


Notes:
1 ALL DIMENSIONS ARE IN MM UNLESS NOTED OTHERWISE

N.G.R. E: 488704 N: 097724

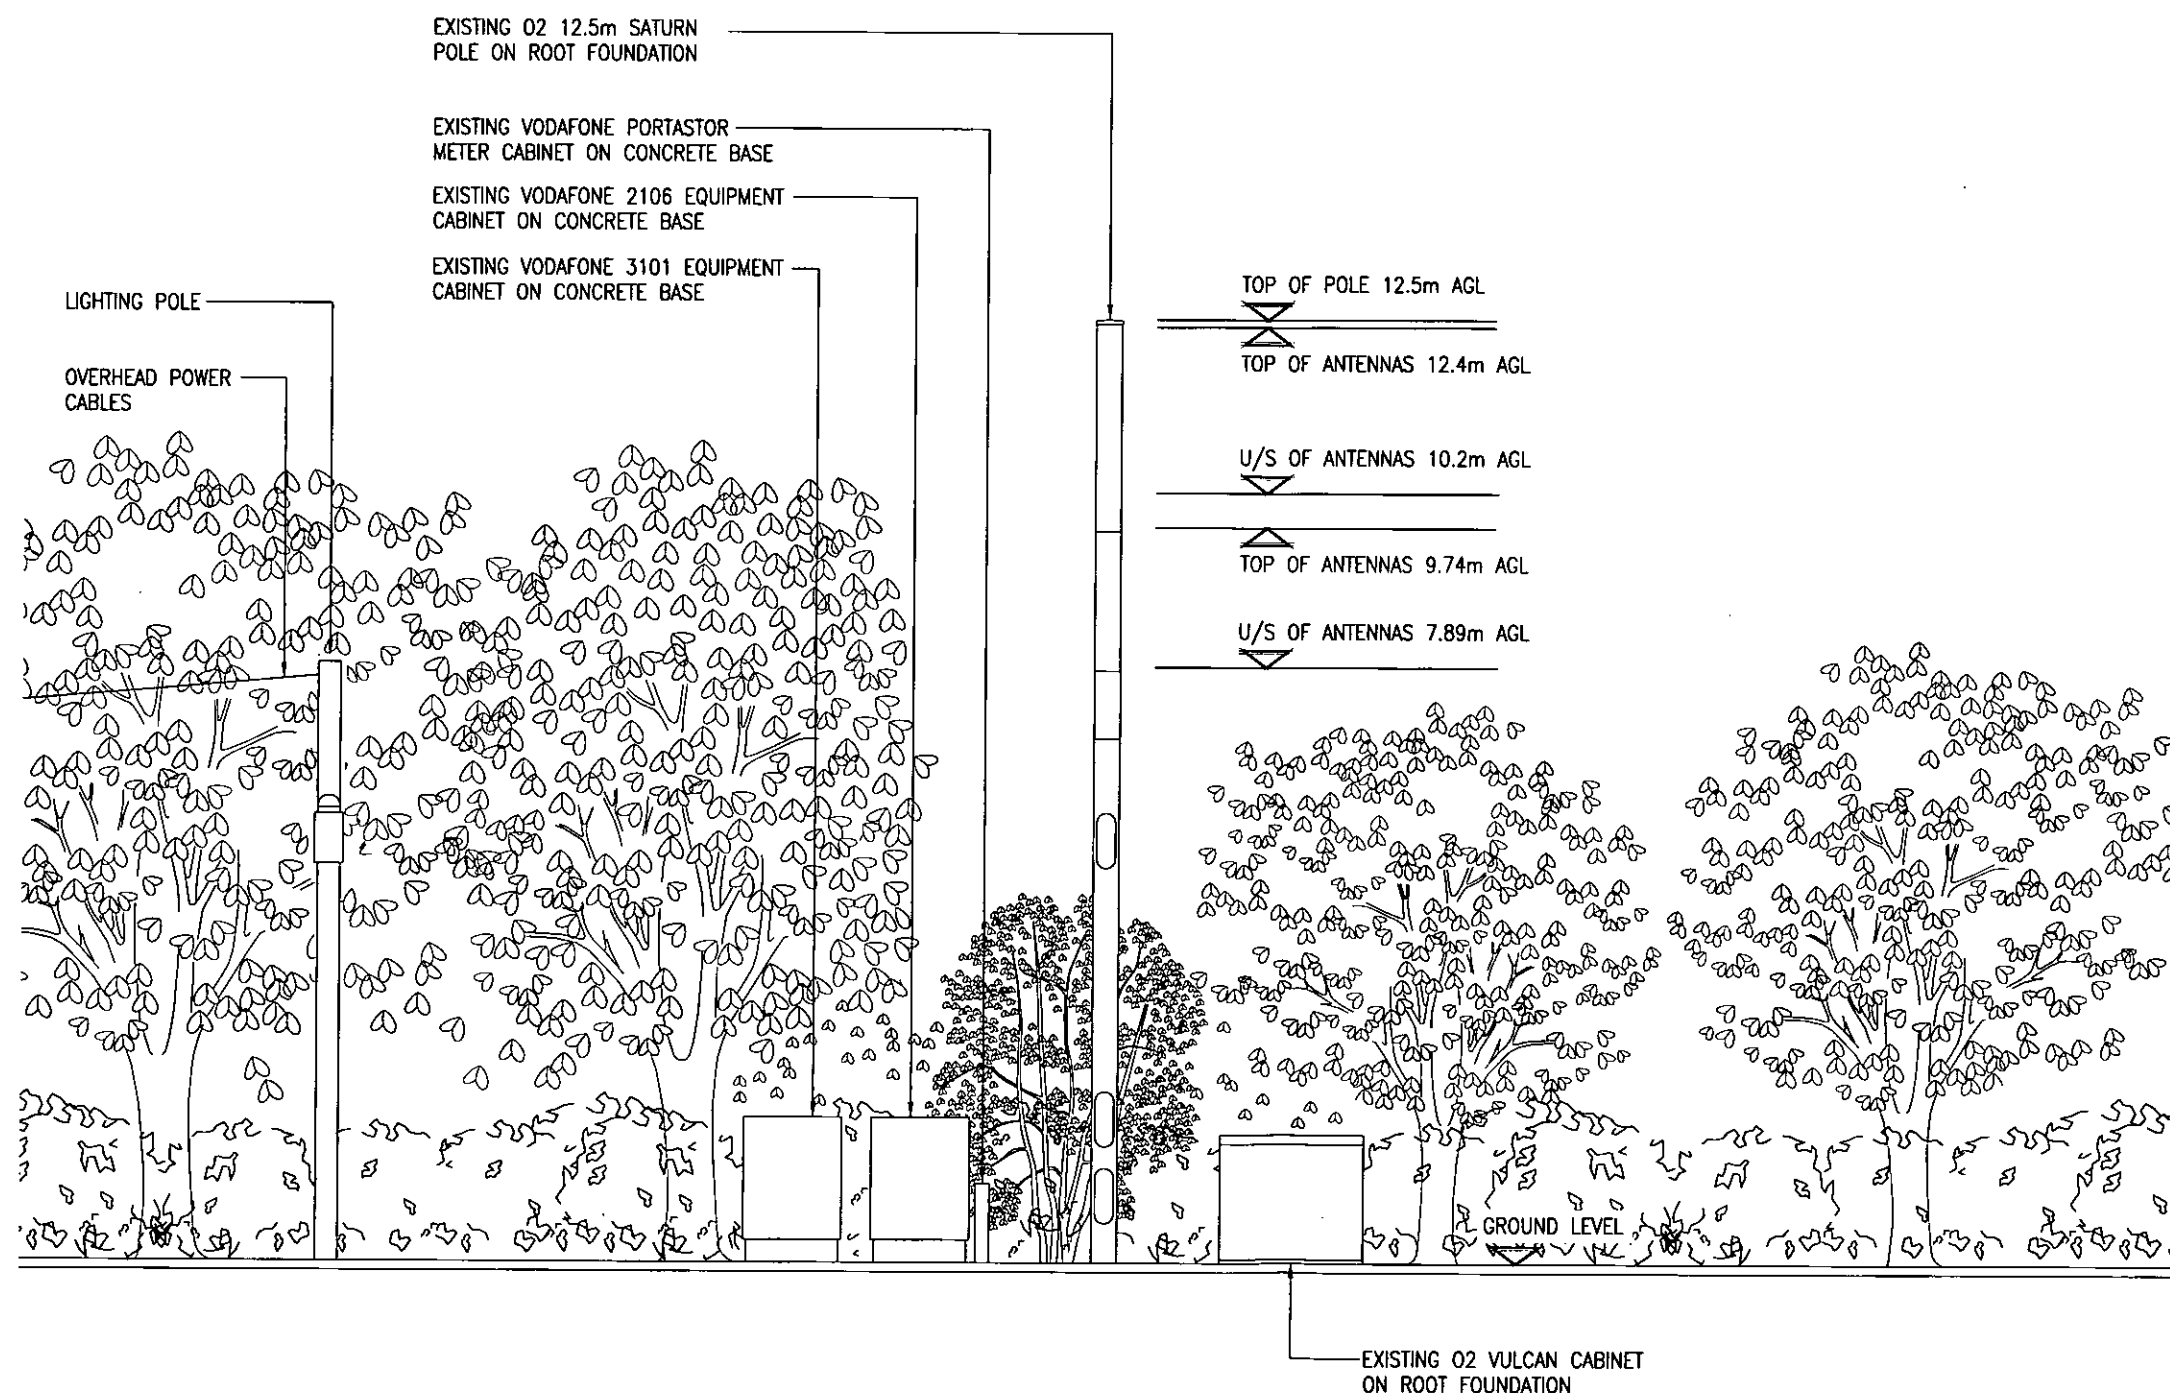

EXISTING SOUTH EAST ELEVATION
(1:100)

B	Ground Level datum shown	HER	PTC	29.11.13
A	Issued for Approval	CM	PTC	21.11.13
REV	MODIFICATION	BY	CH	DATE

mono #

MONO CONSULTANTS LIMITED
No. 58 Cygnet Court
Timothy's Bridge Road
Stratford-upon-Avon
Warwickshire
CV37 9NW
t. 44 (0)1789 206500
f. 44 (0)1789 206529
www.monoconsultants.com



Cell Name	Opt
STREETWORKS ON PAGHAM ROAD	A
Cell ID No	
CTIL	Host
128511	(VF) 36722
	(TEF) 045497

Site Address / Contact Details

PAGHAM ROAD
BOGNOR REGIS
WEST SUSSEX
PO21 4NP

Drawing Title:	EXISTING SITE ELEVATION
Purpose of issue:	PLANNING
Drawing Number:	301
Scale:	As Shown
Drawn:	CM
Date:	21.11.13
Issue:	B
Checked:	P.T. COOK
Date:	21.11.13
Approved:	SRR
Date:	21.11.13