


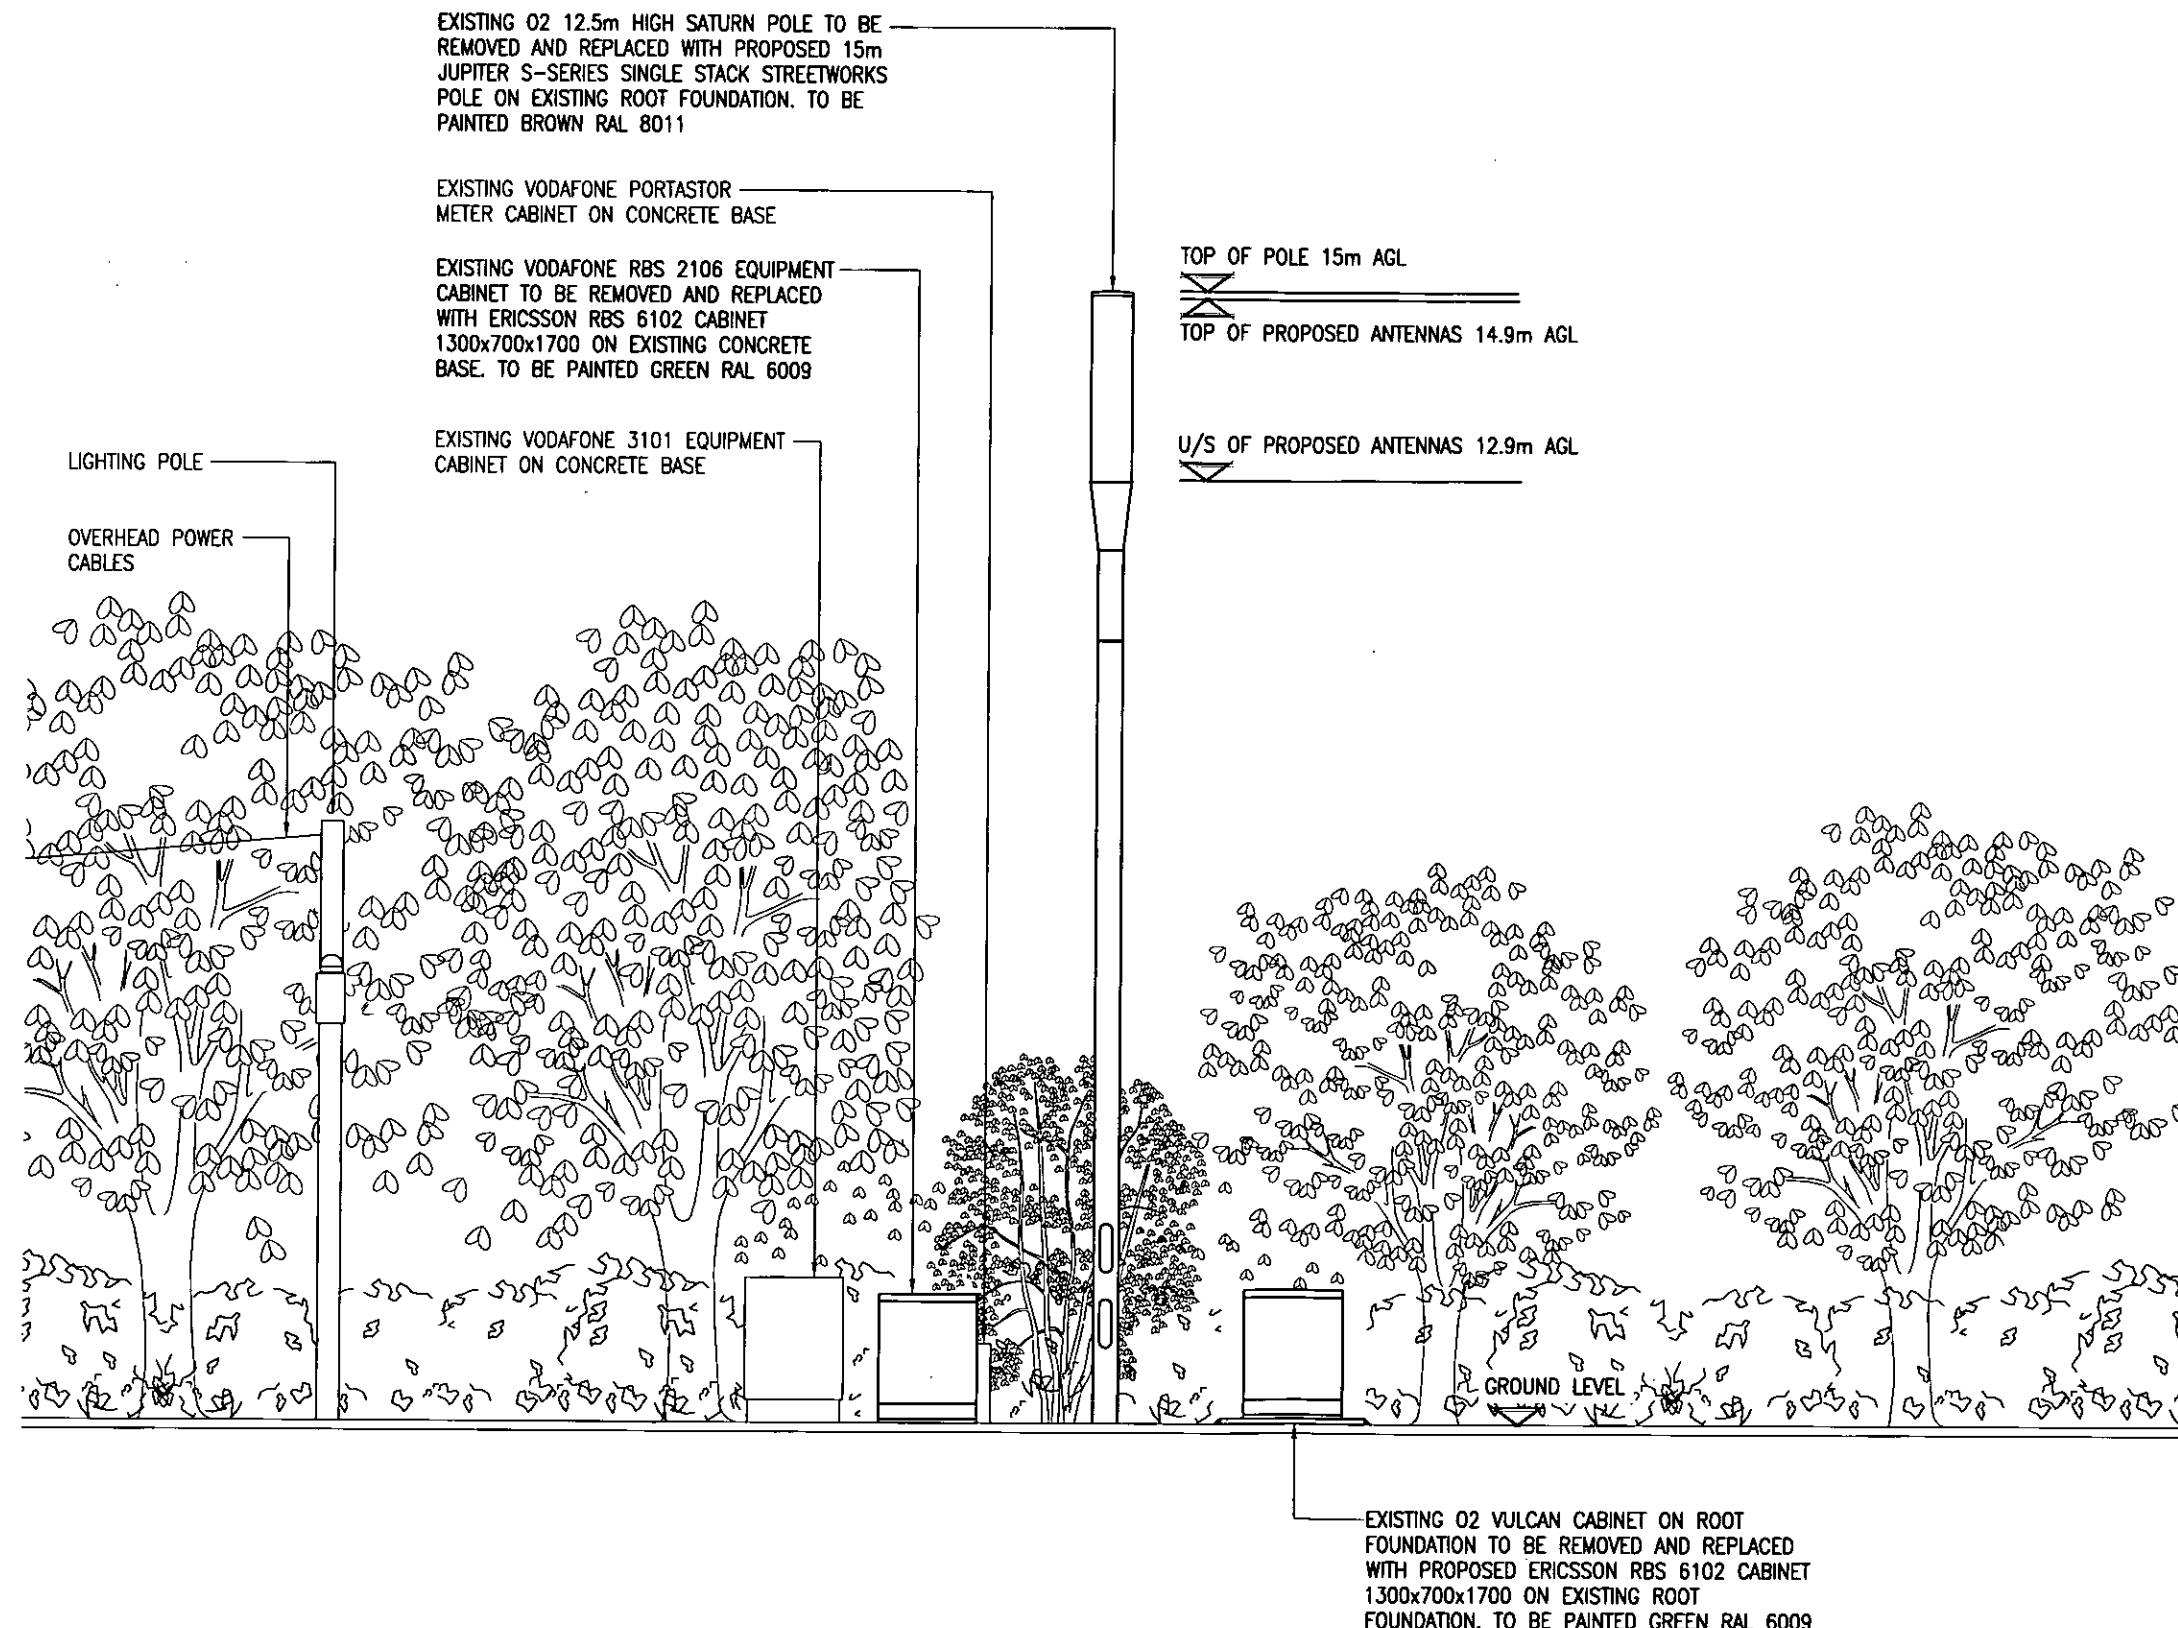

PROPOSED SOUTH EAST ELEVATION
(1:100)

REV	MODIFICATION	BY	CH	DATE
B	Pole height corrected to 15m	HER	PTC	29.11.13
A	Issued for Approval	CM	PTC	21.11.13

mono #

MONO CONSULTANTS LIMITED
No. 58 Cygnet Court
Timothy's Bridge Road
Stratford-upon-Avon
Warwickshire
CV37 9NW
t. 44 (0)1789 206500
f. 44 (0)1789 206529
www.monoconsultants.com



Cell Name		Opt
STREETWORKS ON PAGHAM ROAD		A
Cell ID No		
CTIL	Host	Sharer
128511	(VF) 36722	(TEF) 045497

Site Address / Contact Details

PAGHAM ROAD
BOGNOR REGIS
WEST SUSSEX
PO21 4NP

Drawing Title:				
PROPOSED SITE ELEVATION				
Purpose of Issue:				
PLANNING				
Drawing Number:				
302				
Scale:		Drawn:	Date:	Issue:
As Shown		CM	21.11.13	
Checked:	Date:	Approved:	Date:	B
P.T. COOK	21.11.13	SRR	21.11.13	