



PROPOSED PORCH EXTENSION TO: 6 BARONS MEAD, PAGHAM, FOR MR. R. BRAITHWAITE

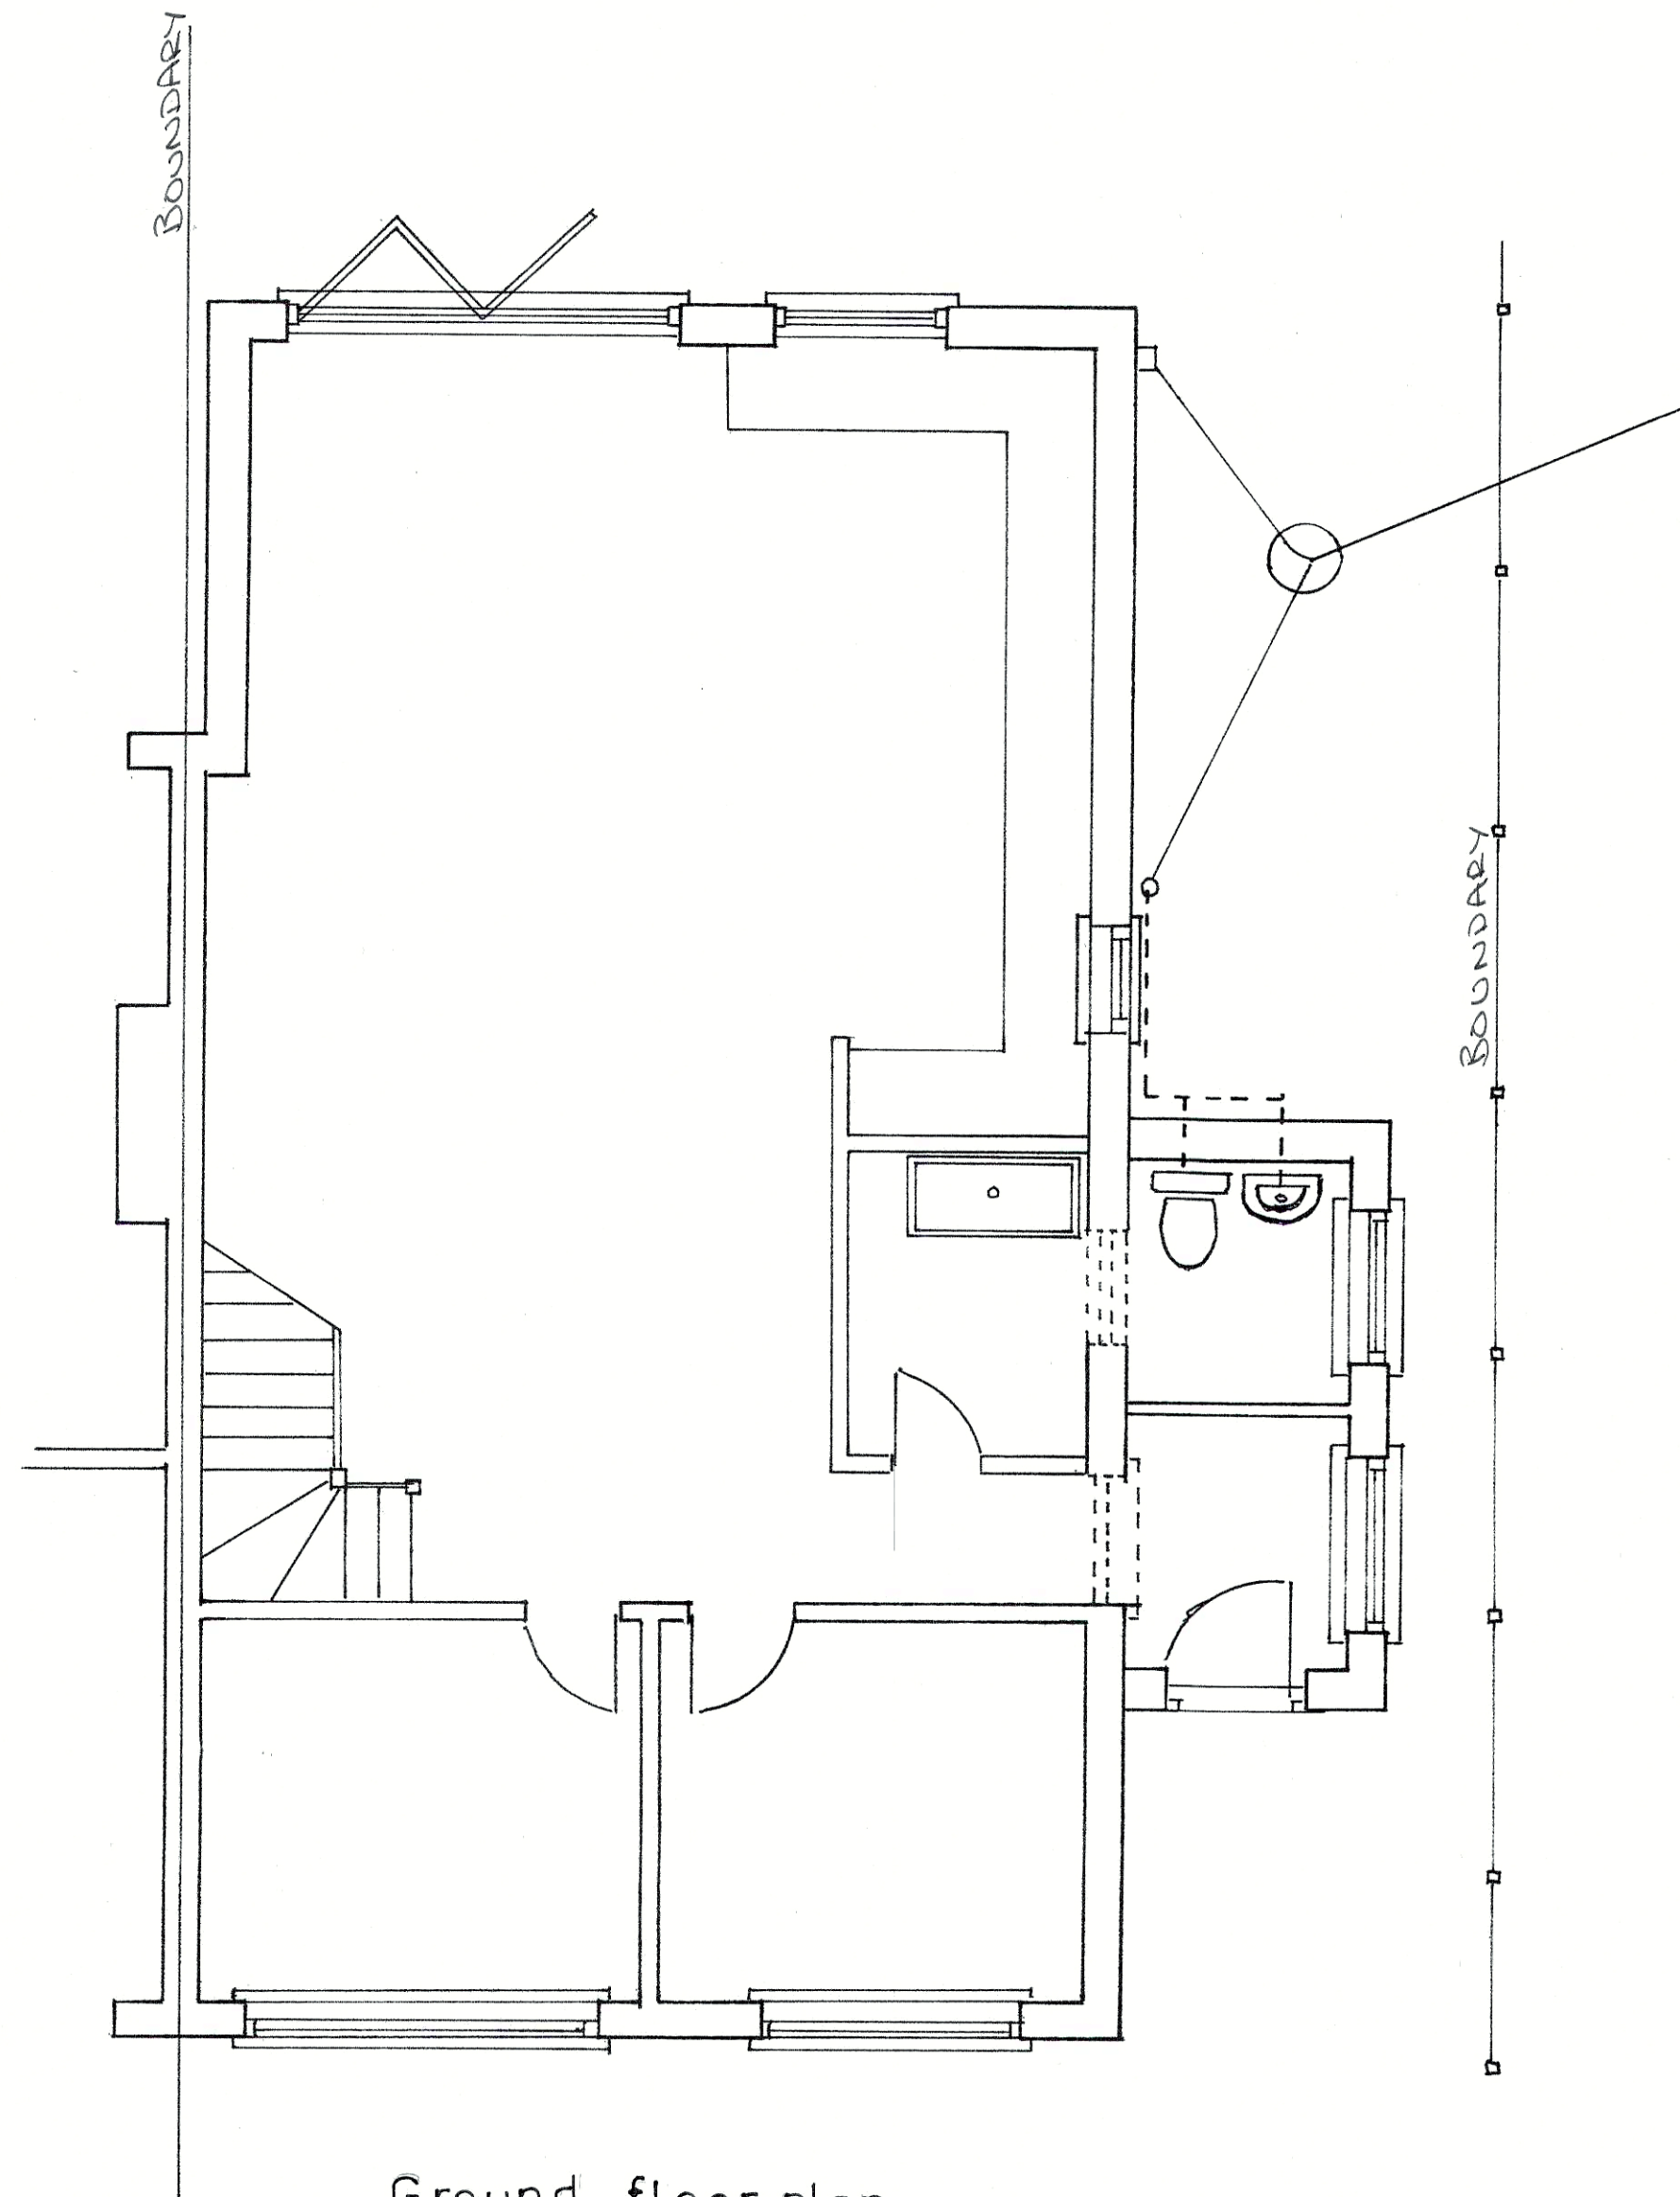


Ground floor plan

1 : 50

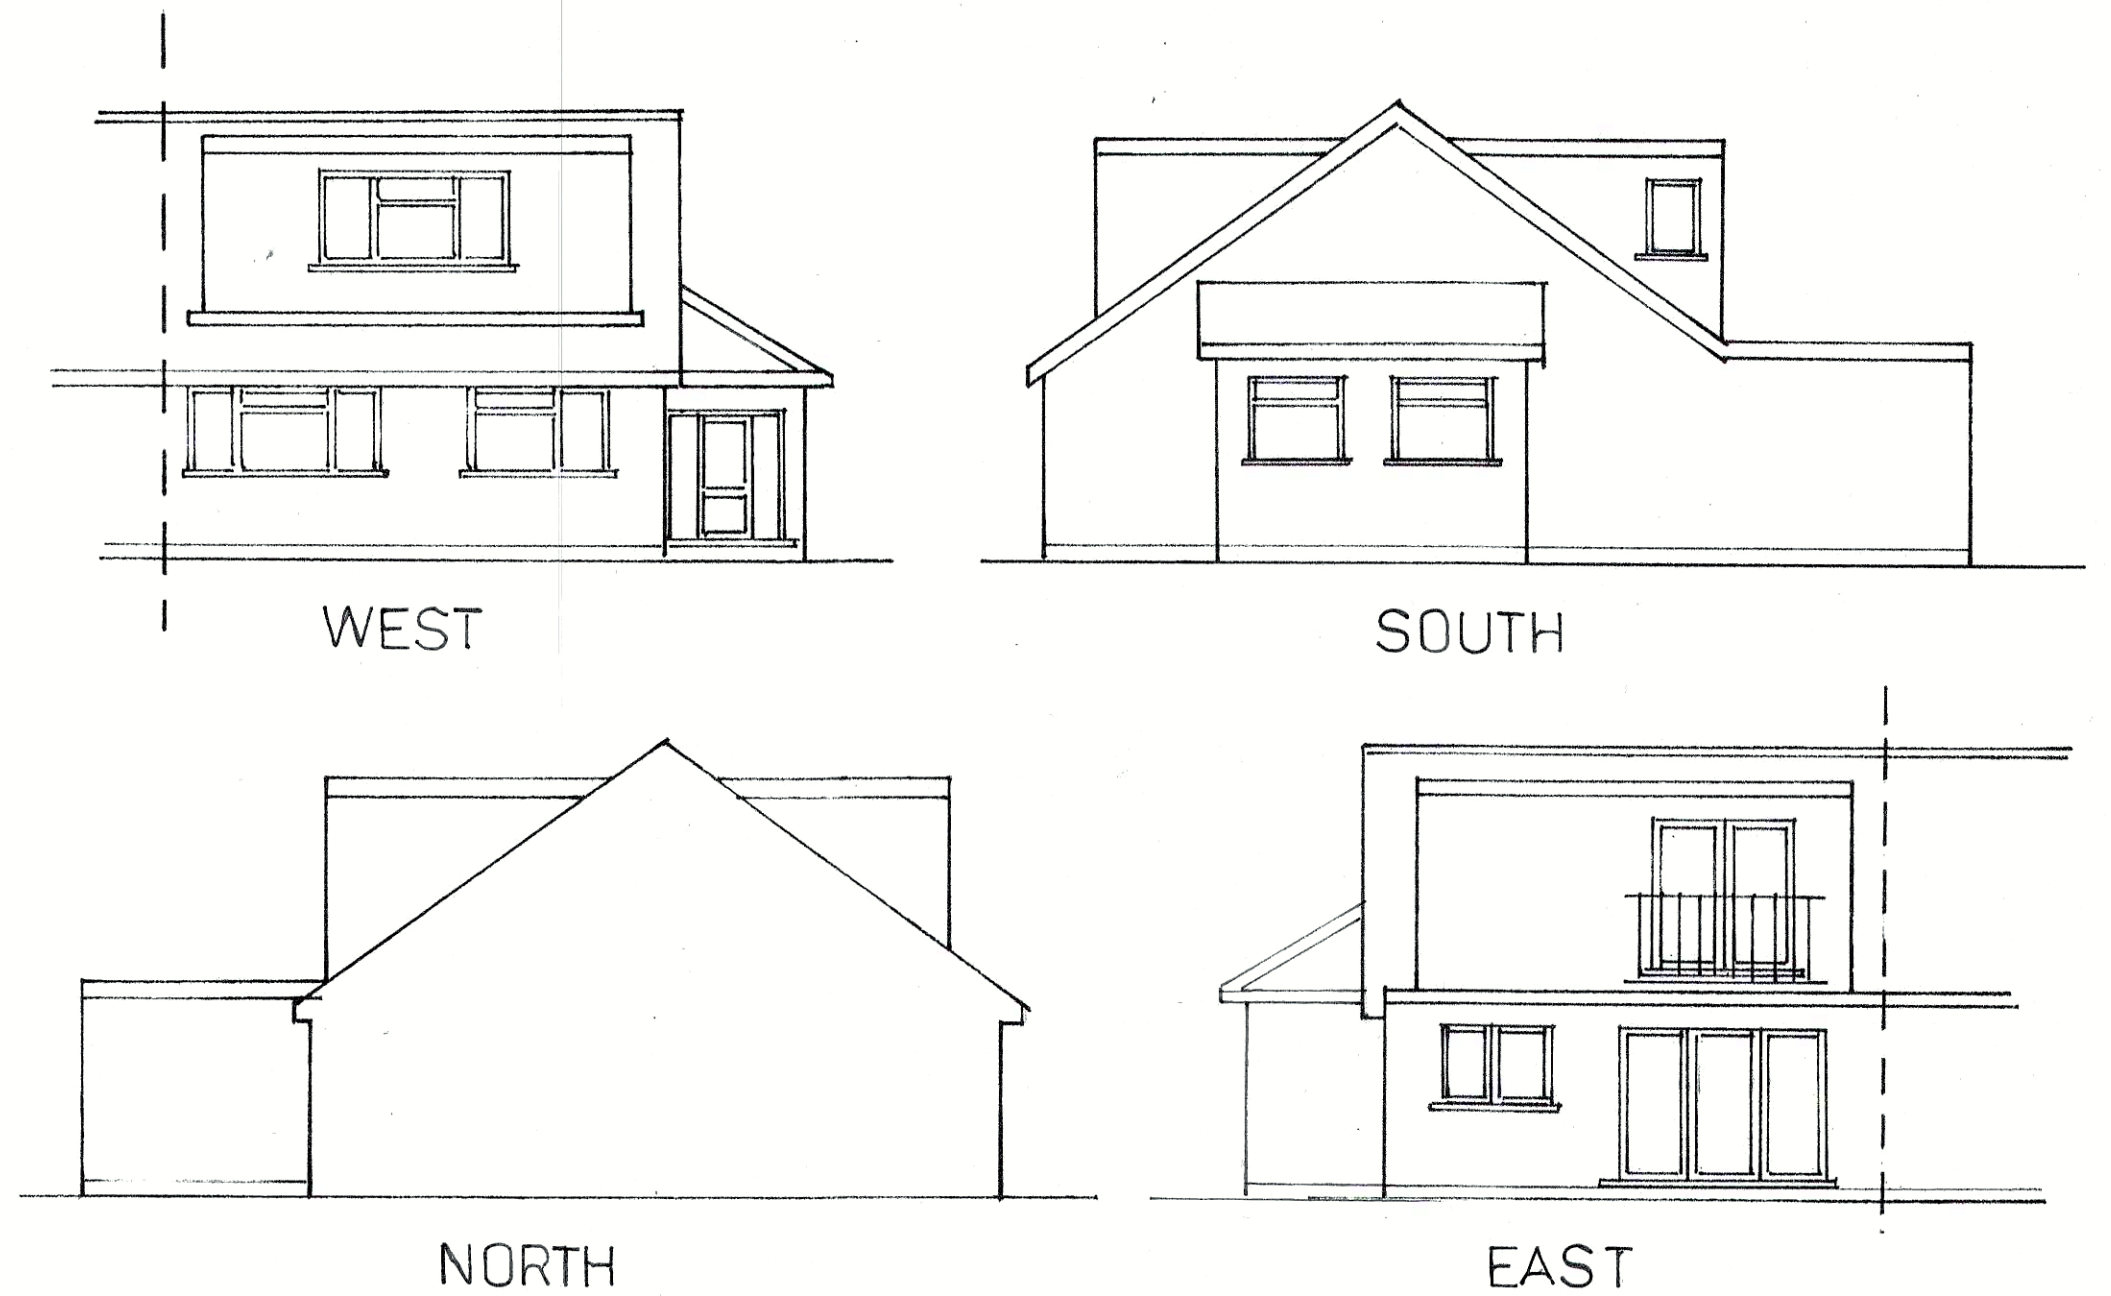

SCALE 1:100

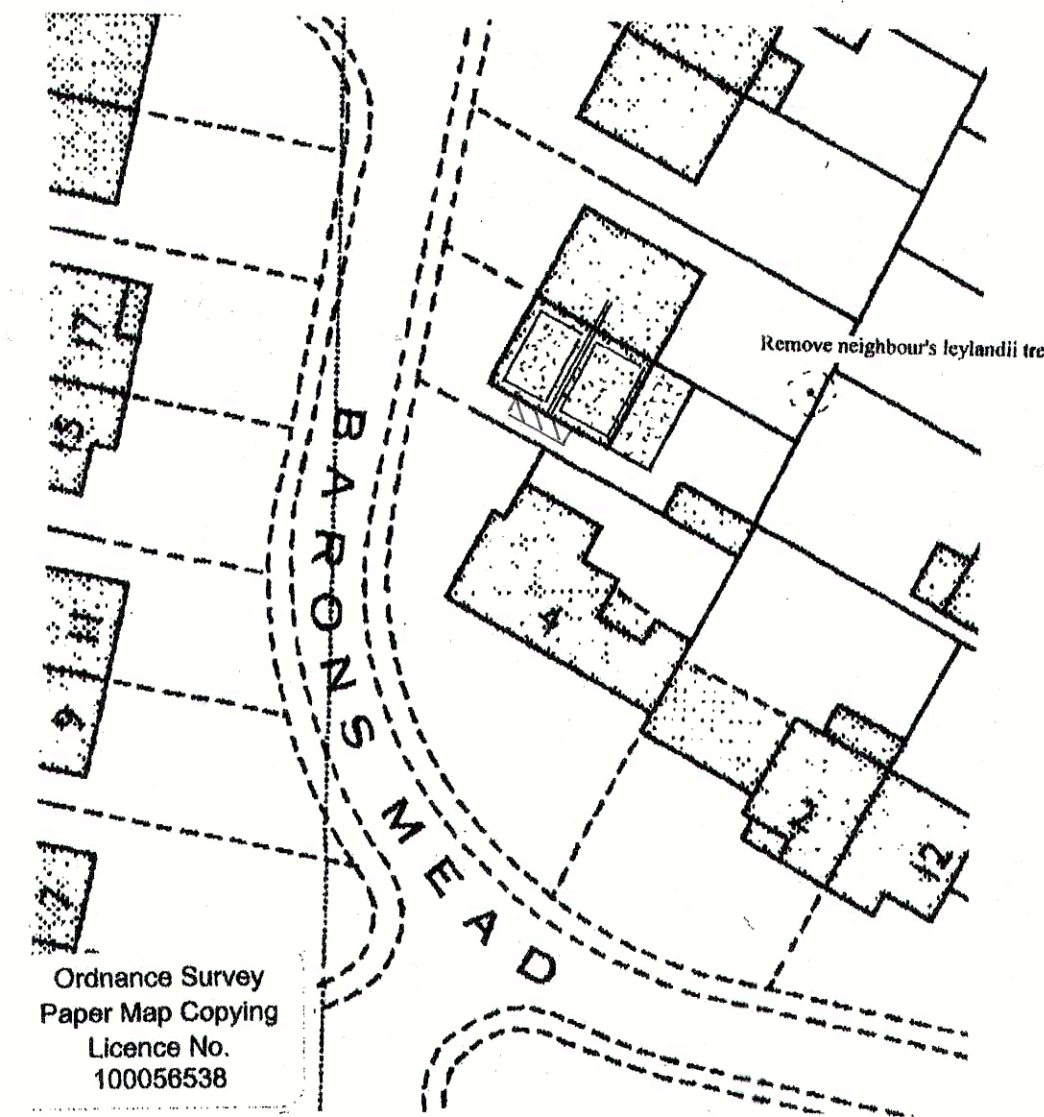

block plan

1 : 500



location plan

1 : 1250