




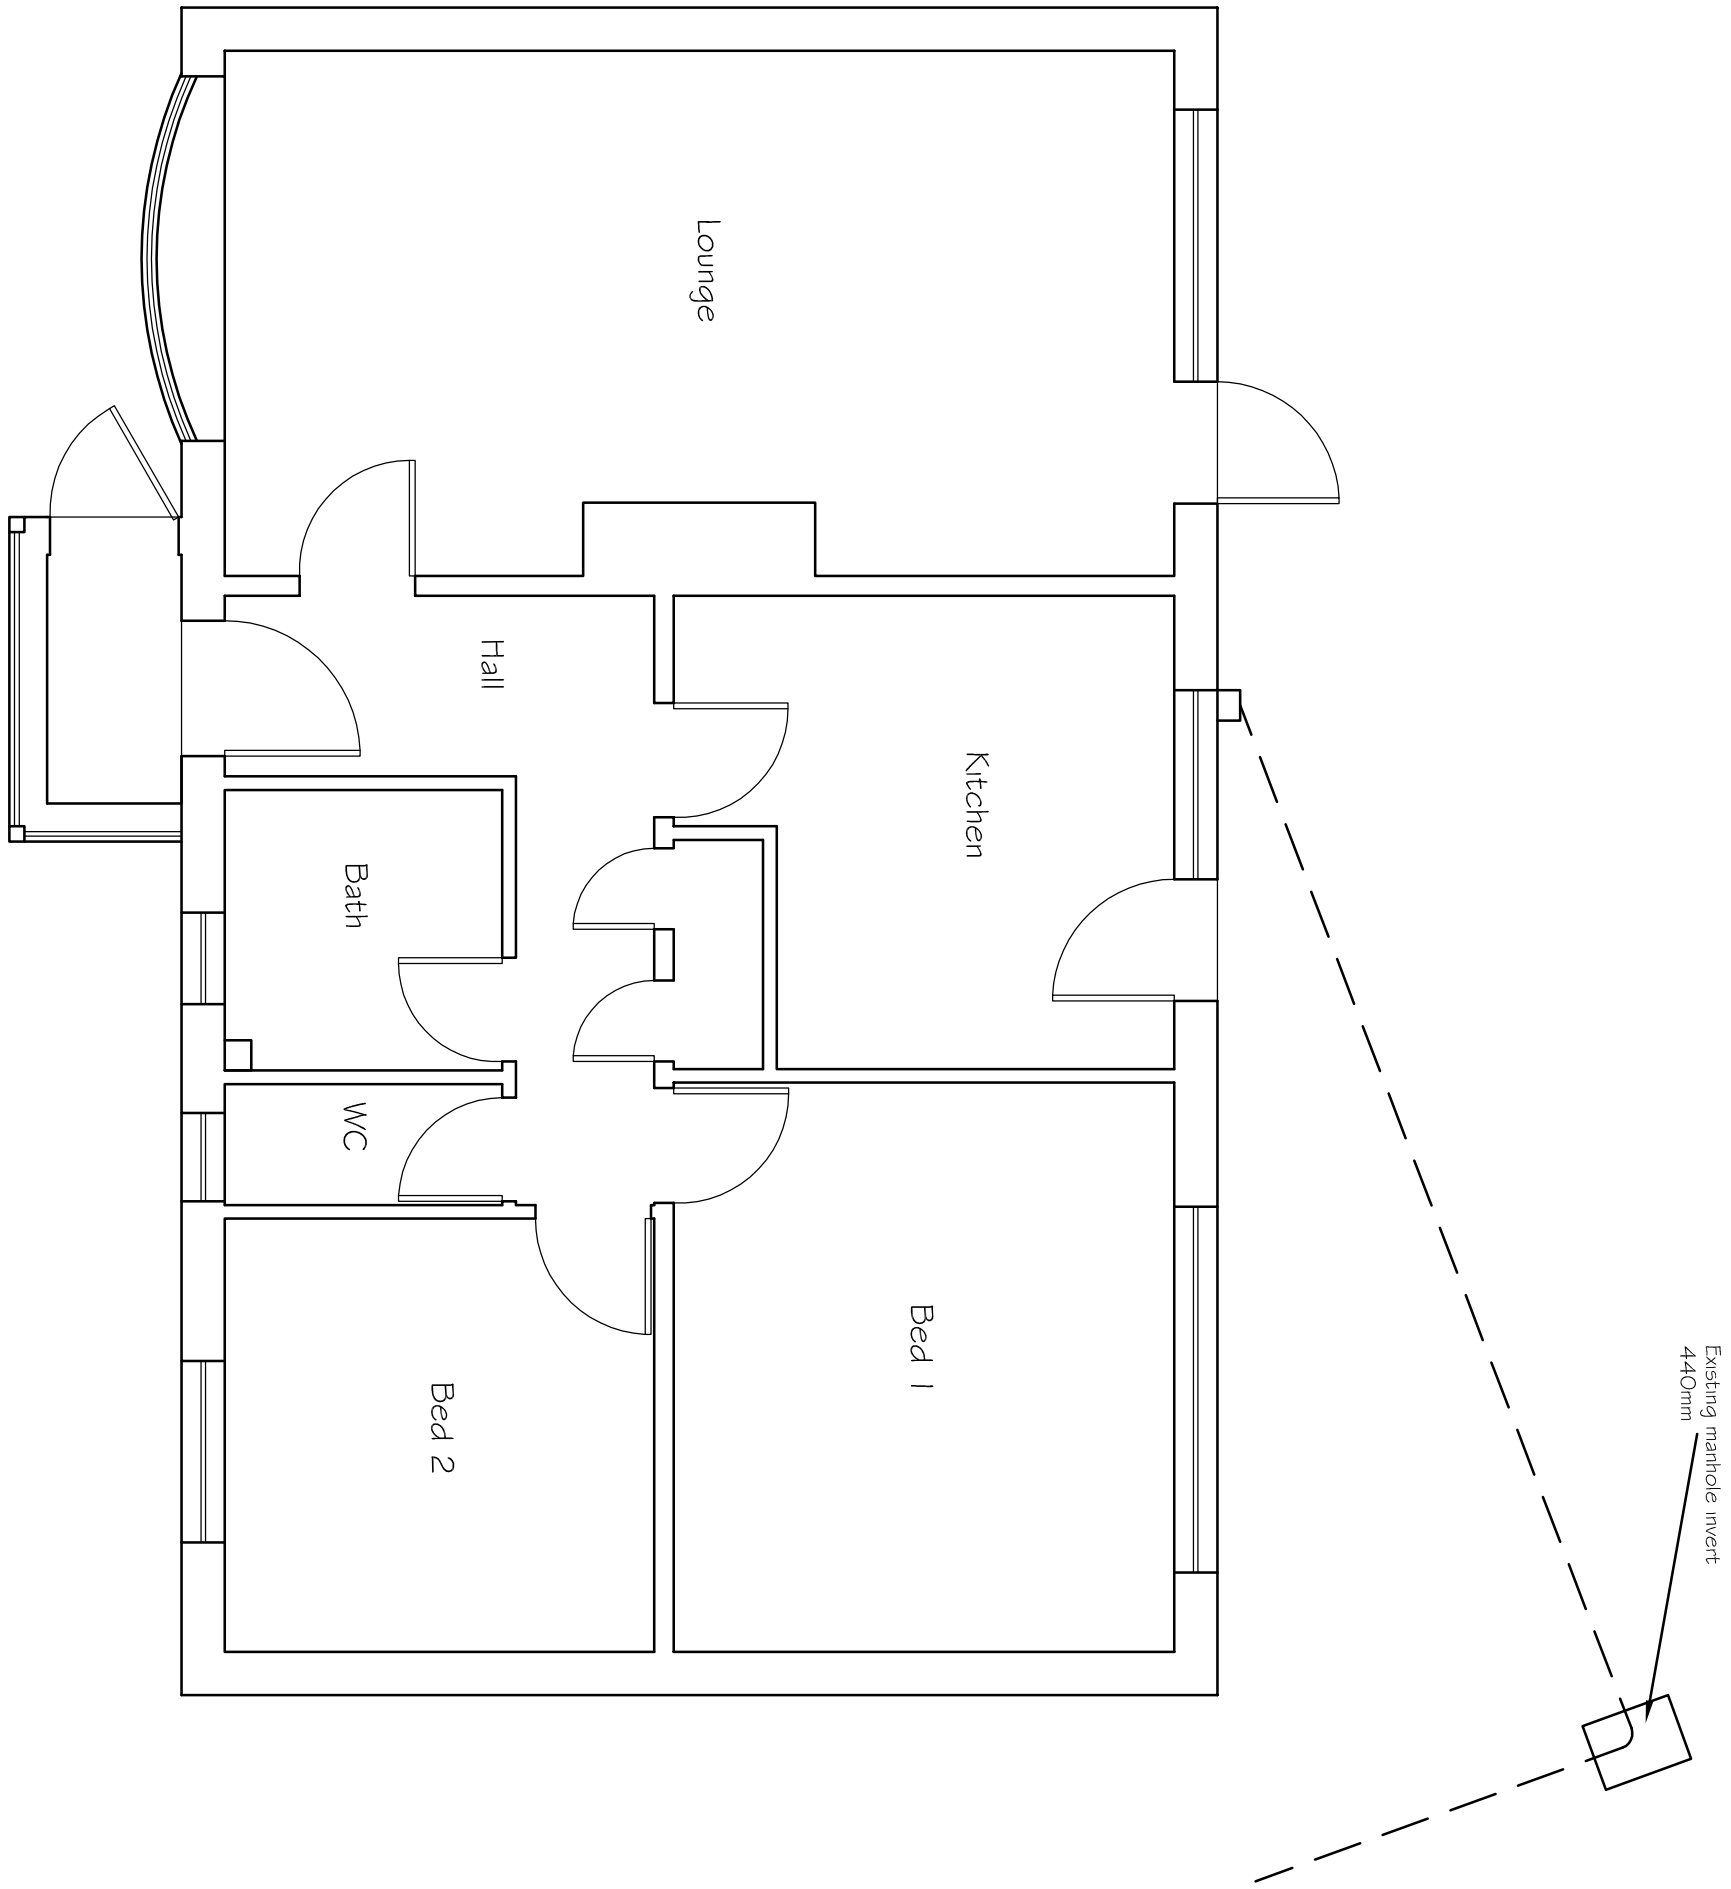


Existing Floor Plan

 




Existing Roof Plan

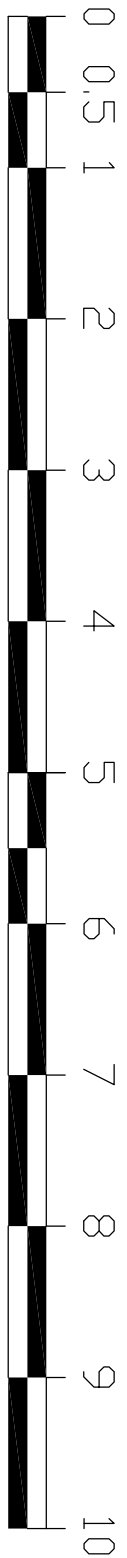

SCALE 1:50

 

SCALE 1:100

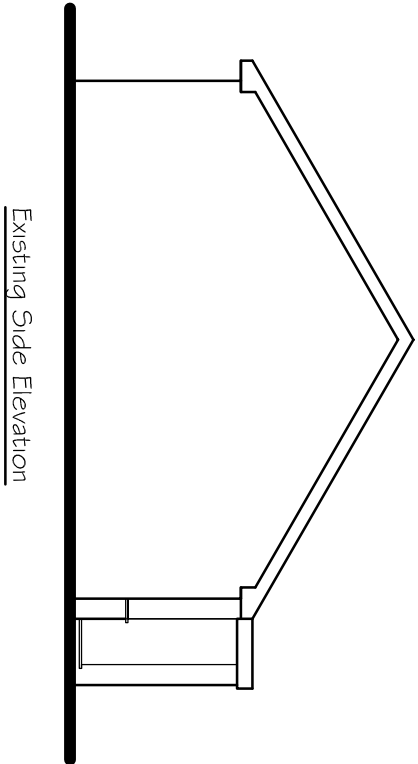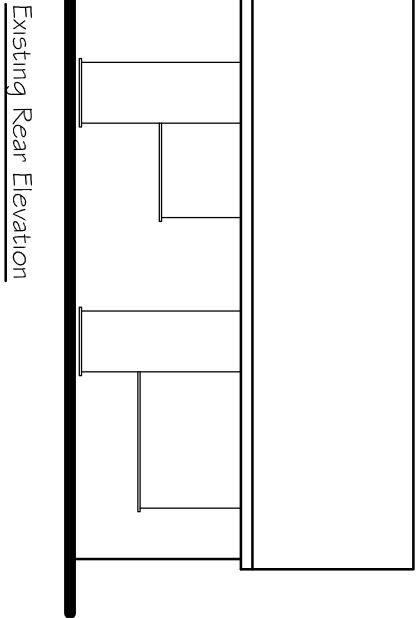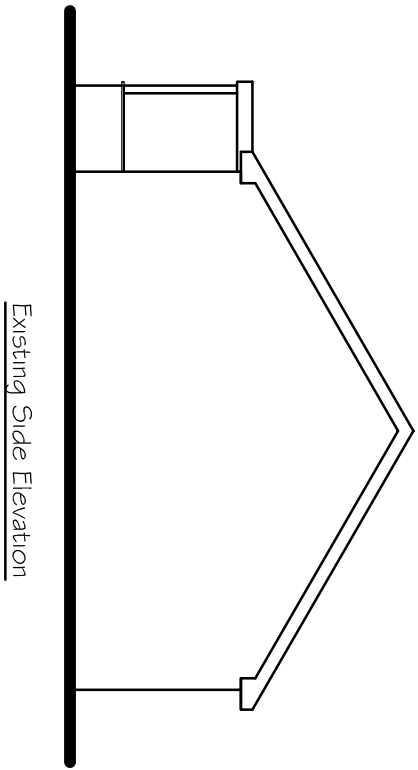

Tony Rogers Building Consultants Address: 40 Dawn Crescent, Upper Beeding West Sussex, BN44 3WH Telephone: 01903 815225 Fax: 01903 815225	
Rev:	Revision Description:
Date:	
Client:	Mr & Mrs J Stobbs
Address:	81 Church Way Padham West Sussex PO21 4QX
Project:	Proposed rear extension and internal alteration
Scale:	1:50 1:100
Paper Size	A1
Date:	November 2014
Drawing No:	14/974/01
Drawn By:	AWR
Revision:	