




SCALE 1:50

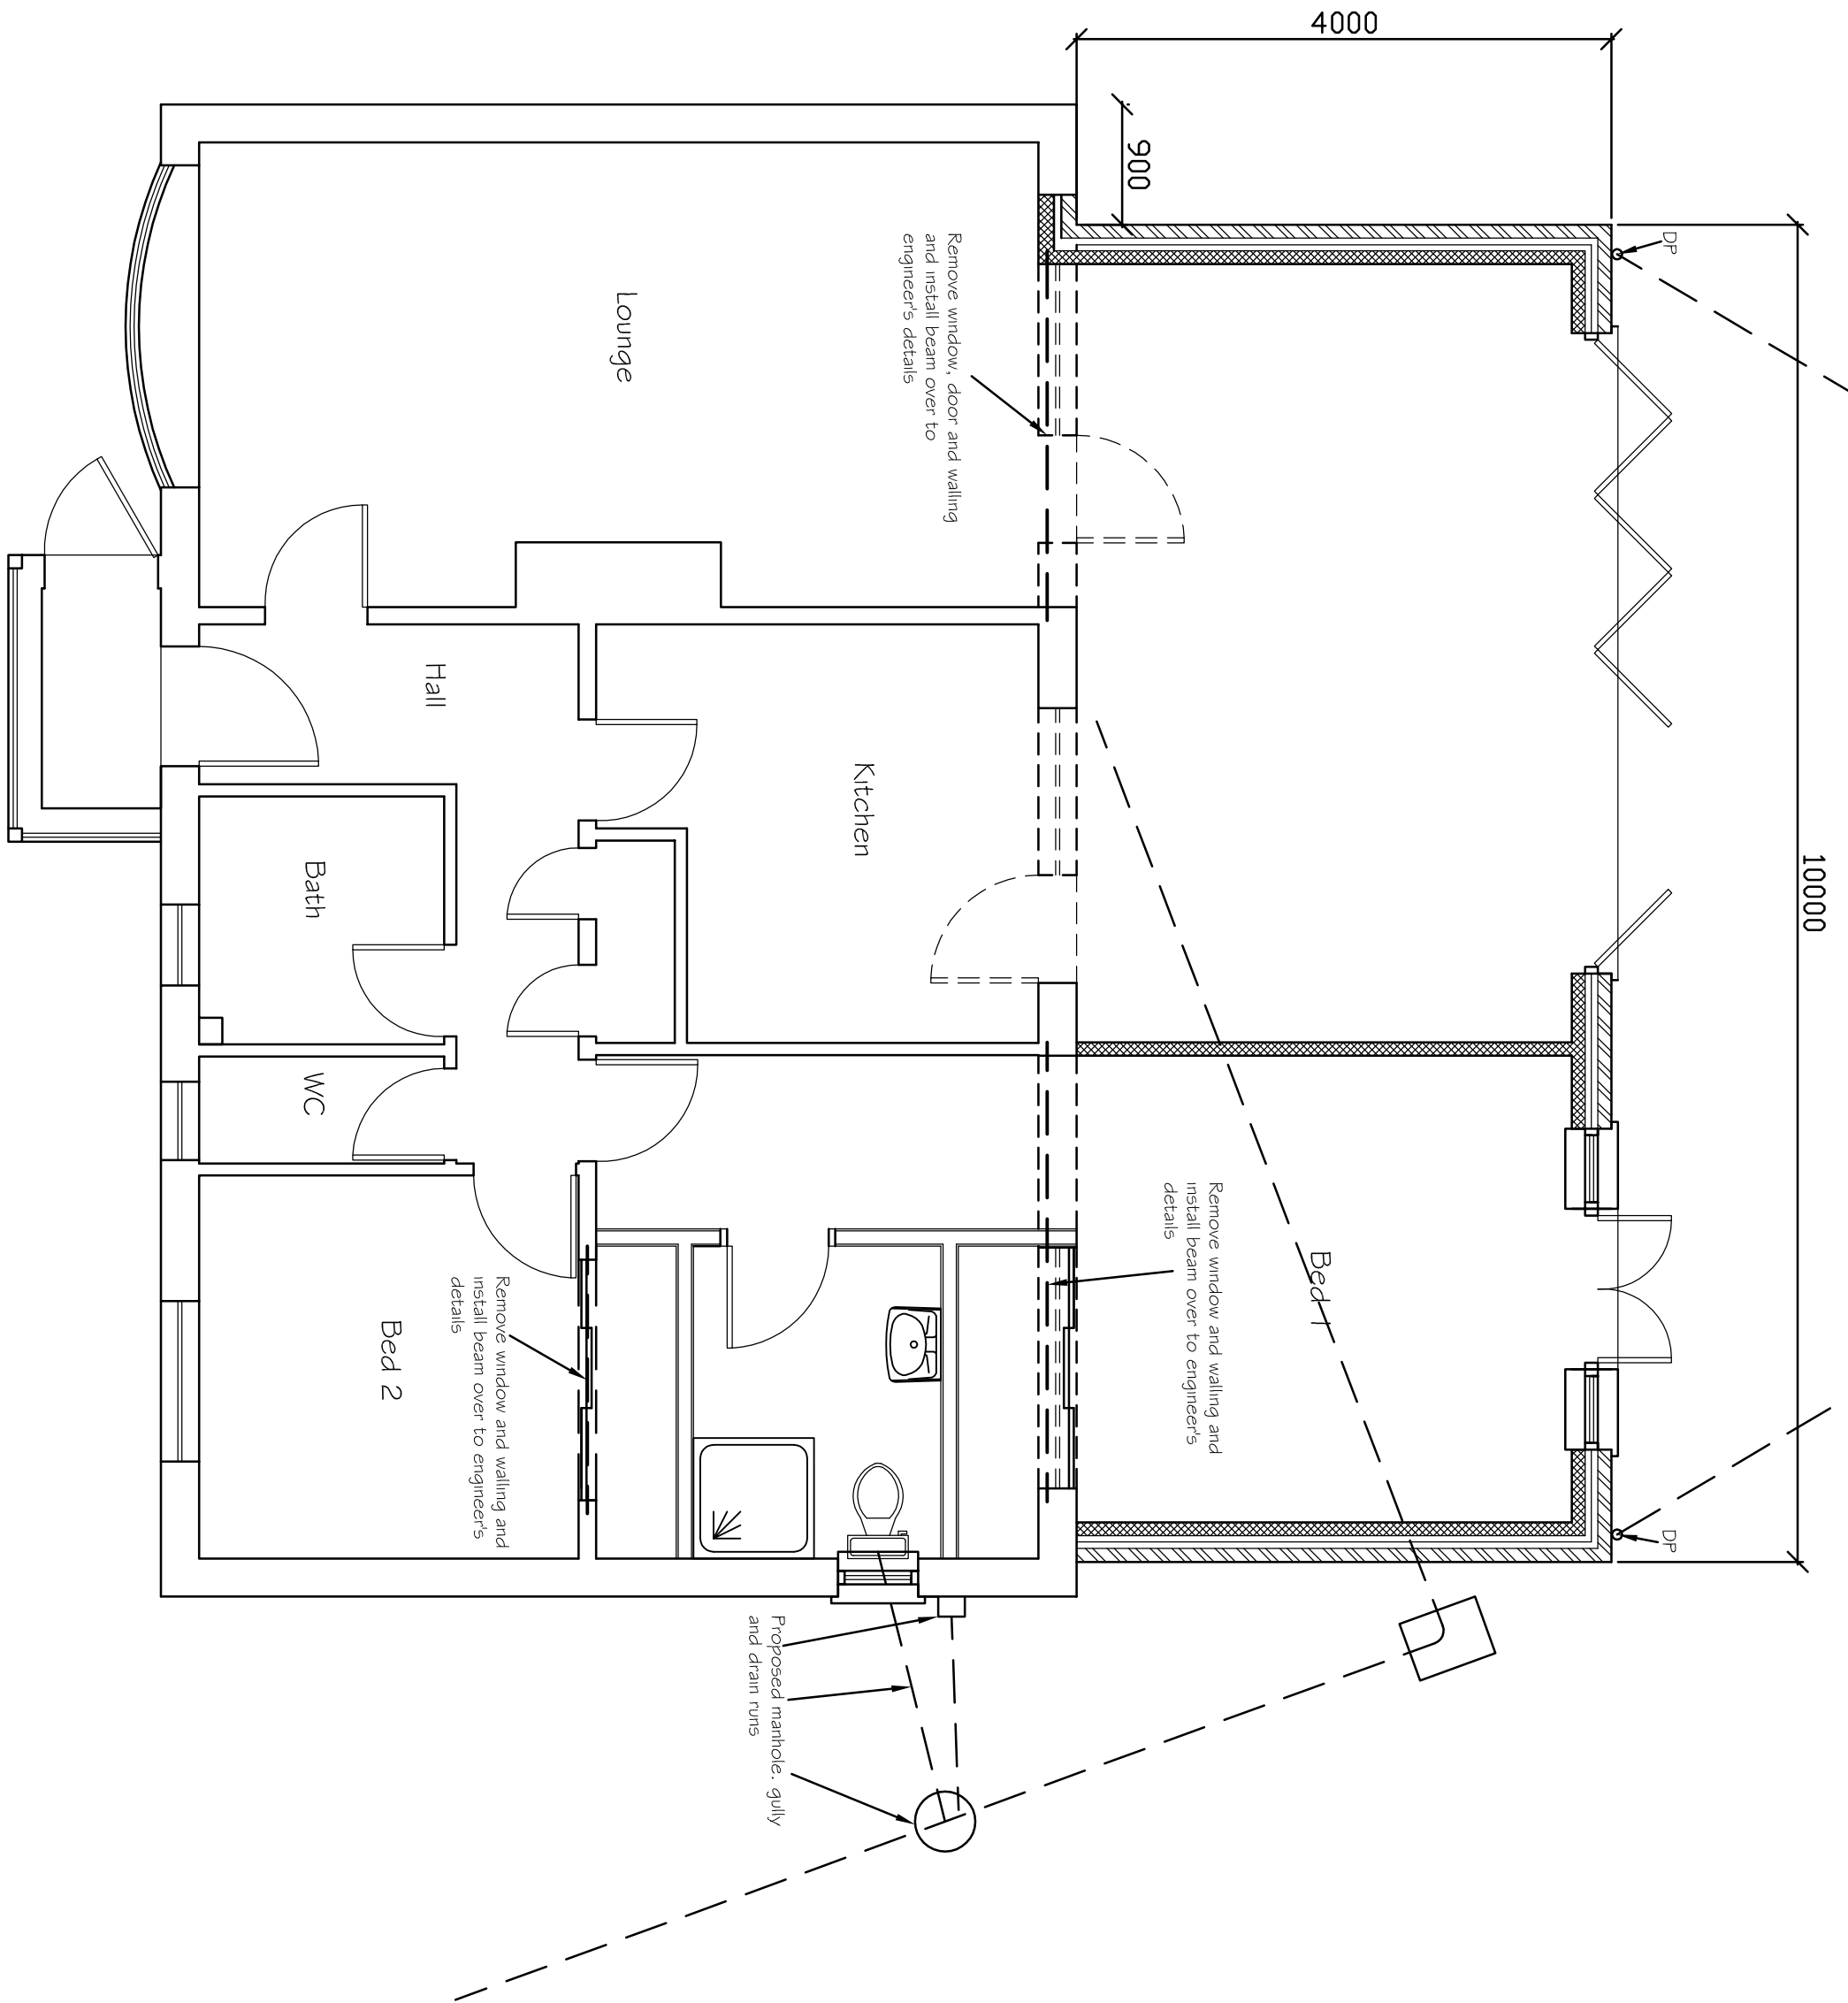


Proposed Floor Plan

 


SCALE 1:100

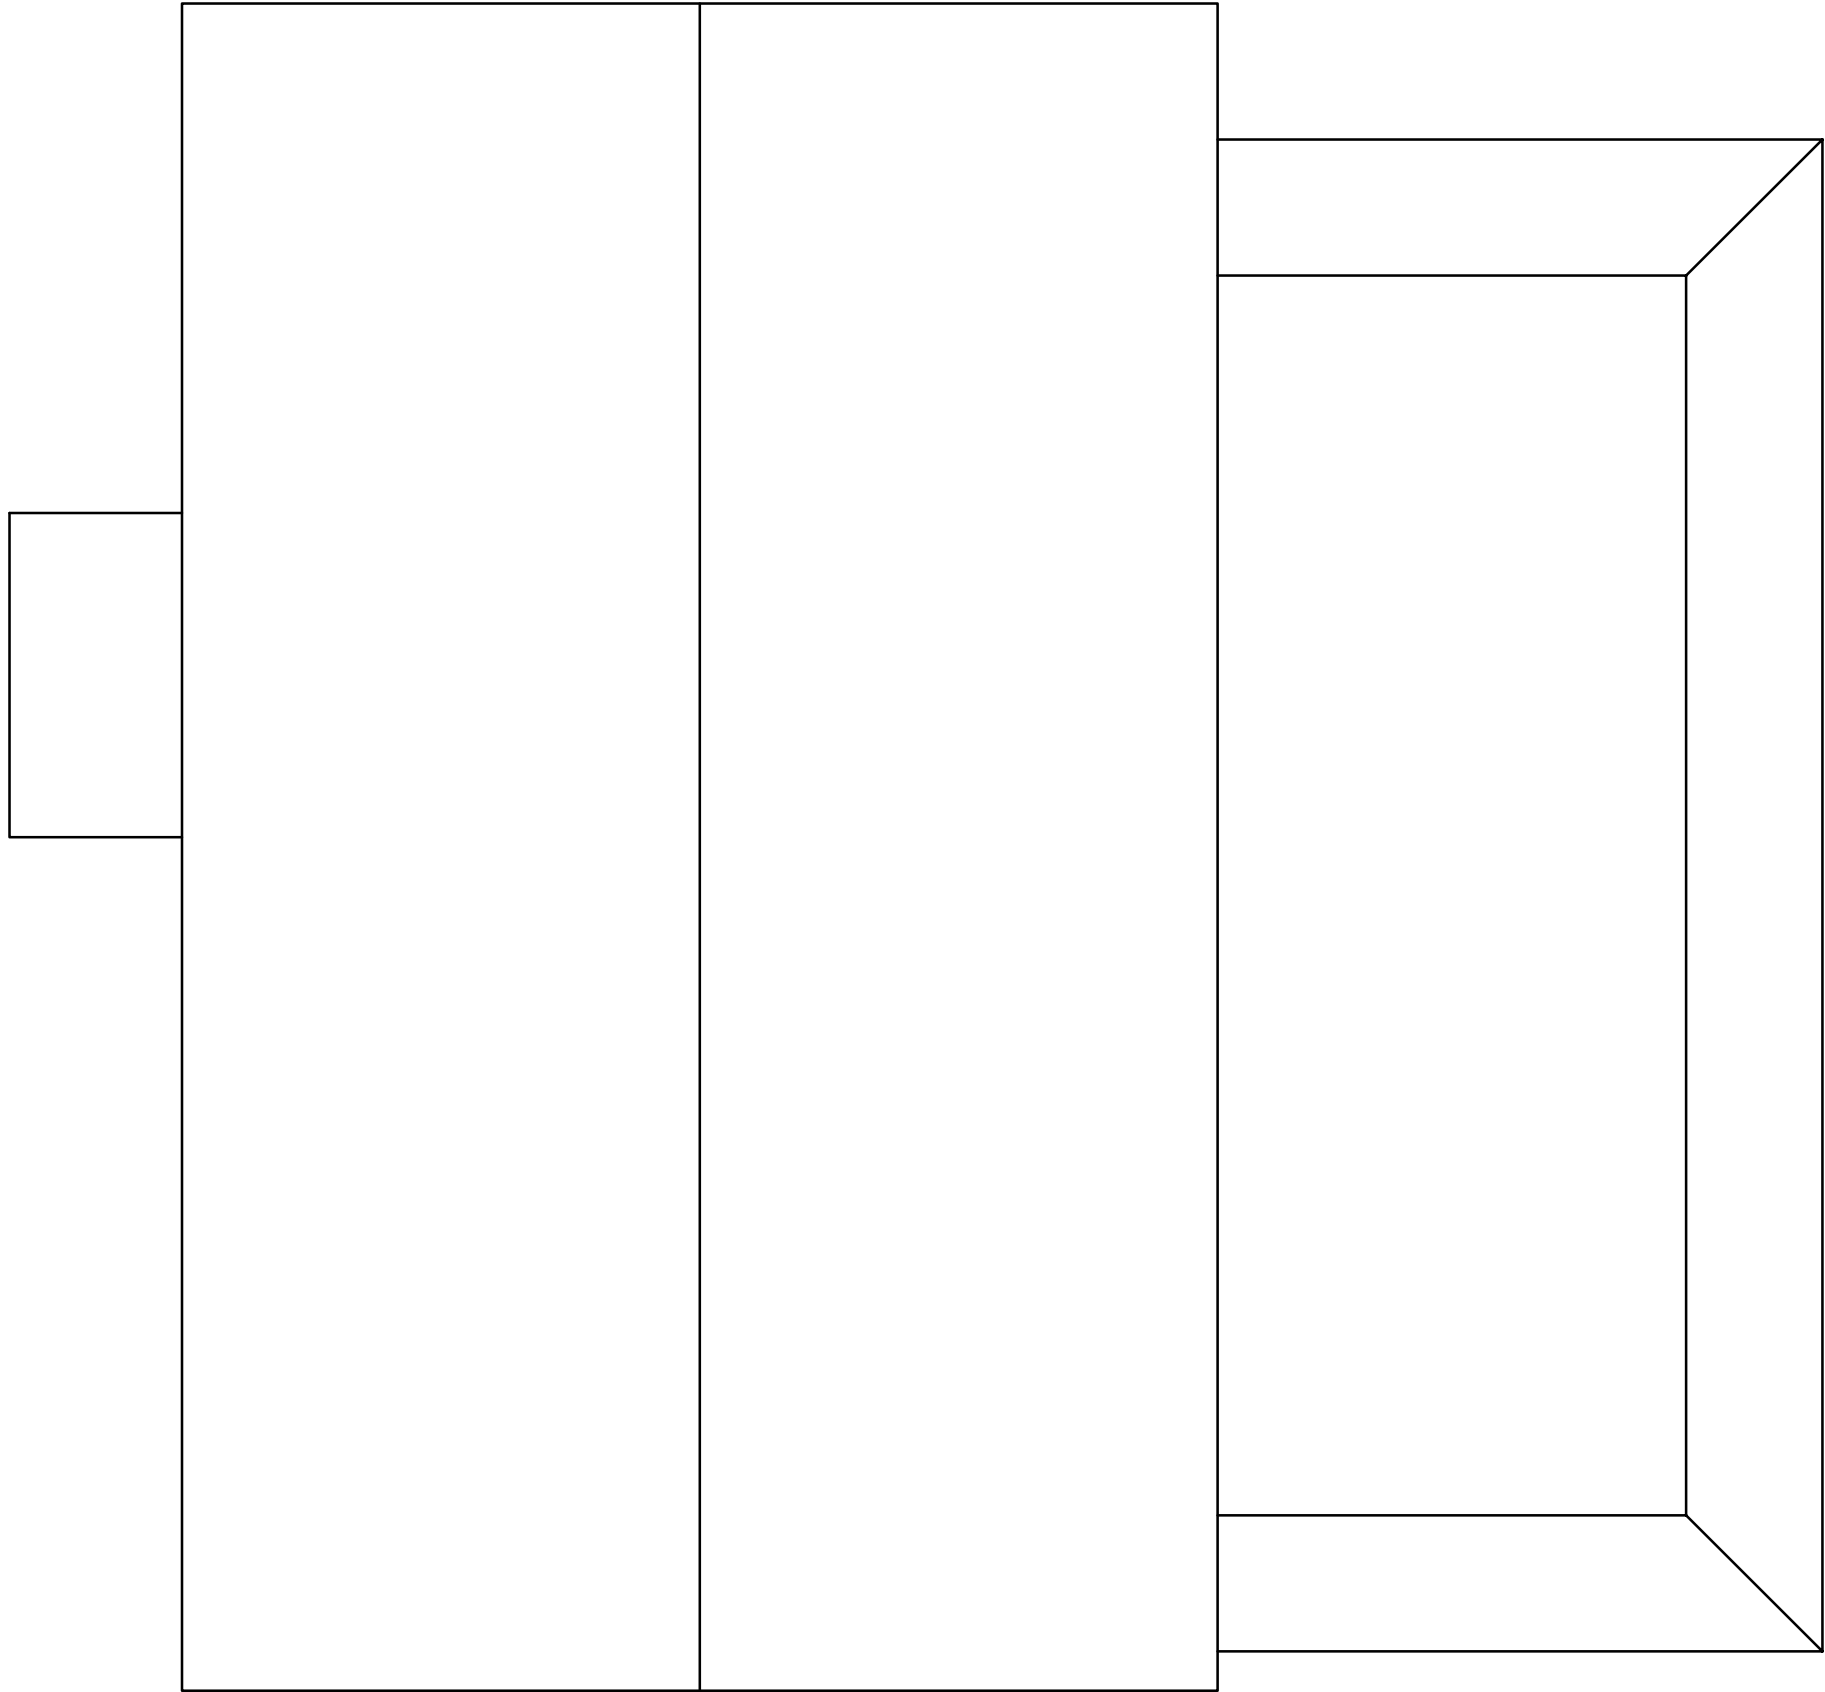


Proposed Roof Plan

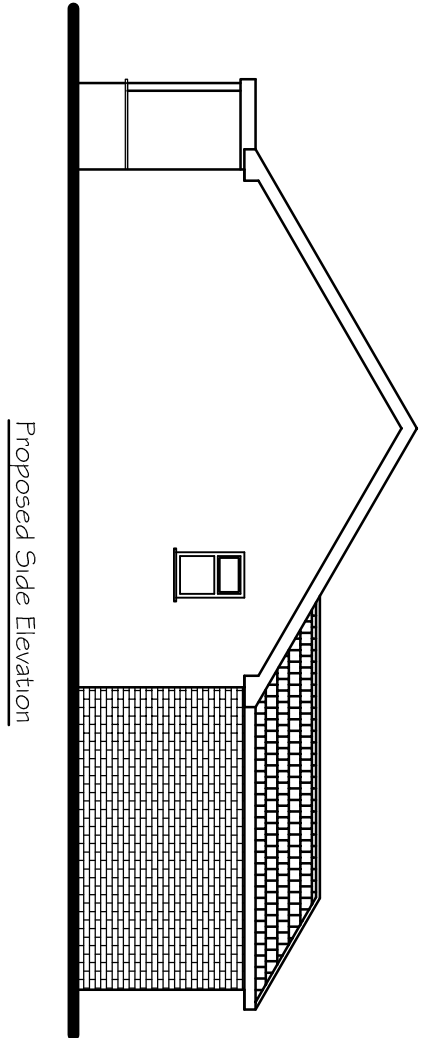


Proposed Side Elevation

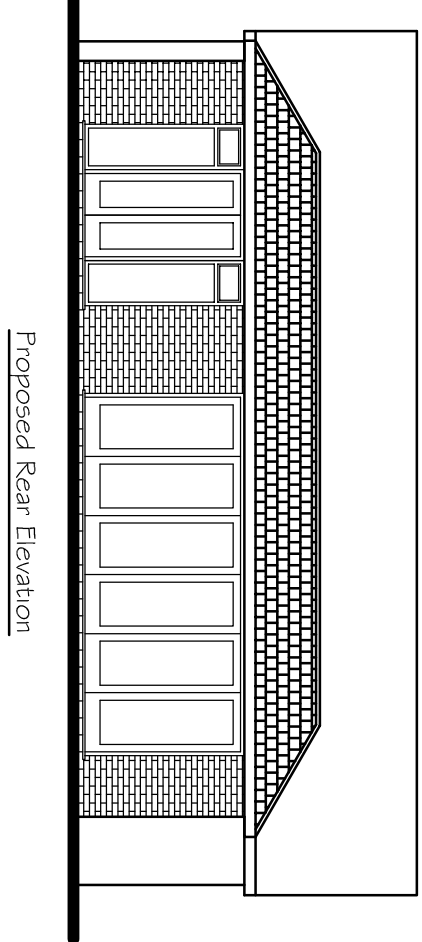

Proposed Rear Elevation

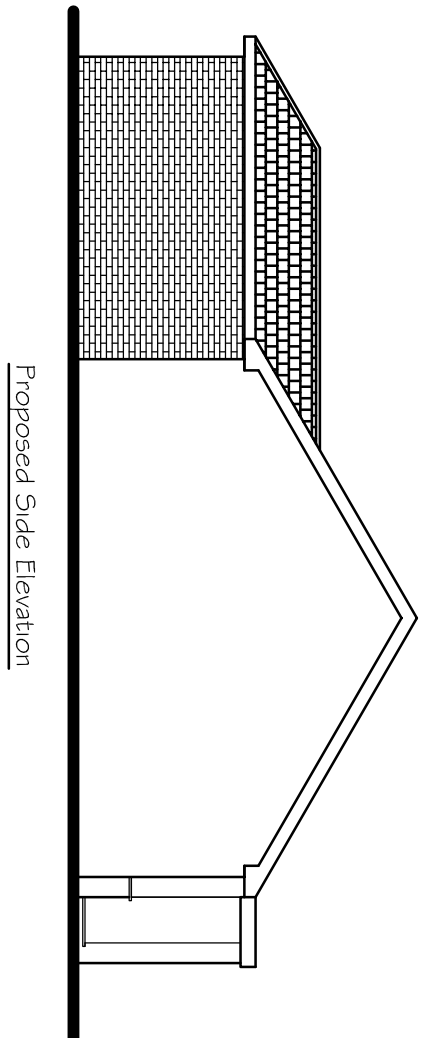

Proposed Side Elevation

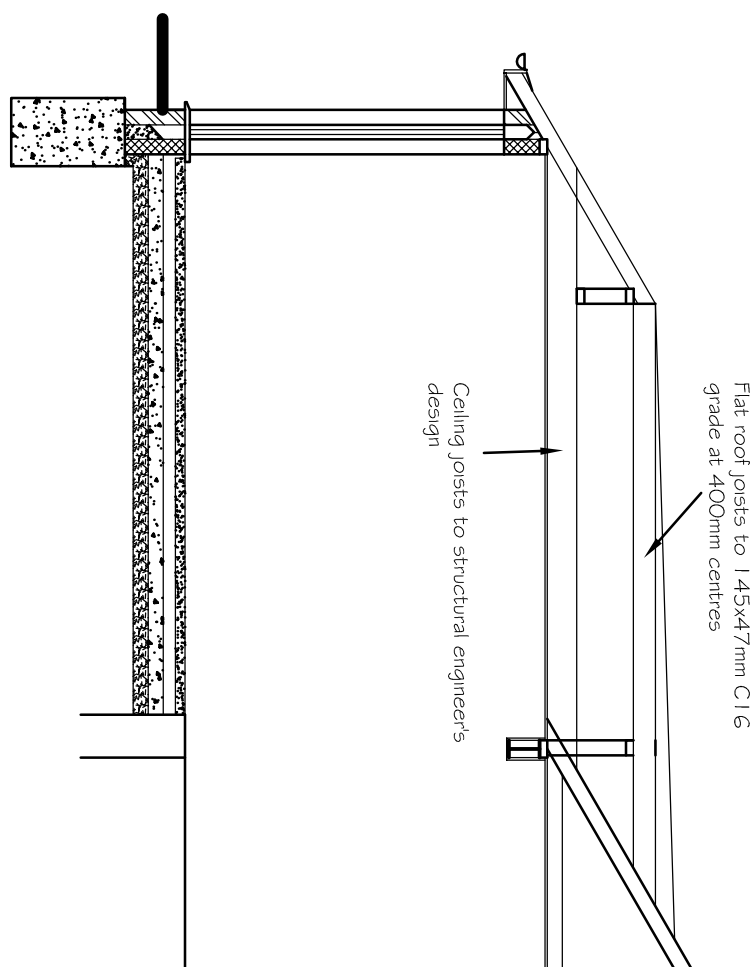

Cross Section

Tony Rogers Building Consultants Address: 40 Dawn Crescent, Upper Beeding West Sussex, BN44 3WH Telephone: 01903 815225 Fax: 01903 815225	
Rev:	Revision Description:
Date:	
Client:	Mr & Mrs J Stobbert
Address:	81 Church Way Padham West Sussex PO21 40X
Project:	Proposed rear extension and internal alteration
Scale:	1:50 1:100
Paper Size	A1
Date:	November 2014
Drawing No:	14/974/02
Drawn By:	AWR
Revision:	