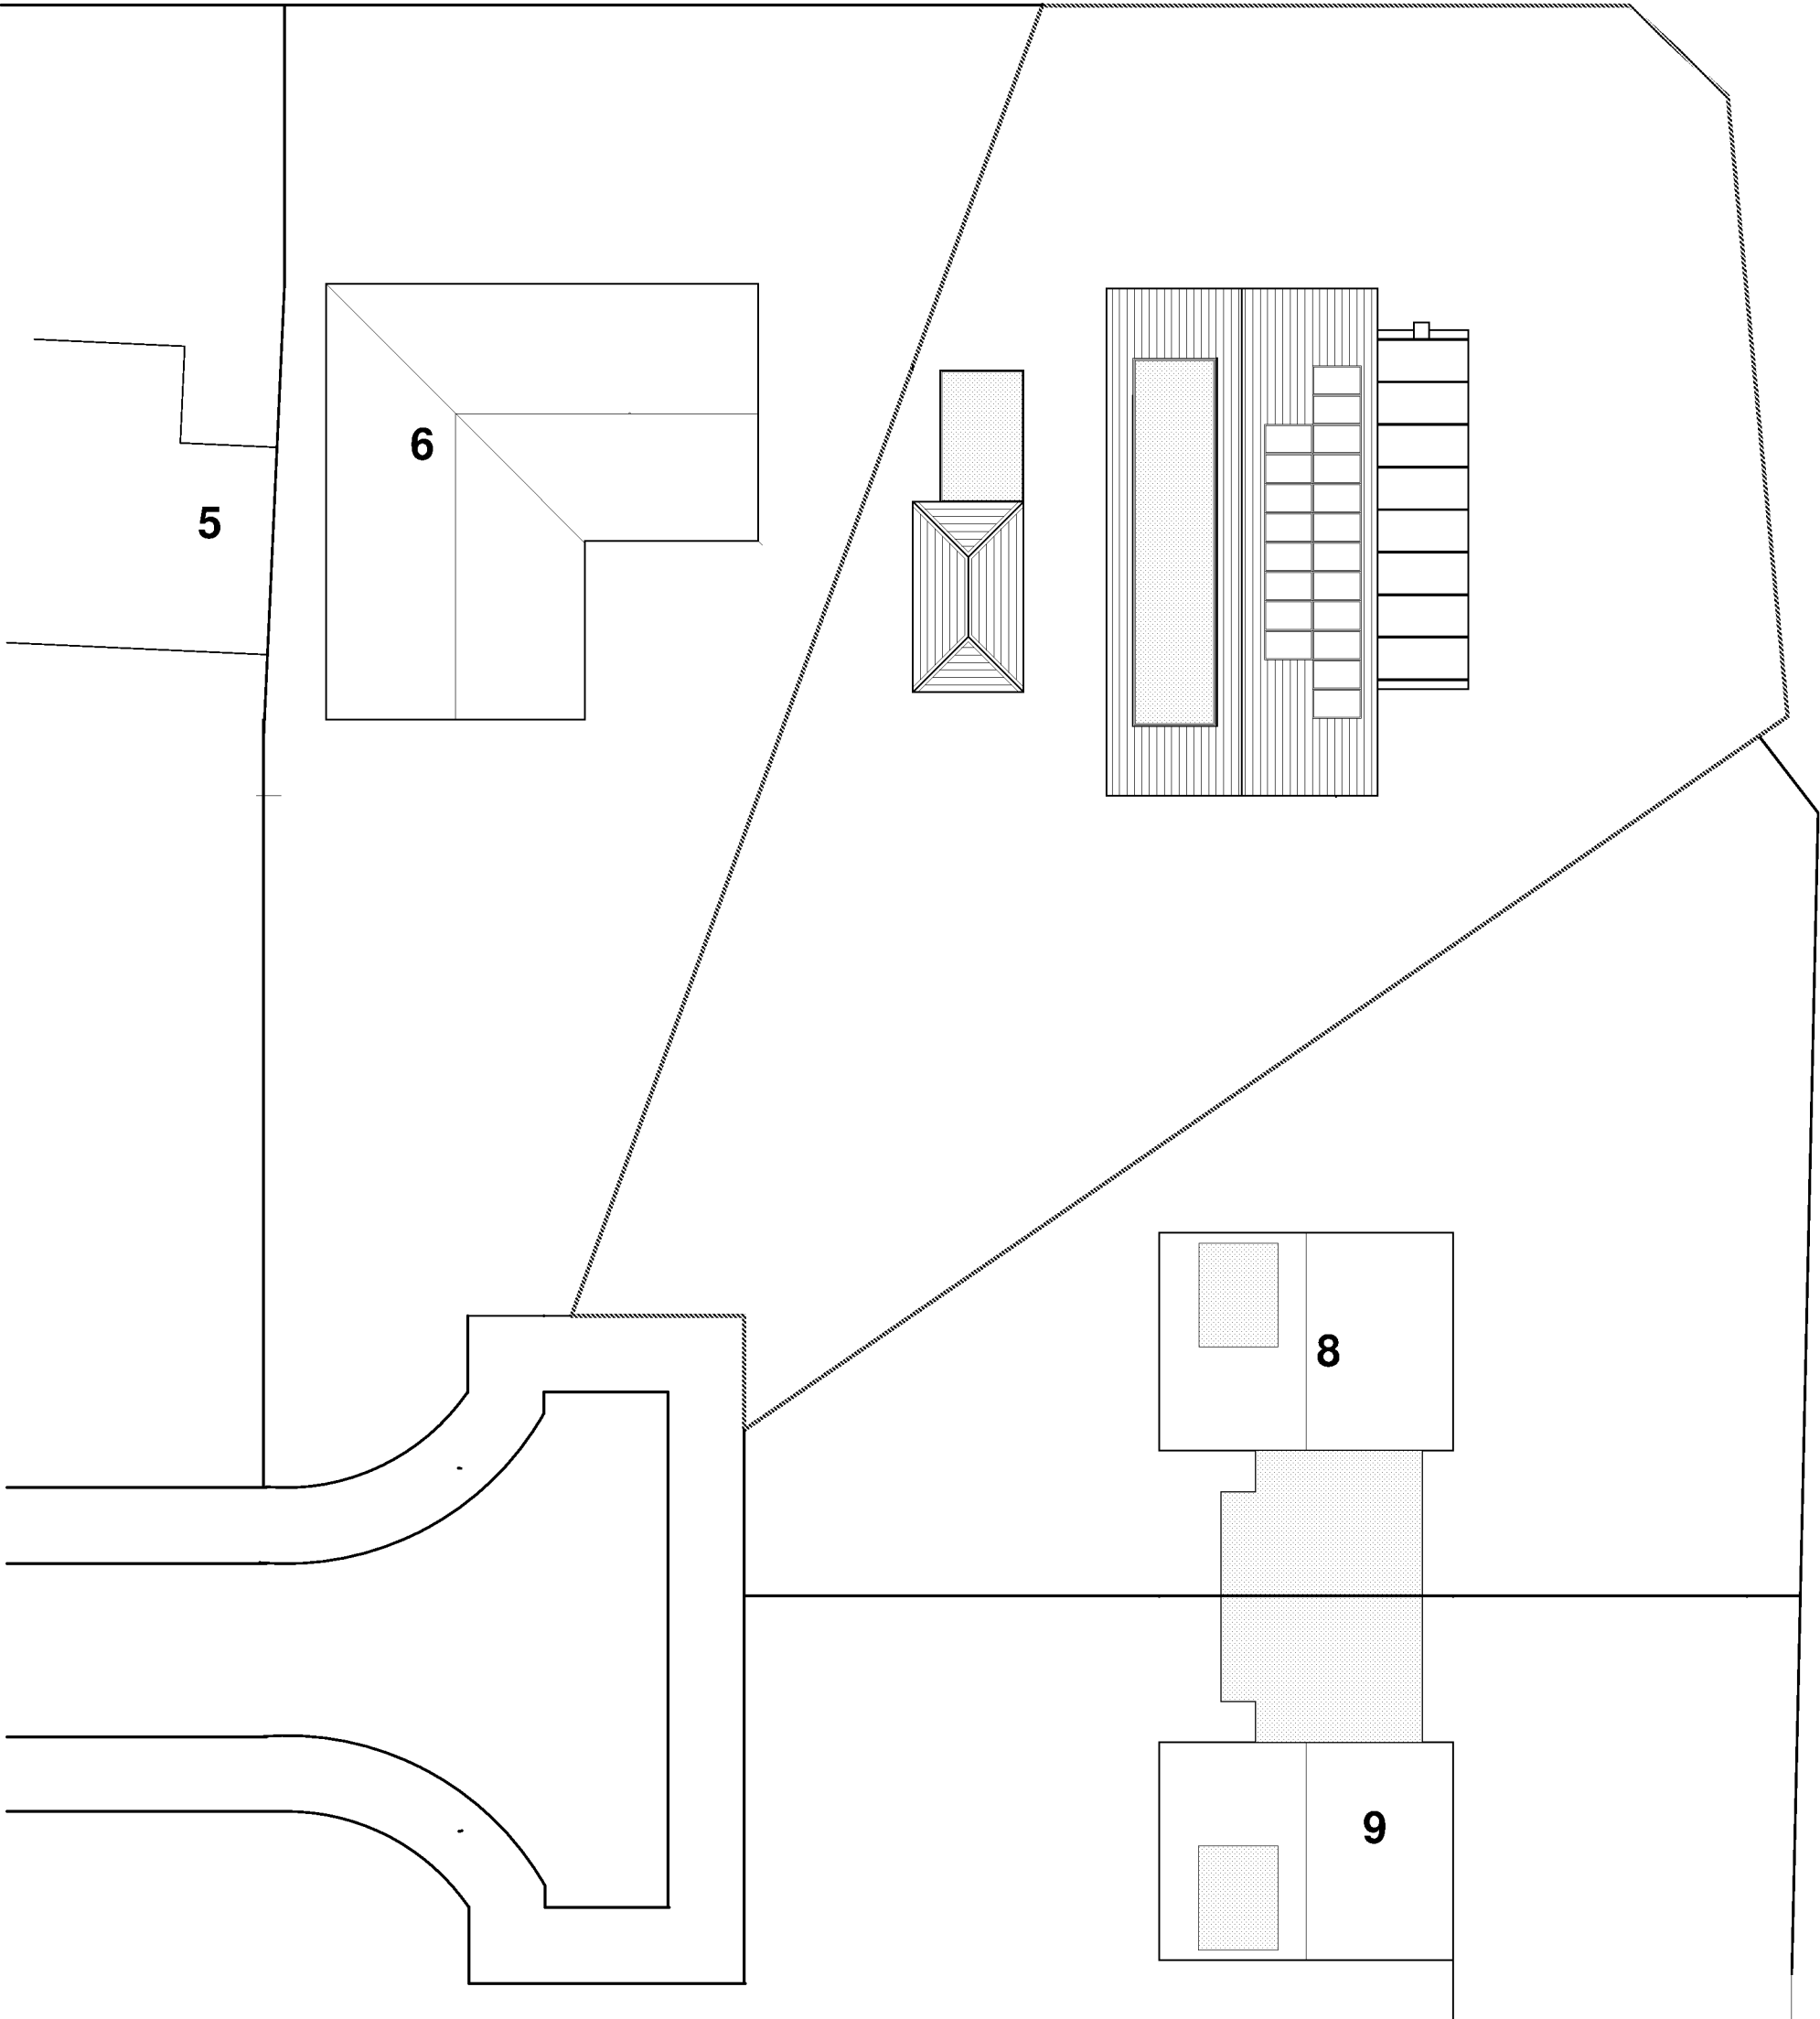


0 1 2 3 4 5
5 Meter

-	---	----	-----
REV	Drawn	Notes	Date

K|G|M|DESIGN


Client: **MR & MRS HUGHES**
Project: **7 DOWNLANDS CLOSE**
WEST SUSSEX
PO21 3QA

Drawing: **PROPOSED SITE PLAN 1:200**

02.2107.03

Scale: 1: 200 @ A3

Date: 26.07.2021

 Drawn:  K.G.M.