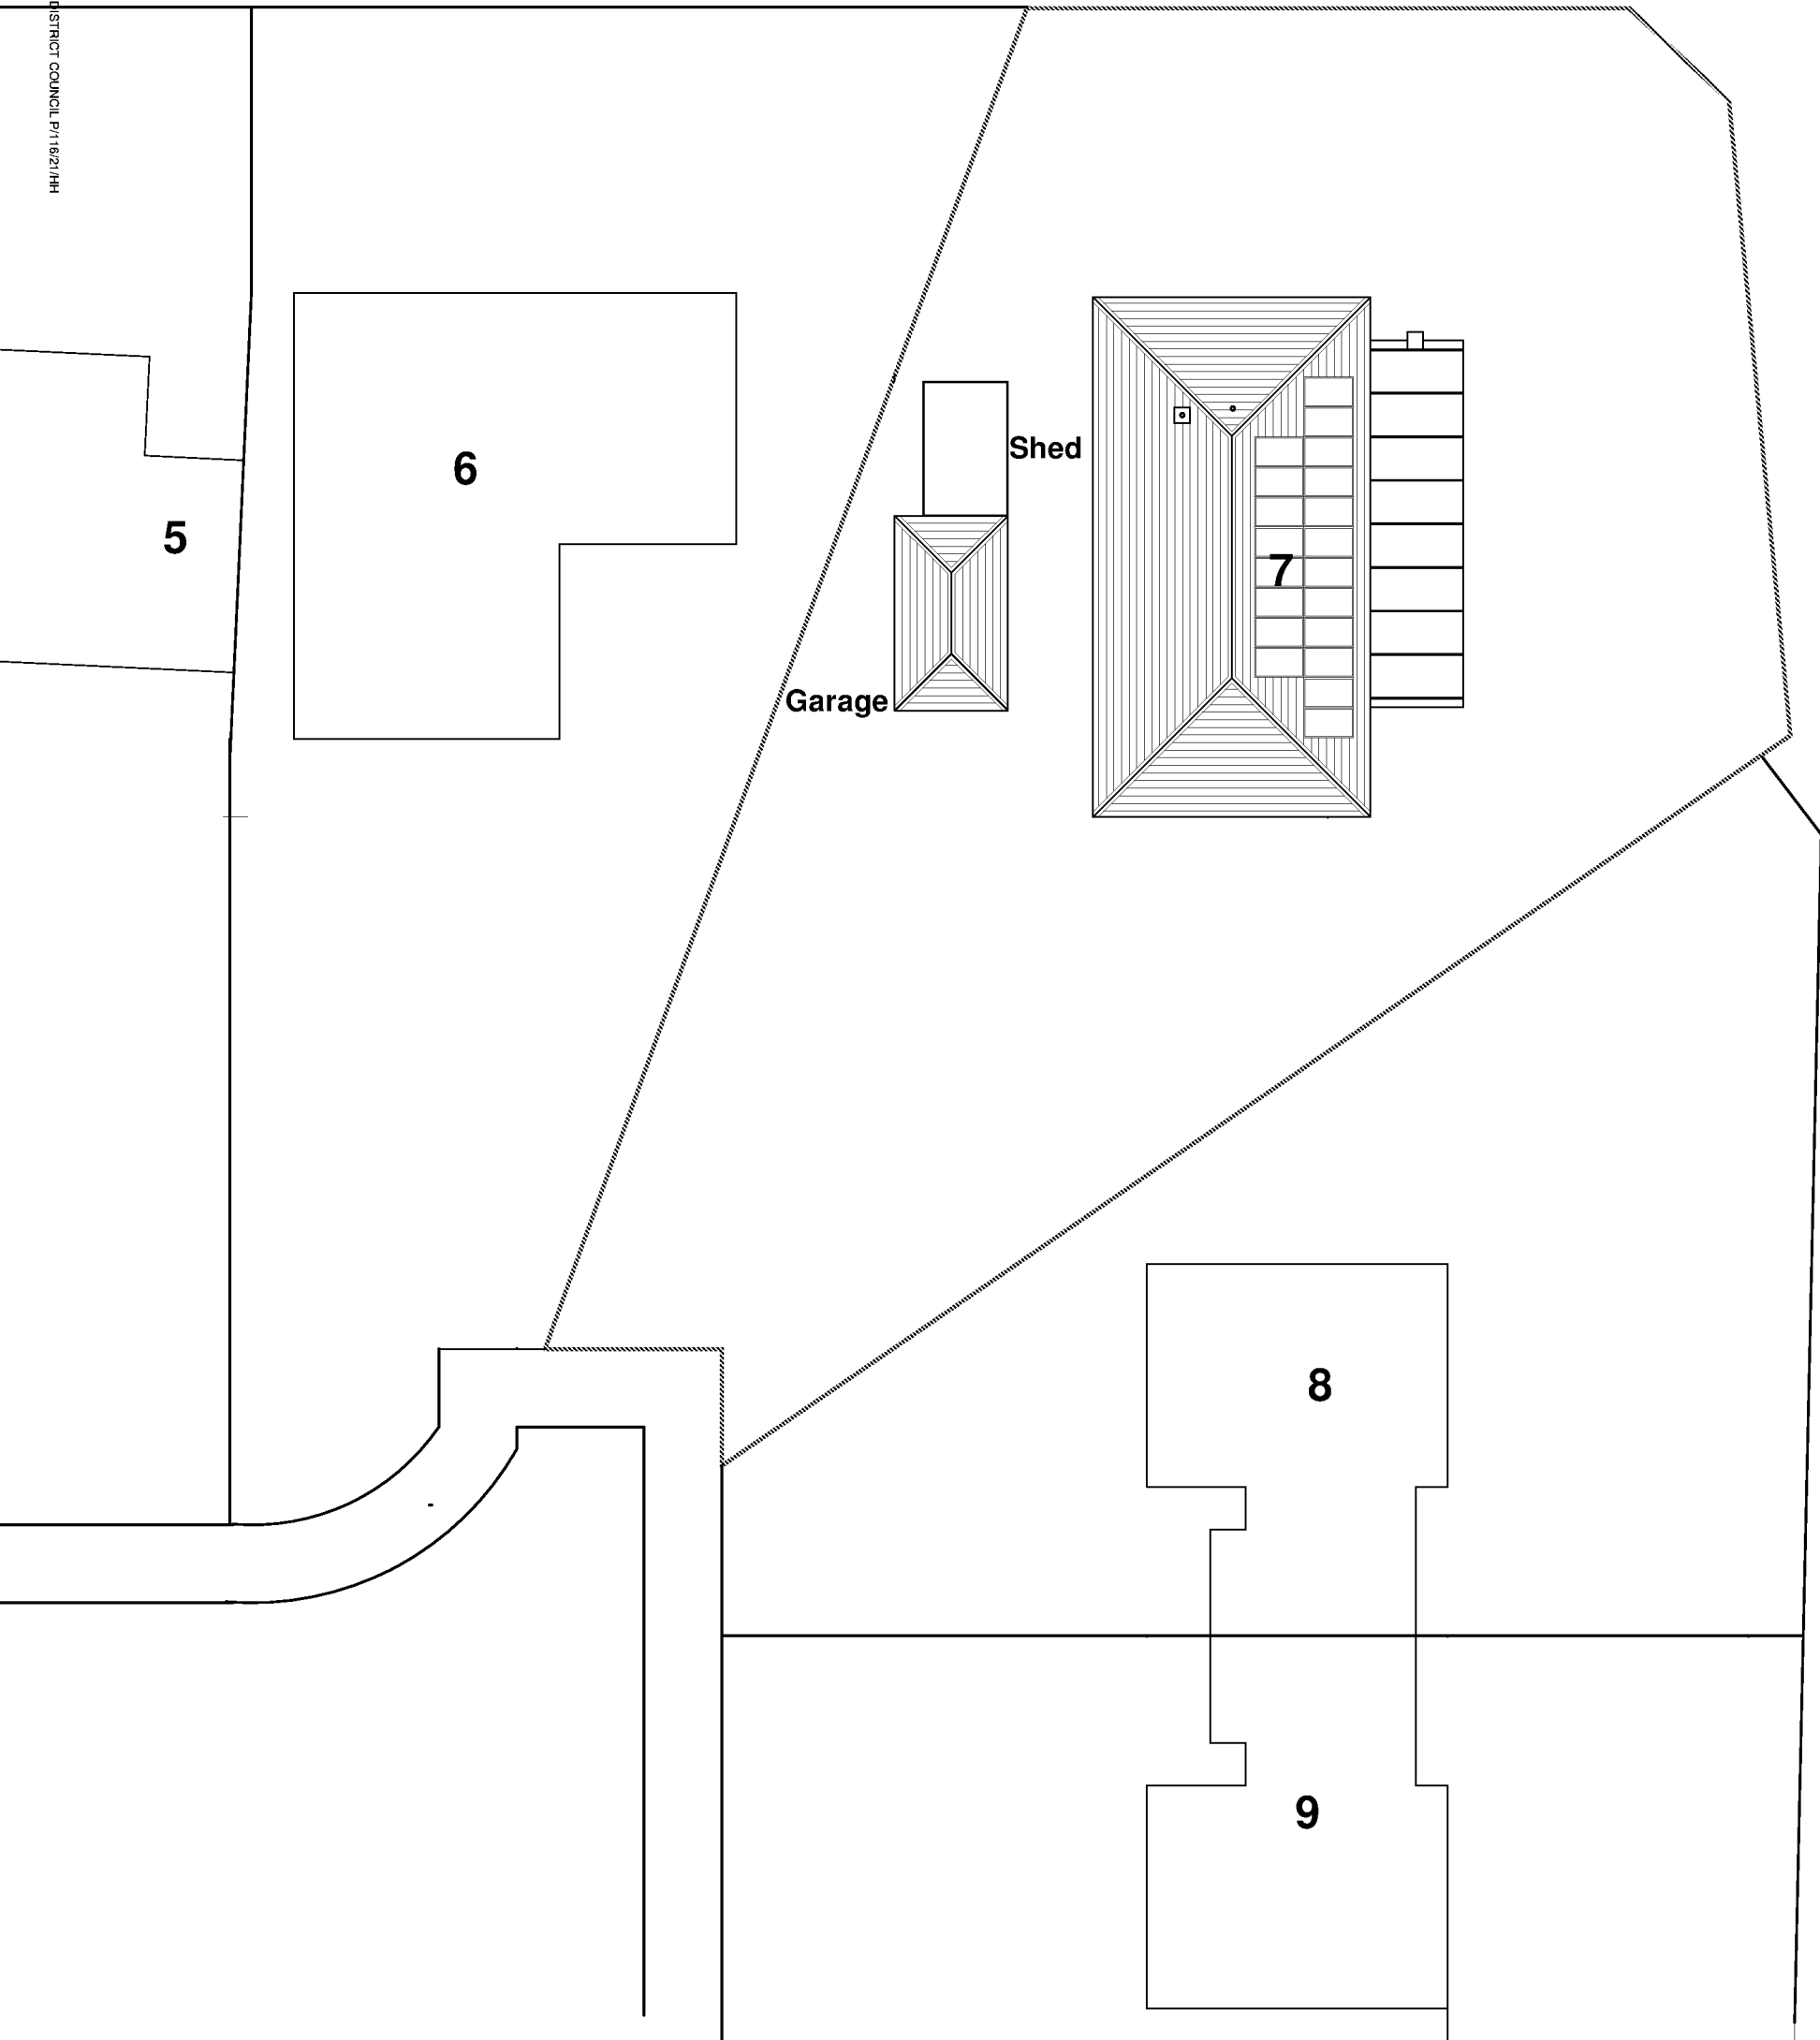


-	---	---	-----
REV	Drawn	Notes	Date

K|G|M|DESIGN

Client: **MR & MRS HUGHES**
Project: **7 DOWNLANDS CLOSE**
WEST SUSSEX
PO21 3QA

Drawing: **EXISTING SITE PLAN 1:200**

02.2107.04

Scale: 1: 200

@ A3

Date: 26.07.2021

Drawn:  **K.G.M.**