




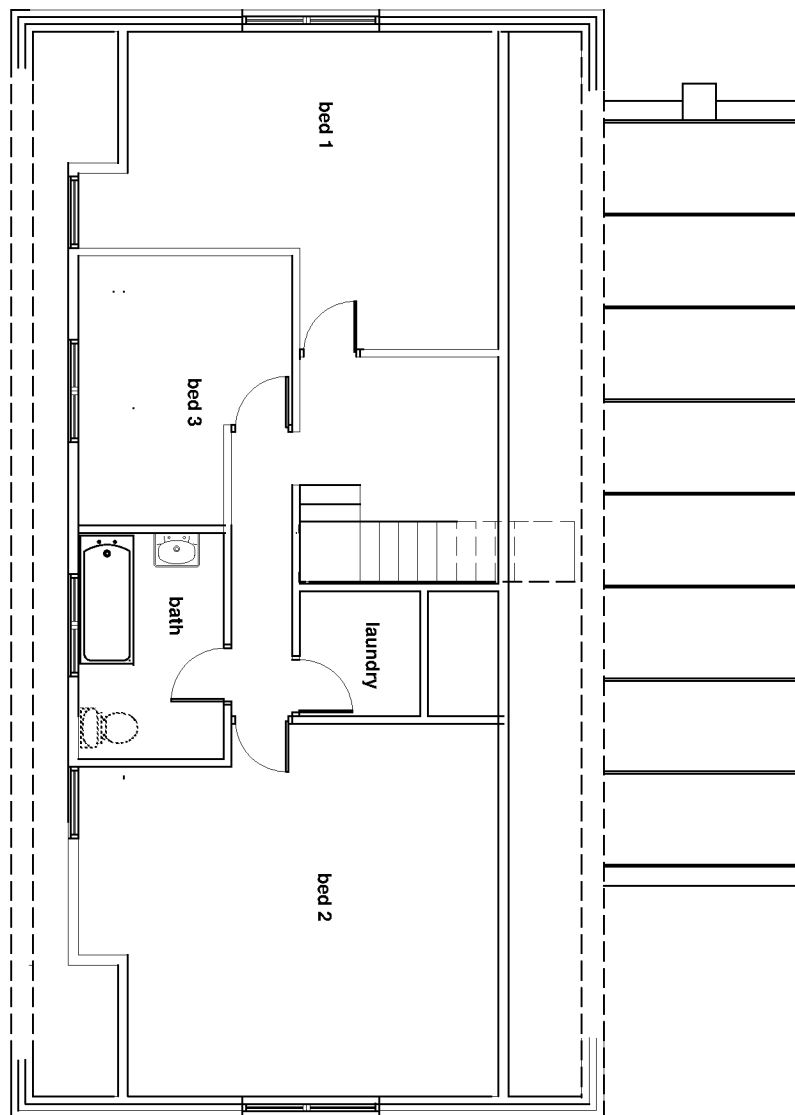


North Elevation

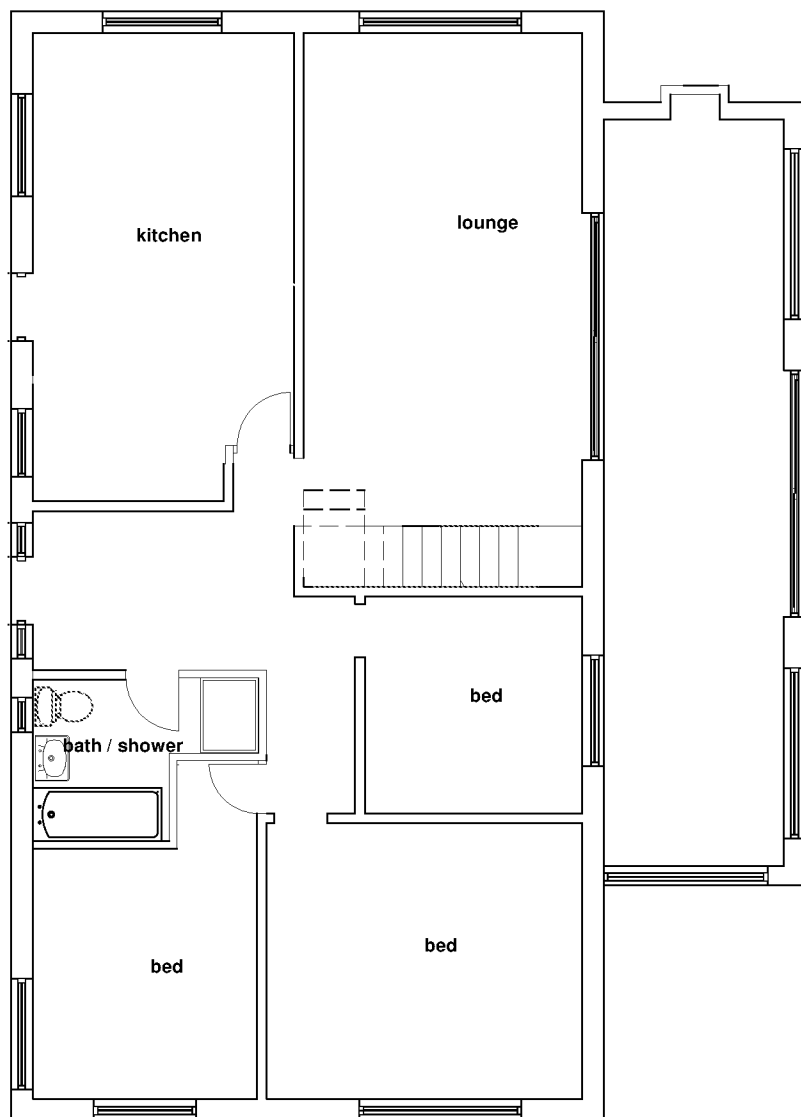


Front Elevation

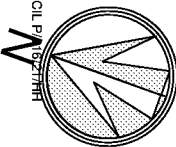

Back Elevation

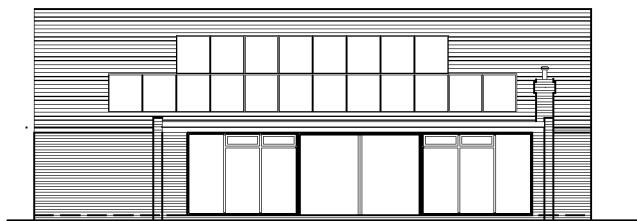

South Elevation

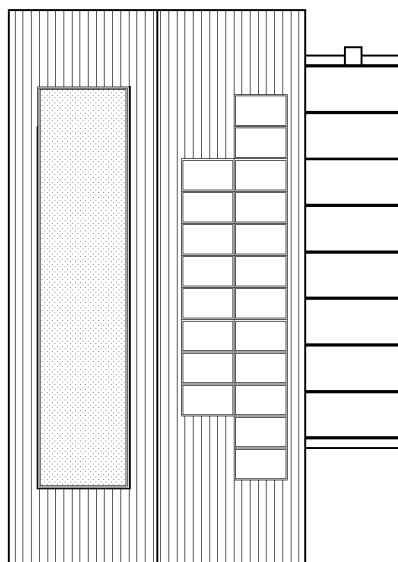

-	---	----	-----
REV	Drawn	Notes	Date

K | G | M | DESIGN

Client: **MR & MRS HUGHES**

Project: **7 DOWNLANDS CLOSE
WEST SUSSEX
PO21 3QA**

Drawing: **PROPOSED FLOOR PLANS 1:100**
ROOF PLAN and ELEVATIONS 1: 200

02.0721.02



Scale: 1:100 & 1:200

@ A3

Date: 25.07.2021

Drawn:

K.G.M.