


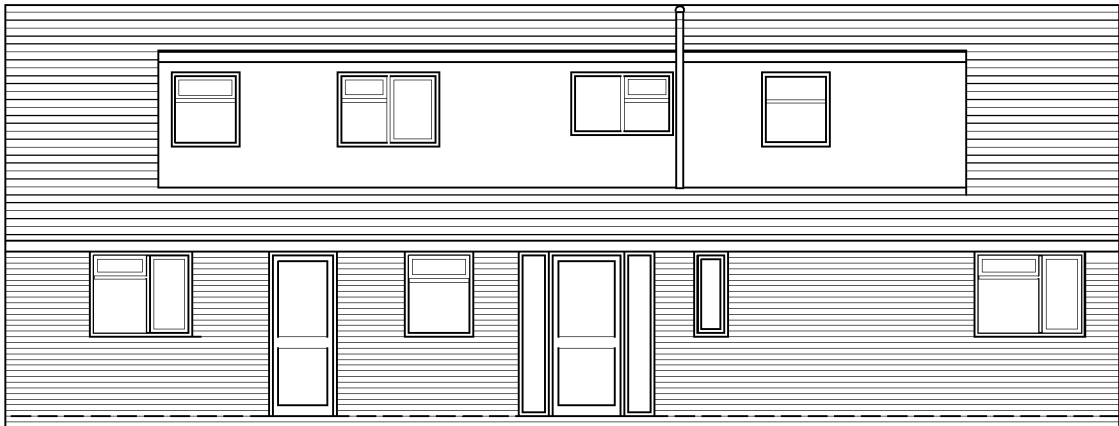

Existing North Elevation



Existing Front Elevation



Proposed North Elevation



Proposed Front Elevation

REV	Drawn	Notes	Date
-	---	---	-----

K|G|M|DESIGN

Client: MR & MRS HUGHES
Project: 7 DOWNLANDS CLOSE
WEST SUSSEX
PO21 3QA
Drawing: EXISTING & PROPOSED
NORTH & FRONT ELEVATIONS

02.2107.05

Scale: 1: 100

Date: 27.07.2021

Drawn: [Redacted] K.G.M.



@ A3