

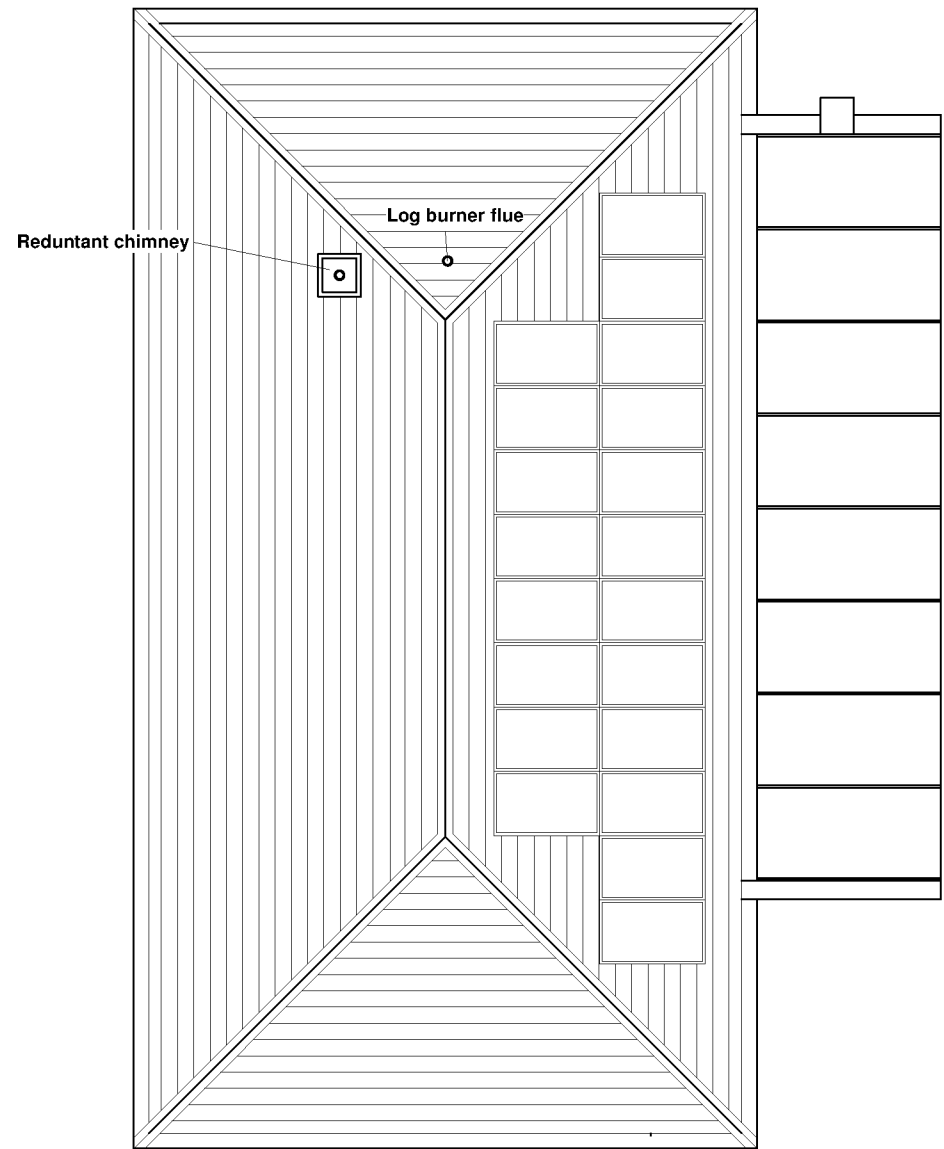
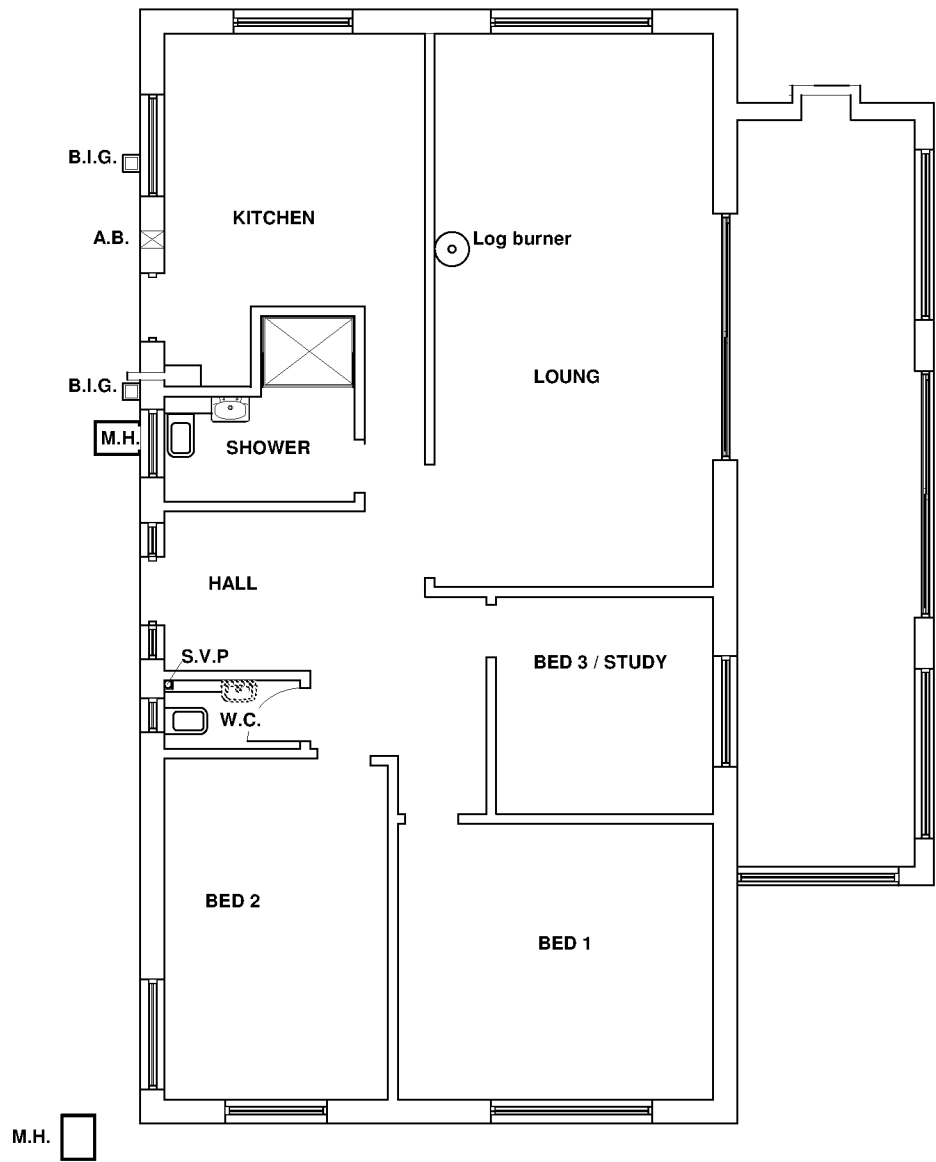
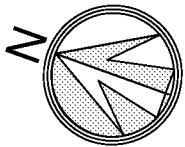
 



North Elevation

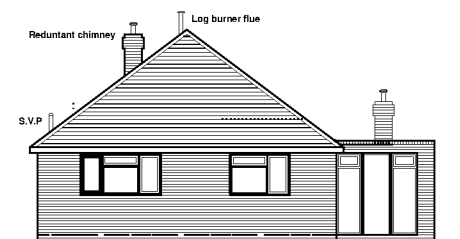


Front Elevation

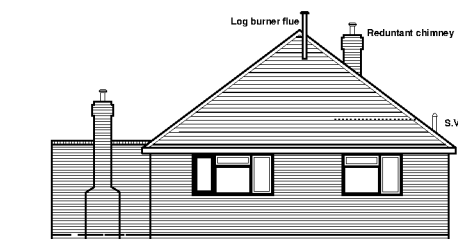

Back Elevation

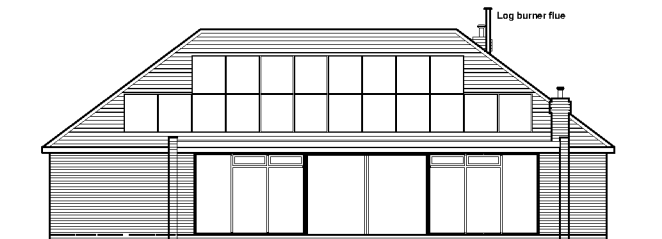

South Elevation

 

-	---	----	-----
REV	Drawn	Notes	Date

K|G|M|DESIGN

Client: **MR & MRS HUGHES**

Project: **7 DOWNLANDS CLOSE
WEST SUSSEX
PO21 3QA**

Drawing: **EXISTING GROUND FLOOR &
ROOF PLAN 1:100
ELEVATION 1:200**

02.2107.01

Scale: 1: 100 & 1: 200 @ A3

Date: 25.07.2021

Drawn:  K.G.M.