



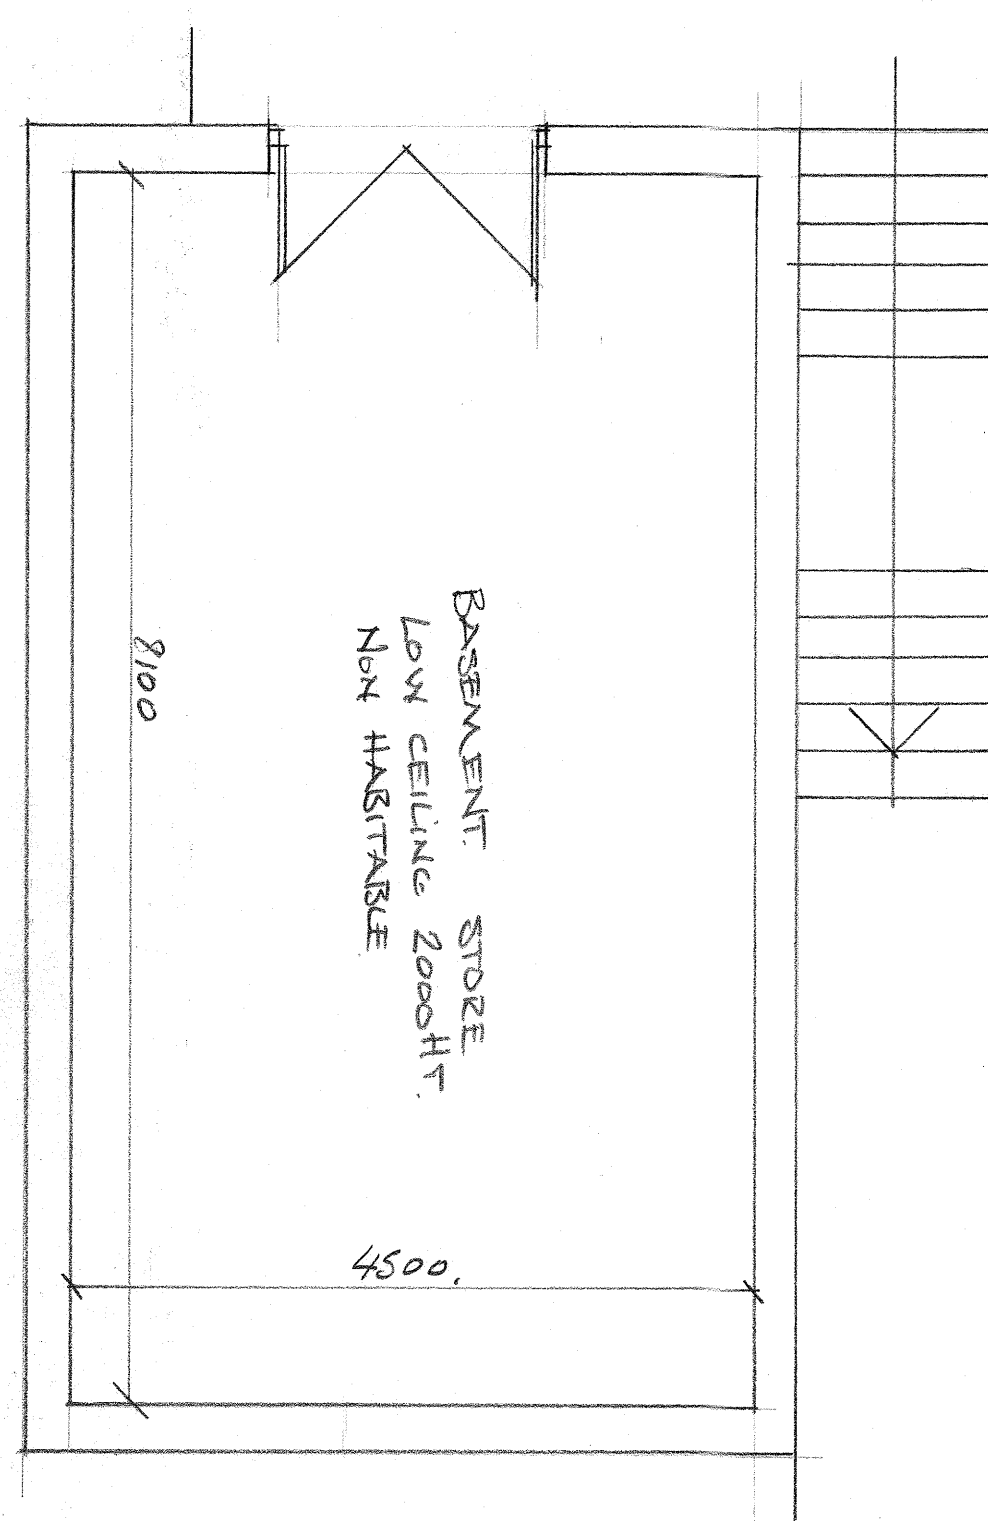

LOWER GROUND FLOOR PLAN

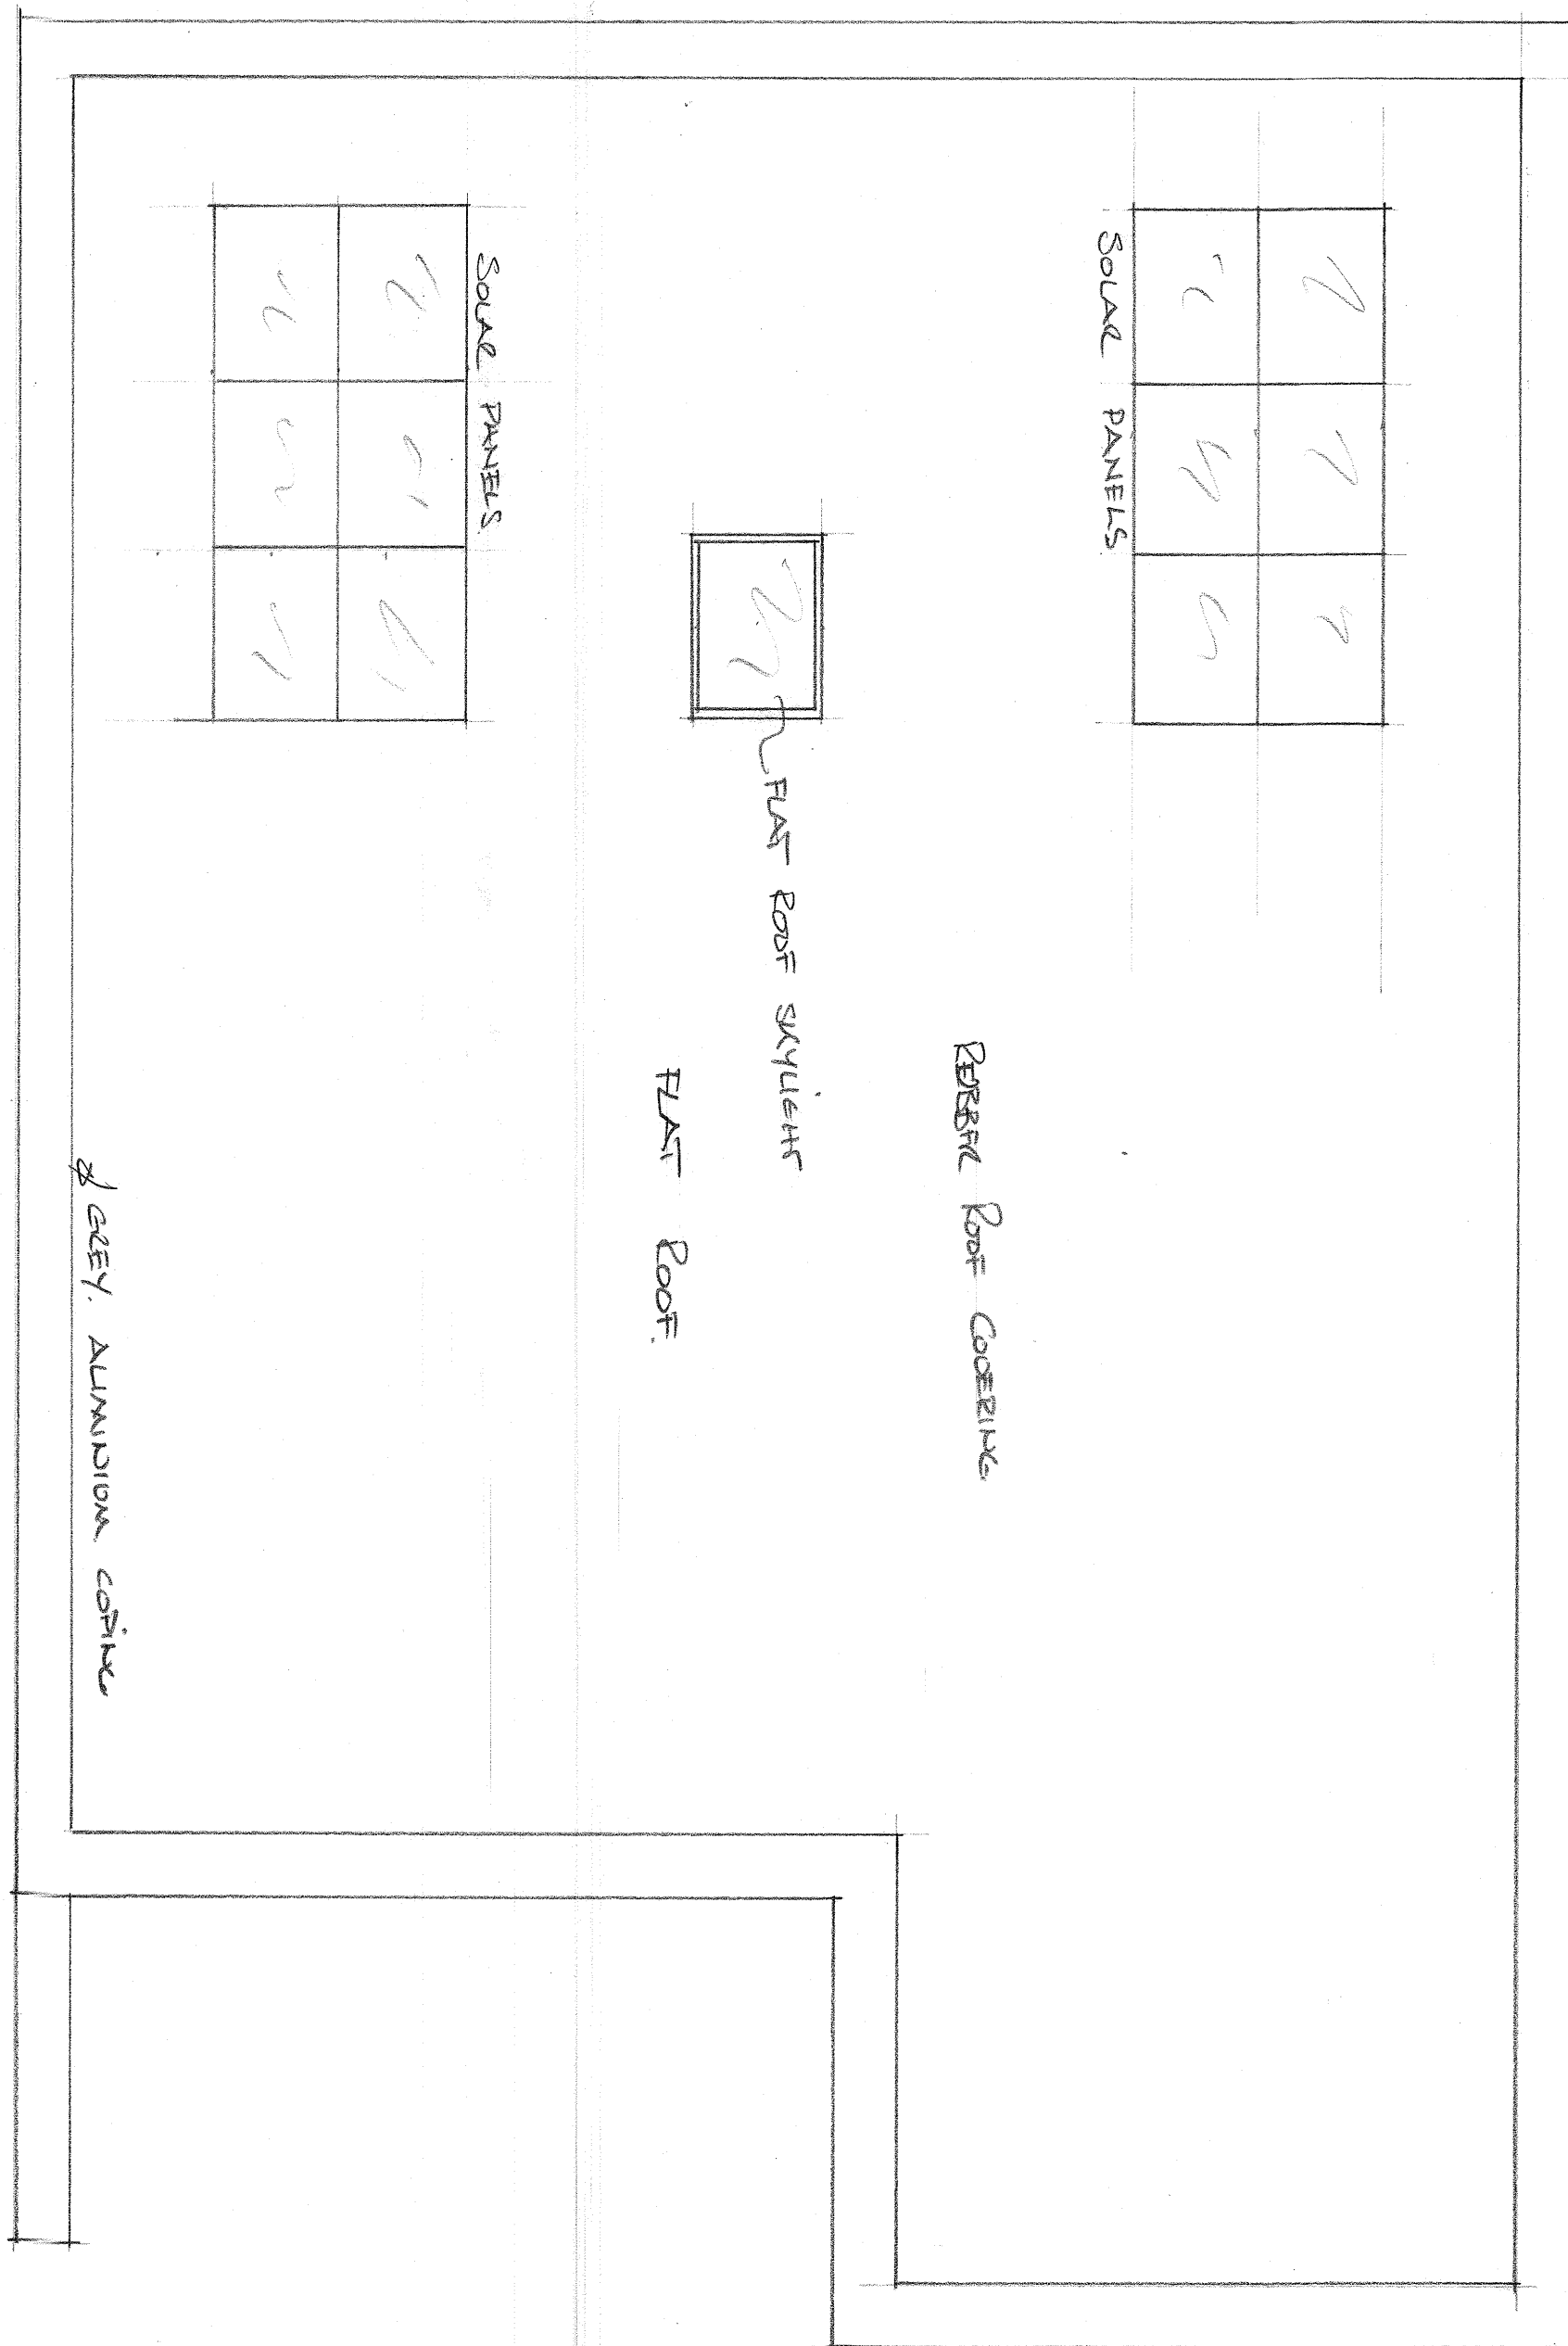

PROPOSED ROOF PLAN

AGENT:
CROSS DESIGN & BUILD LTD.
58 EAST FRONT ROAD
PAGHAM
WEST SUSSEX
PO21 4ST.

07973 614404

CLIENT:
MR C. MASSEY
36 EAST FRONT ROAD
PAGHAM
WEST SUSSEX
PO21 4ST.

PROPOSED ROOF PLAN
& LOWER GROUND

SCALE 1:50

DRG NO 1719/S.