



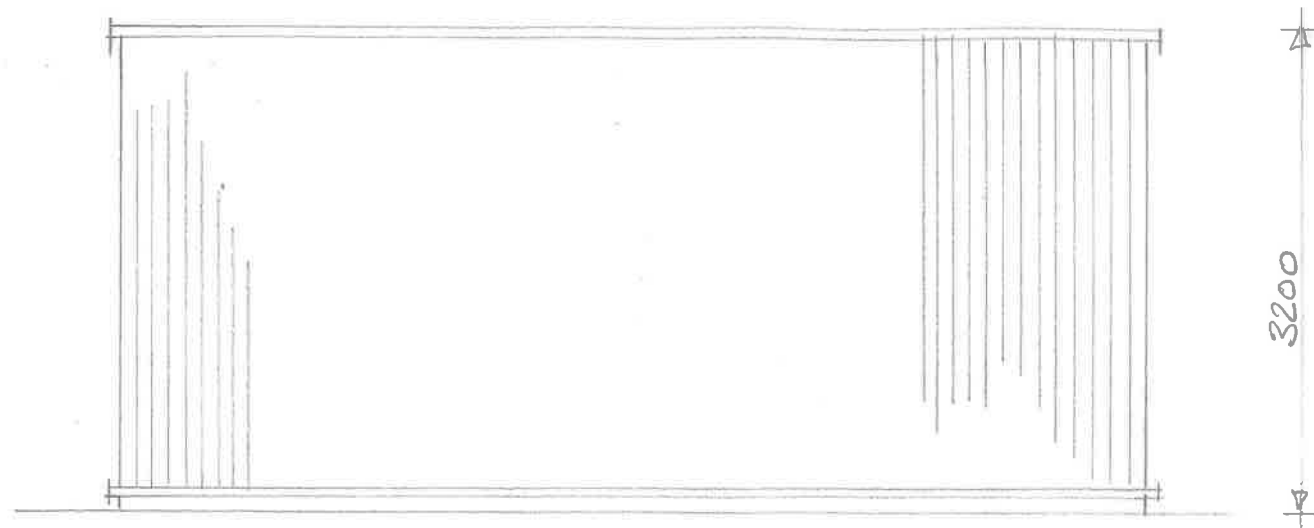


SIDE ELEVATION

6800

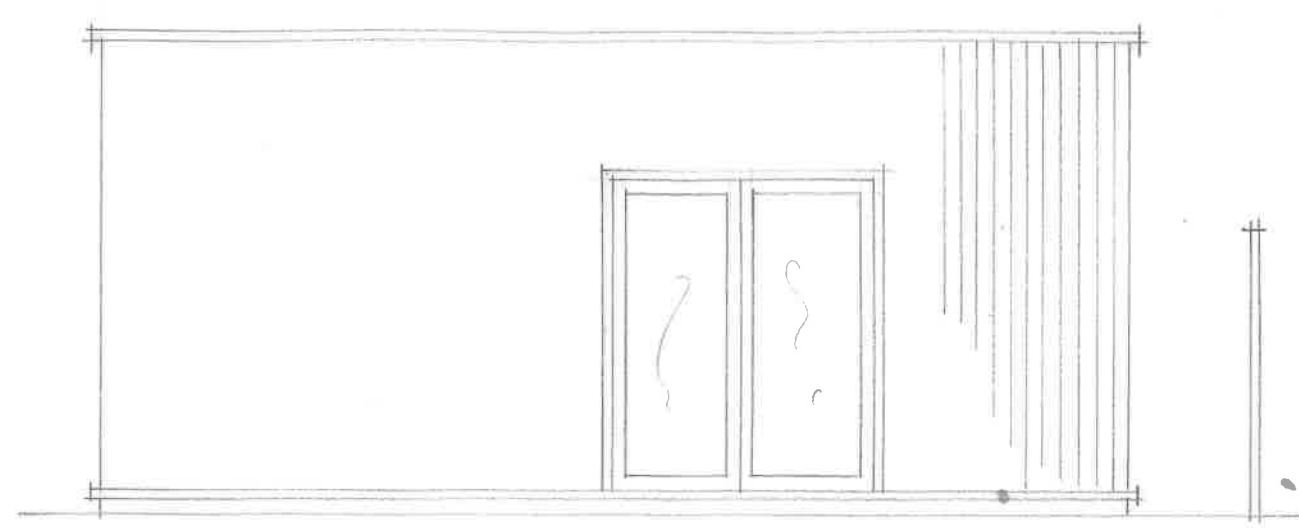


SIDE ELEVATION

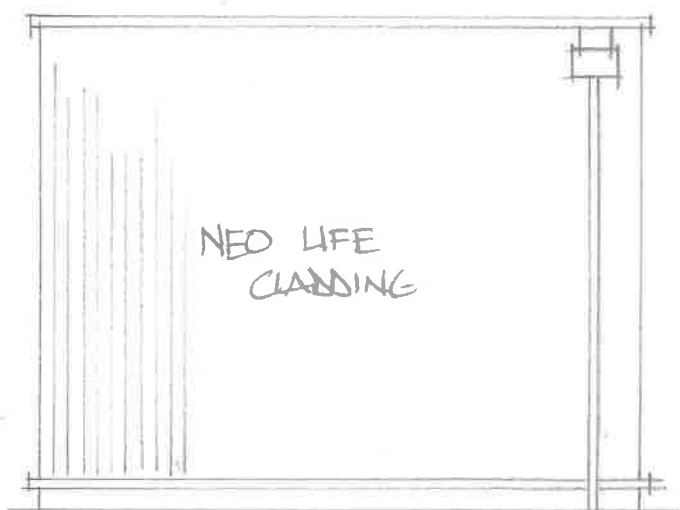

FRONT ELEVATION

4000

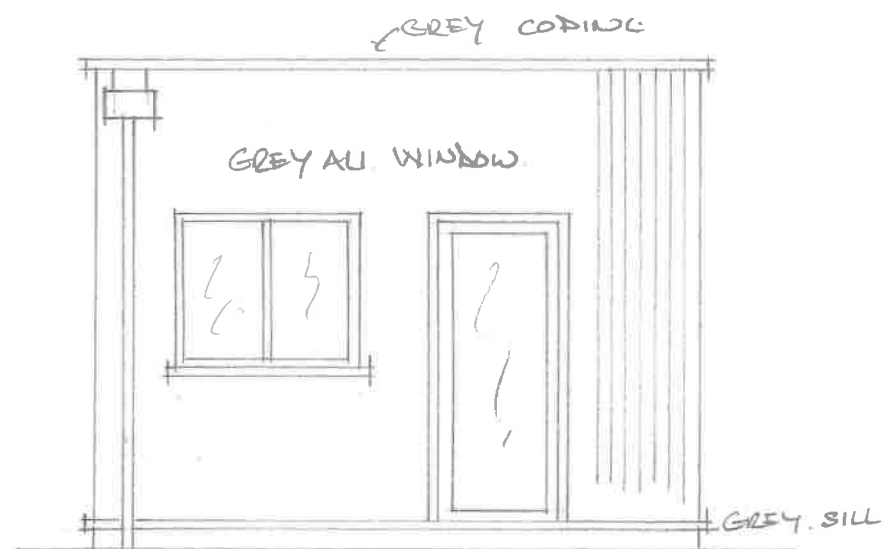

REAR ELEVATION

AGENT
CROSS DESIGN & BUILD LTD
58 EAST FRONT ROAD
PAGHAM
WEST SUSSEX
PO21 4ST
07973 614404

CLIENT
MR C MASSEY
26 EAST FRONT ROAD
PAGHAM
WEST SUSSEX
PO21 4ST

PROPOSED STUDY & STORE

SCALE 1:50

DWG NO 1719/6

