

Appendix B Existing Site and Proposed Plans



PROPOSED FRONT ELEVATION



PROPOSED REAR ELEVATION



AGENT:
CROSS DESIGN & BUILD LTD
58 EAST FRONT ROAD
PAGHAM
WEST SUSSEX.
PO 21 4ST


07973 614404

CLIENT:
C. MASSEY
36 EAST FRONT ROAD
PAGHAM
WEST SUSSEX
PO 21 4ST

PROPOSE ELEVATIONS
NEW HOUSE


DRG NO 1719/4.

SCALE 1:50

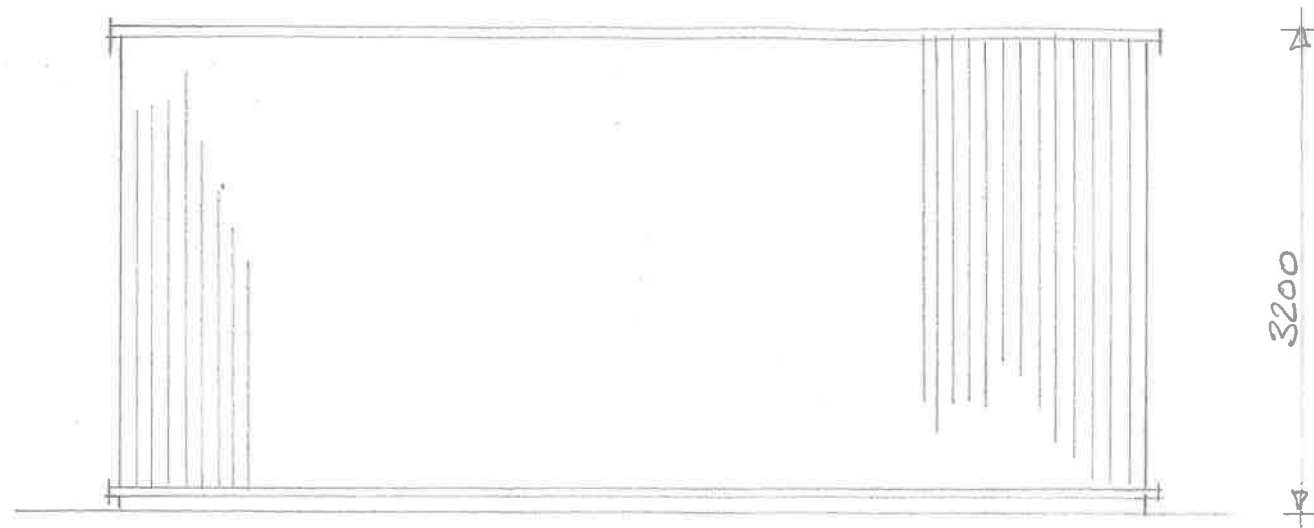


SIDE ELEVATION

6800

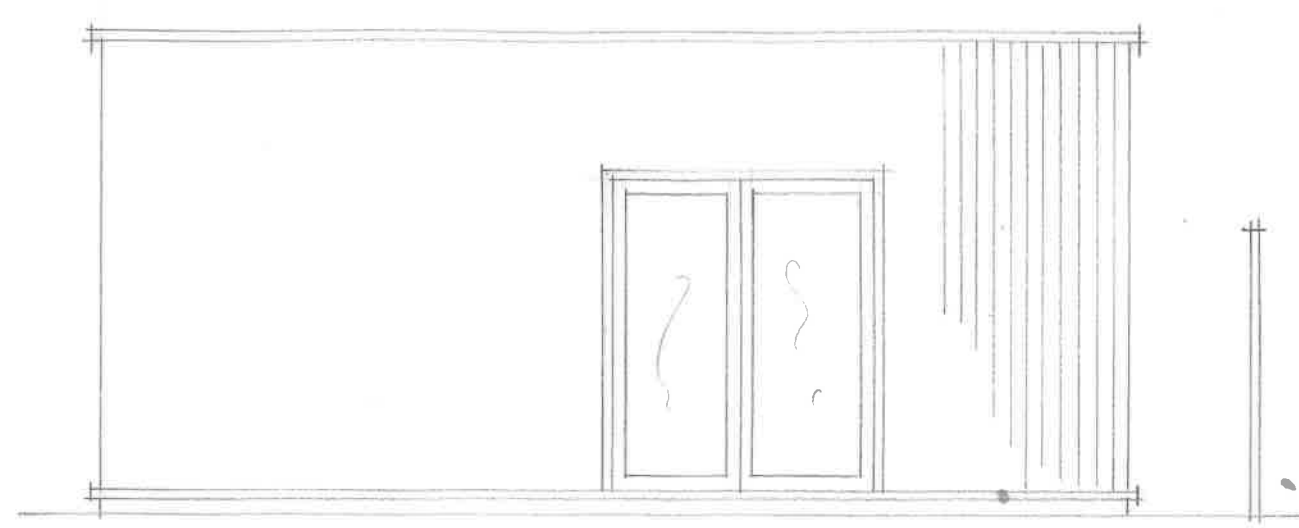

SIDE ELEVATION

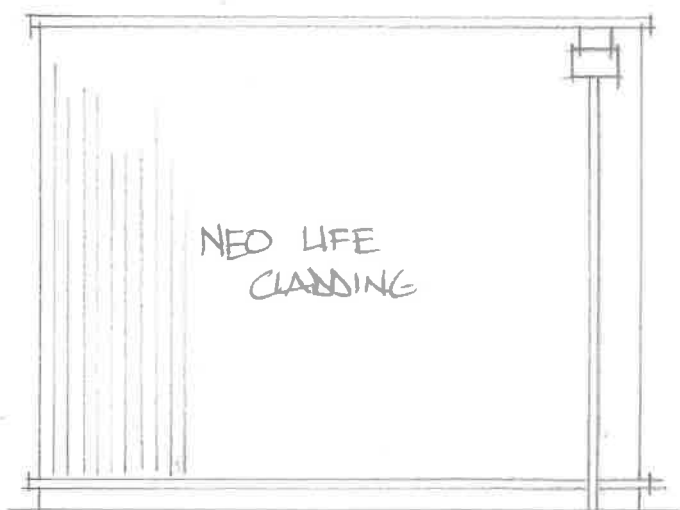

FRONT ELEVATION

4000



REAR ELEVATION

AGENT
CROSS DESIGN & BUILD LTD
58 EAST FRONT ROAD
PAGHAM
WEST SUSSEX
PO21 4ST
07973 614404



CLIENT
MR C MASSEY
26 EAST FRONT ROAD
PAGHAM
WEST SUSSEX
PO21 4ST

PROPOSED STUDY & STORE

SCALE 1:50

DWG NO 1719/6



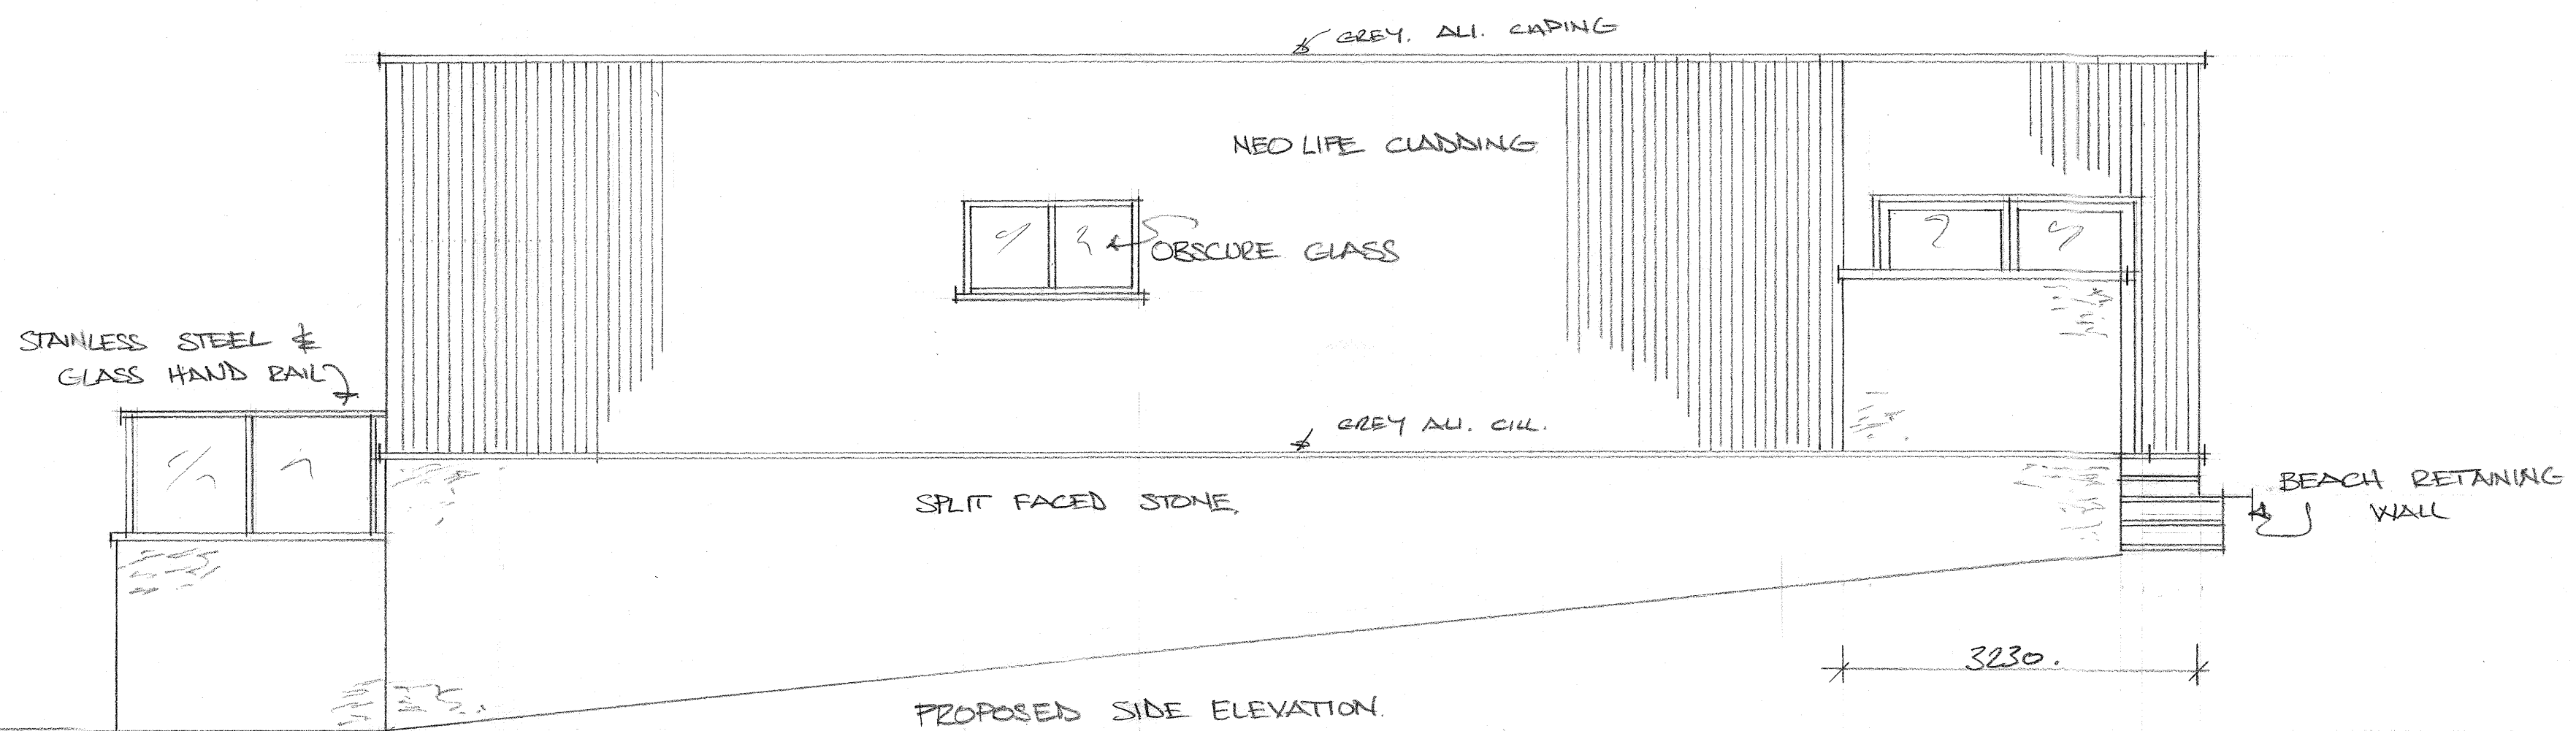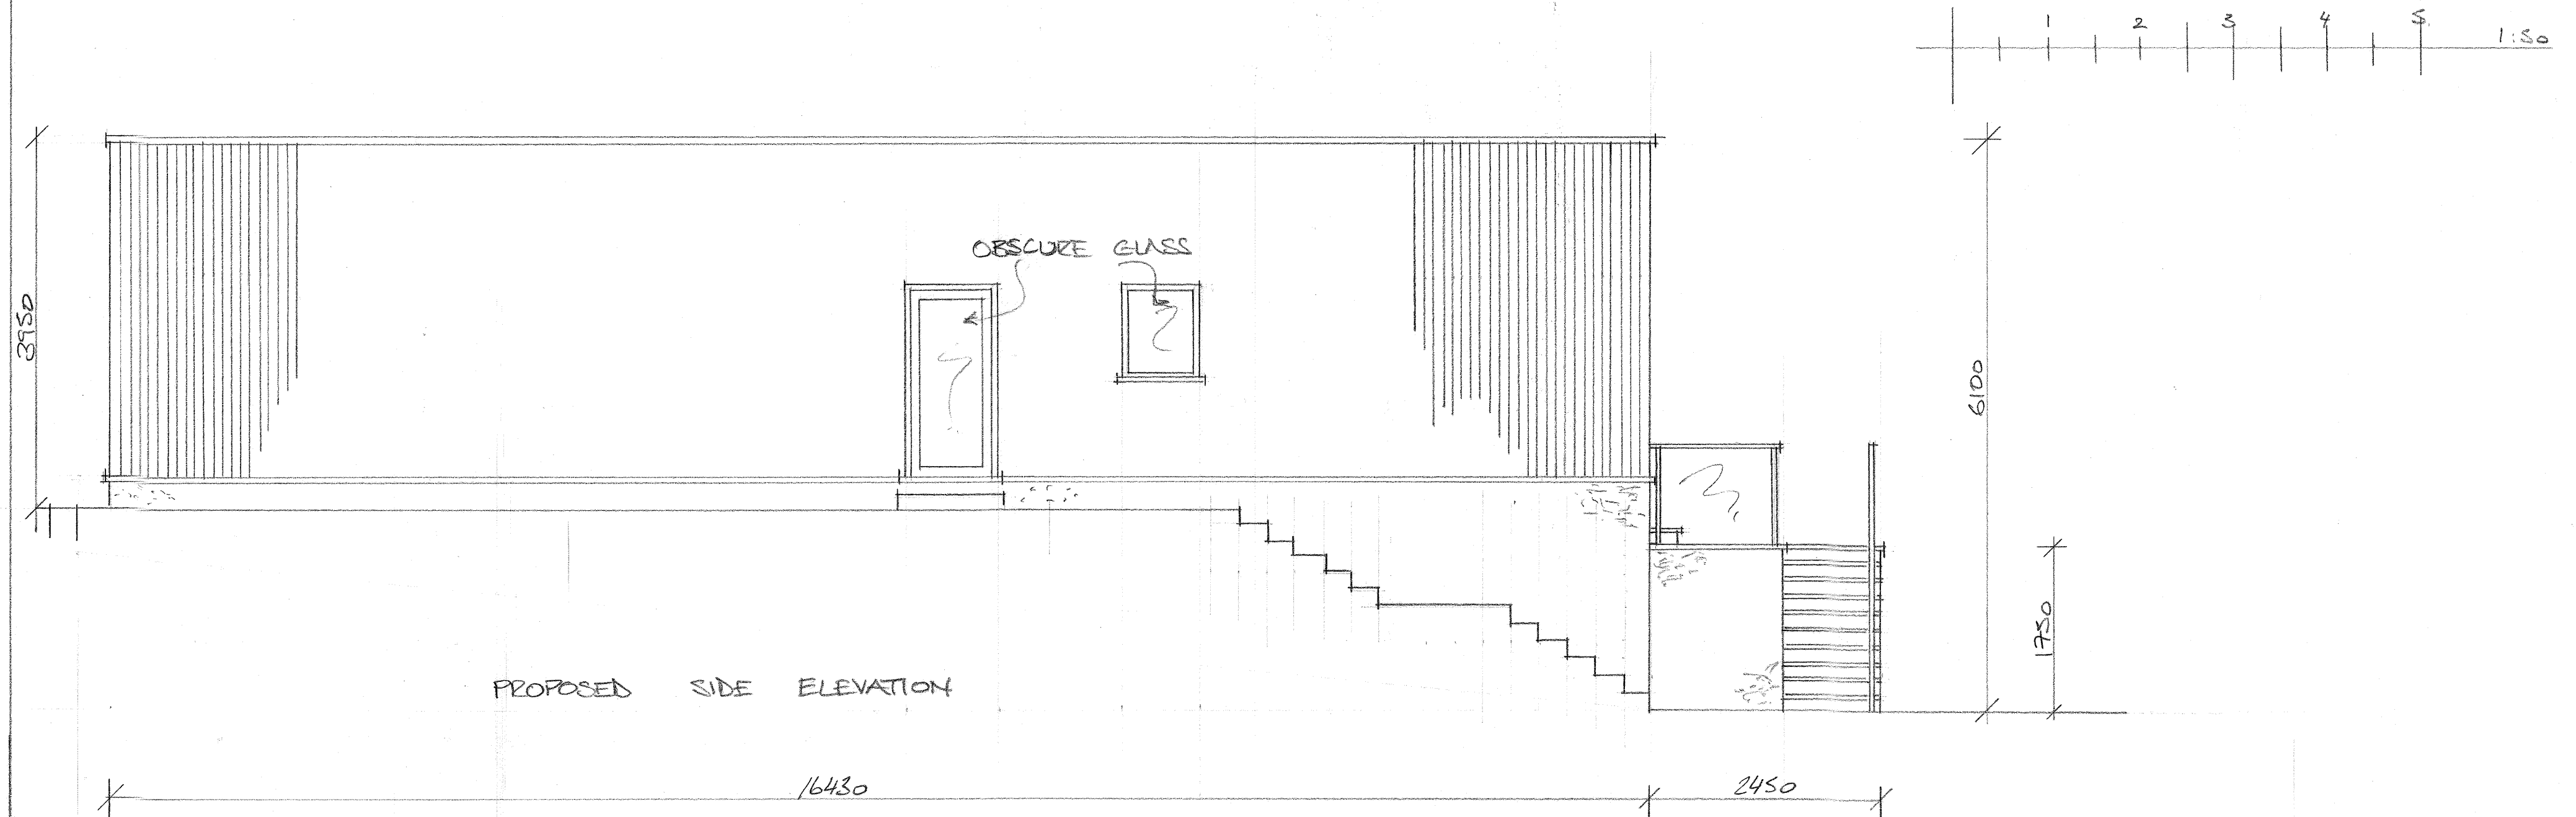

AGENT:
CROSS DESIGN & BUILD LTD.
58 EAST FRONT ROAD
PAGHAM
WEST SUSSEX
PO 21 4ST.
09773 614404

CLIENT:
C. MASSEY
36 EAST FRONT ROAD
PAGHAM
WEST SUSSEX
PO 21 4ST.


PROPOSED NEW HOUSE
PROPOSED SIDE ELEVATIONS

SCALE 1:50


DRAWN SLC

DRG NO 1719/3

DATE SEPT 19.

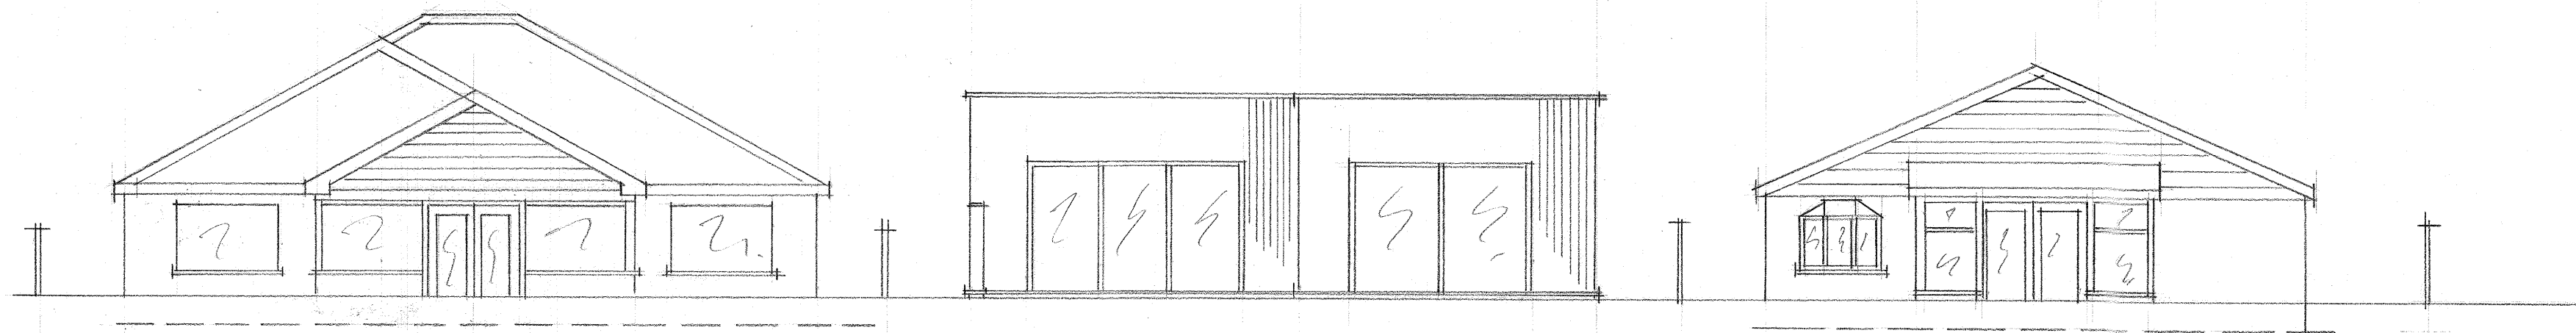

BEACH SCENE ELEVATION.

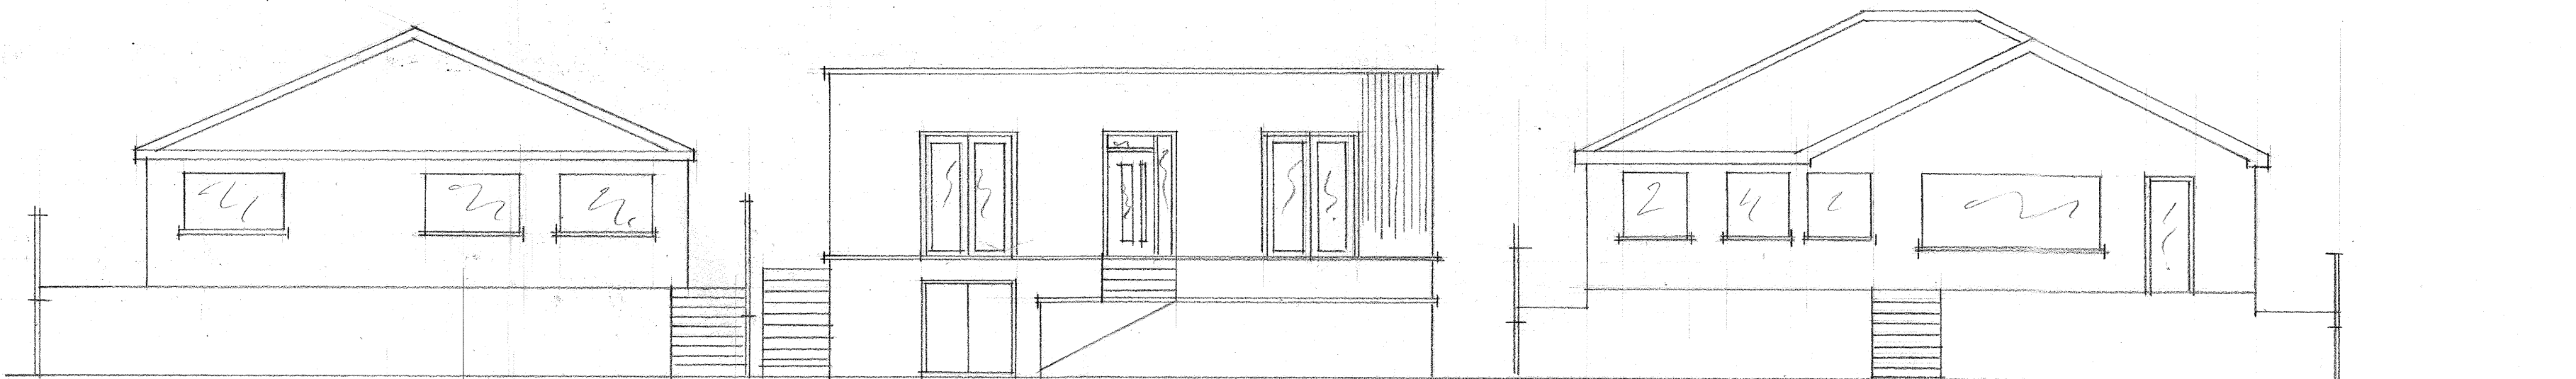

No 38.

No 36

No 34

STREET SCENE ELEVATION



AGENT
CROSS DESIGN & BUILD LTD.
58 EAST FRONT ROAD
PAGHAM
WEST SUSSEX
PO21 4ST.


09973 614404.

CLIENT
C MASSEY,
36 EAST FRONT ROAD
PAGHAM
WEST SUSSEX
PO21 4ST.


PROPOSED STREET
SCENE & BEACH
SCENE

DRG No 1719 / 2

SCALE 1:100.

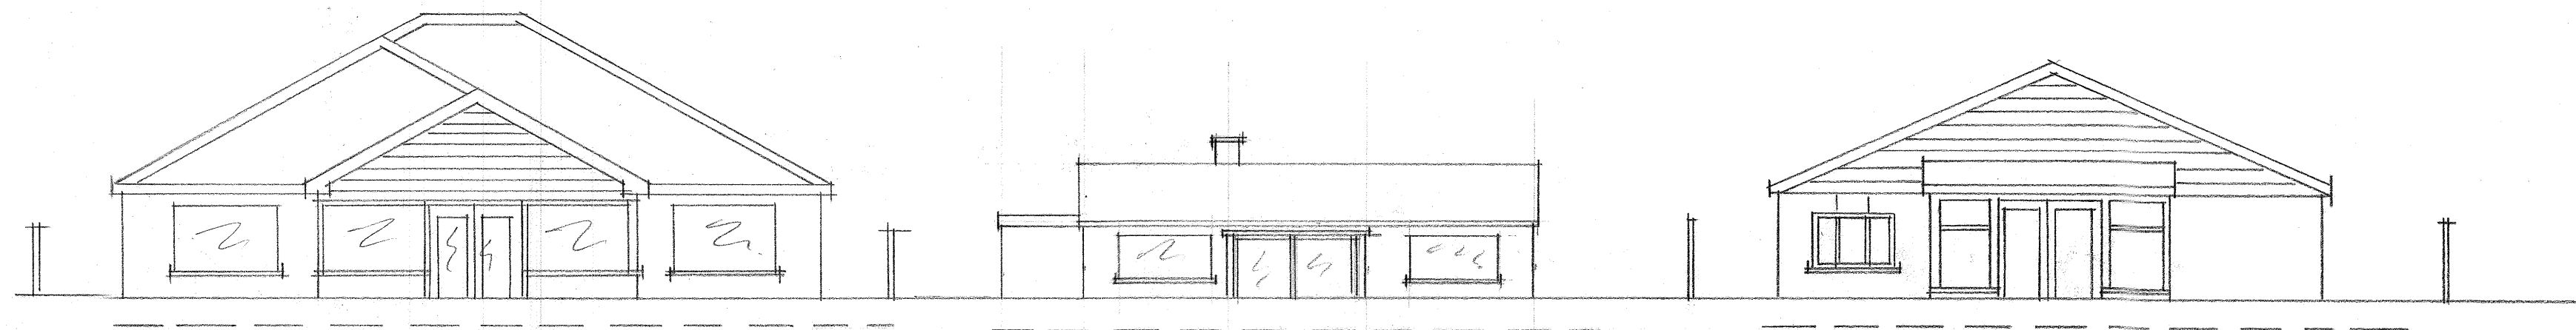

BEACH SCENE ELEVATION

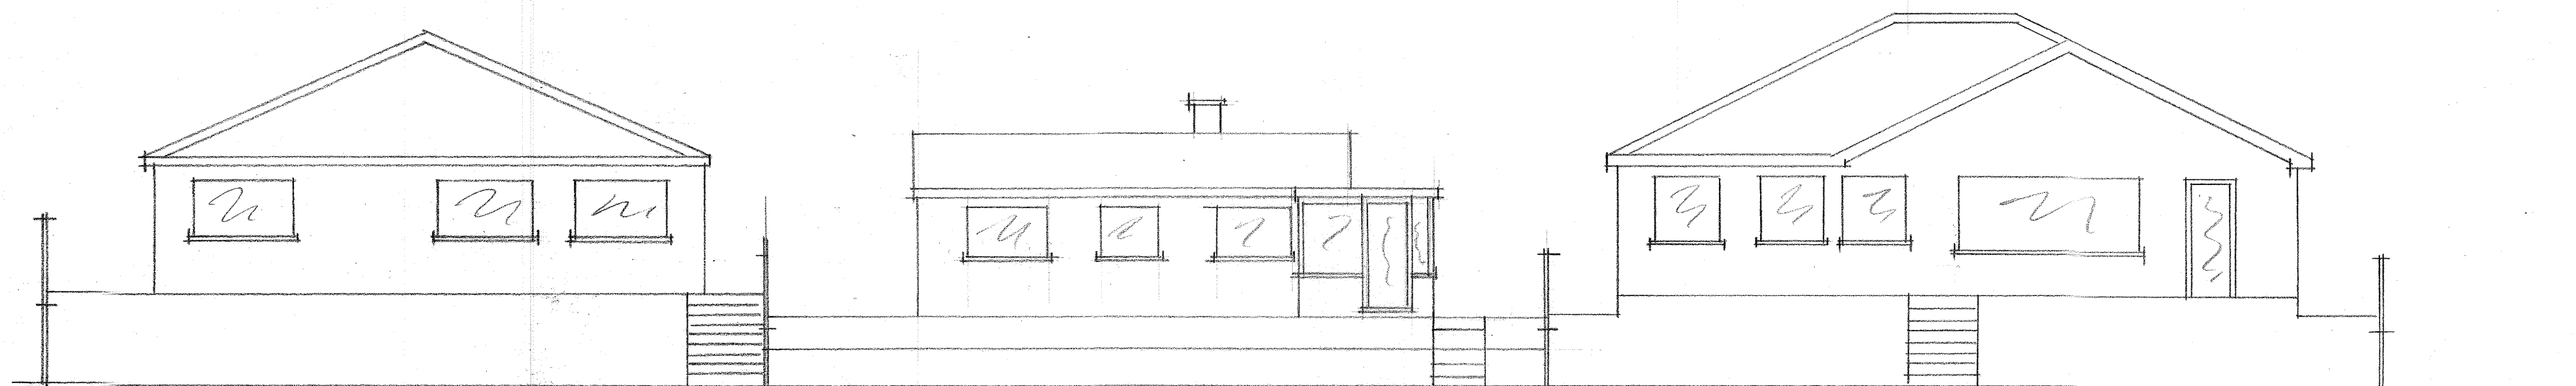

No 38

No 36

No 34

STREET SCENE ELEVATION

0 1 2 3 4 5 6 7 8 9 10


AGENT
CROSS DESIGN & BUILD
58 EAST FRONT ROAD
PAGHAM
WEST SUSSEX
PO 21 4ST

09973 614404

CLIENT
MR C MASSEY
36 EAST FRONT ROAD
PAGHAM
WEST SUSSEX
PO 21 4ST.


EXISTING STREET
SCENE &
BEACH SCENE

SCALE 1:100
D26 NO 17/17

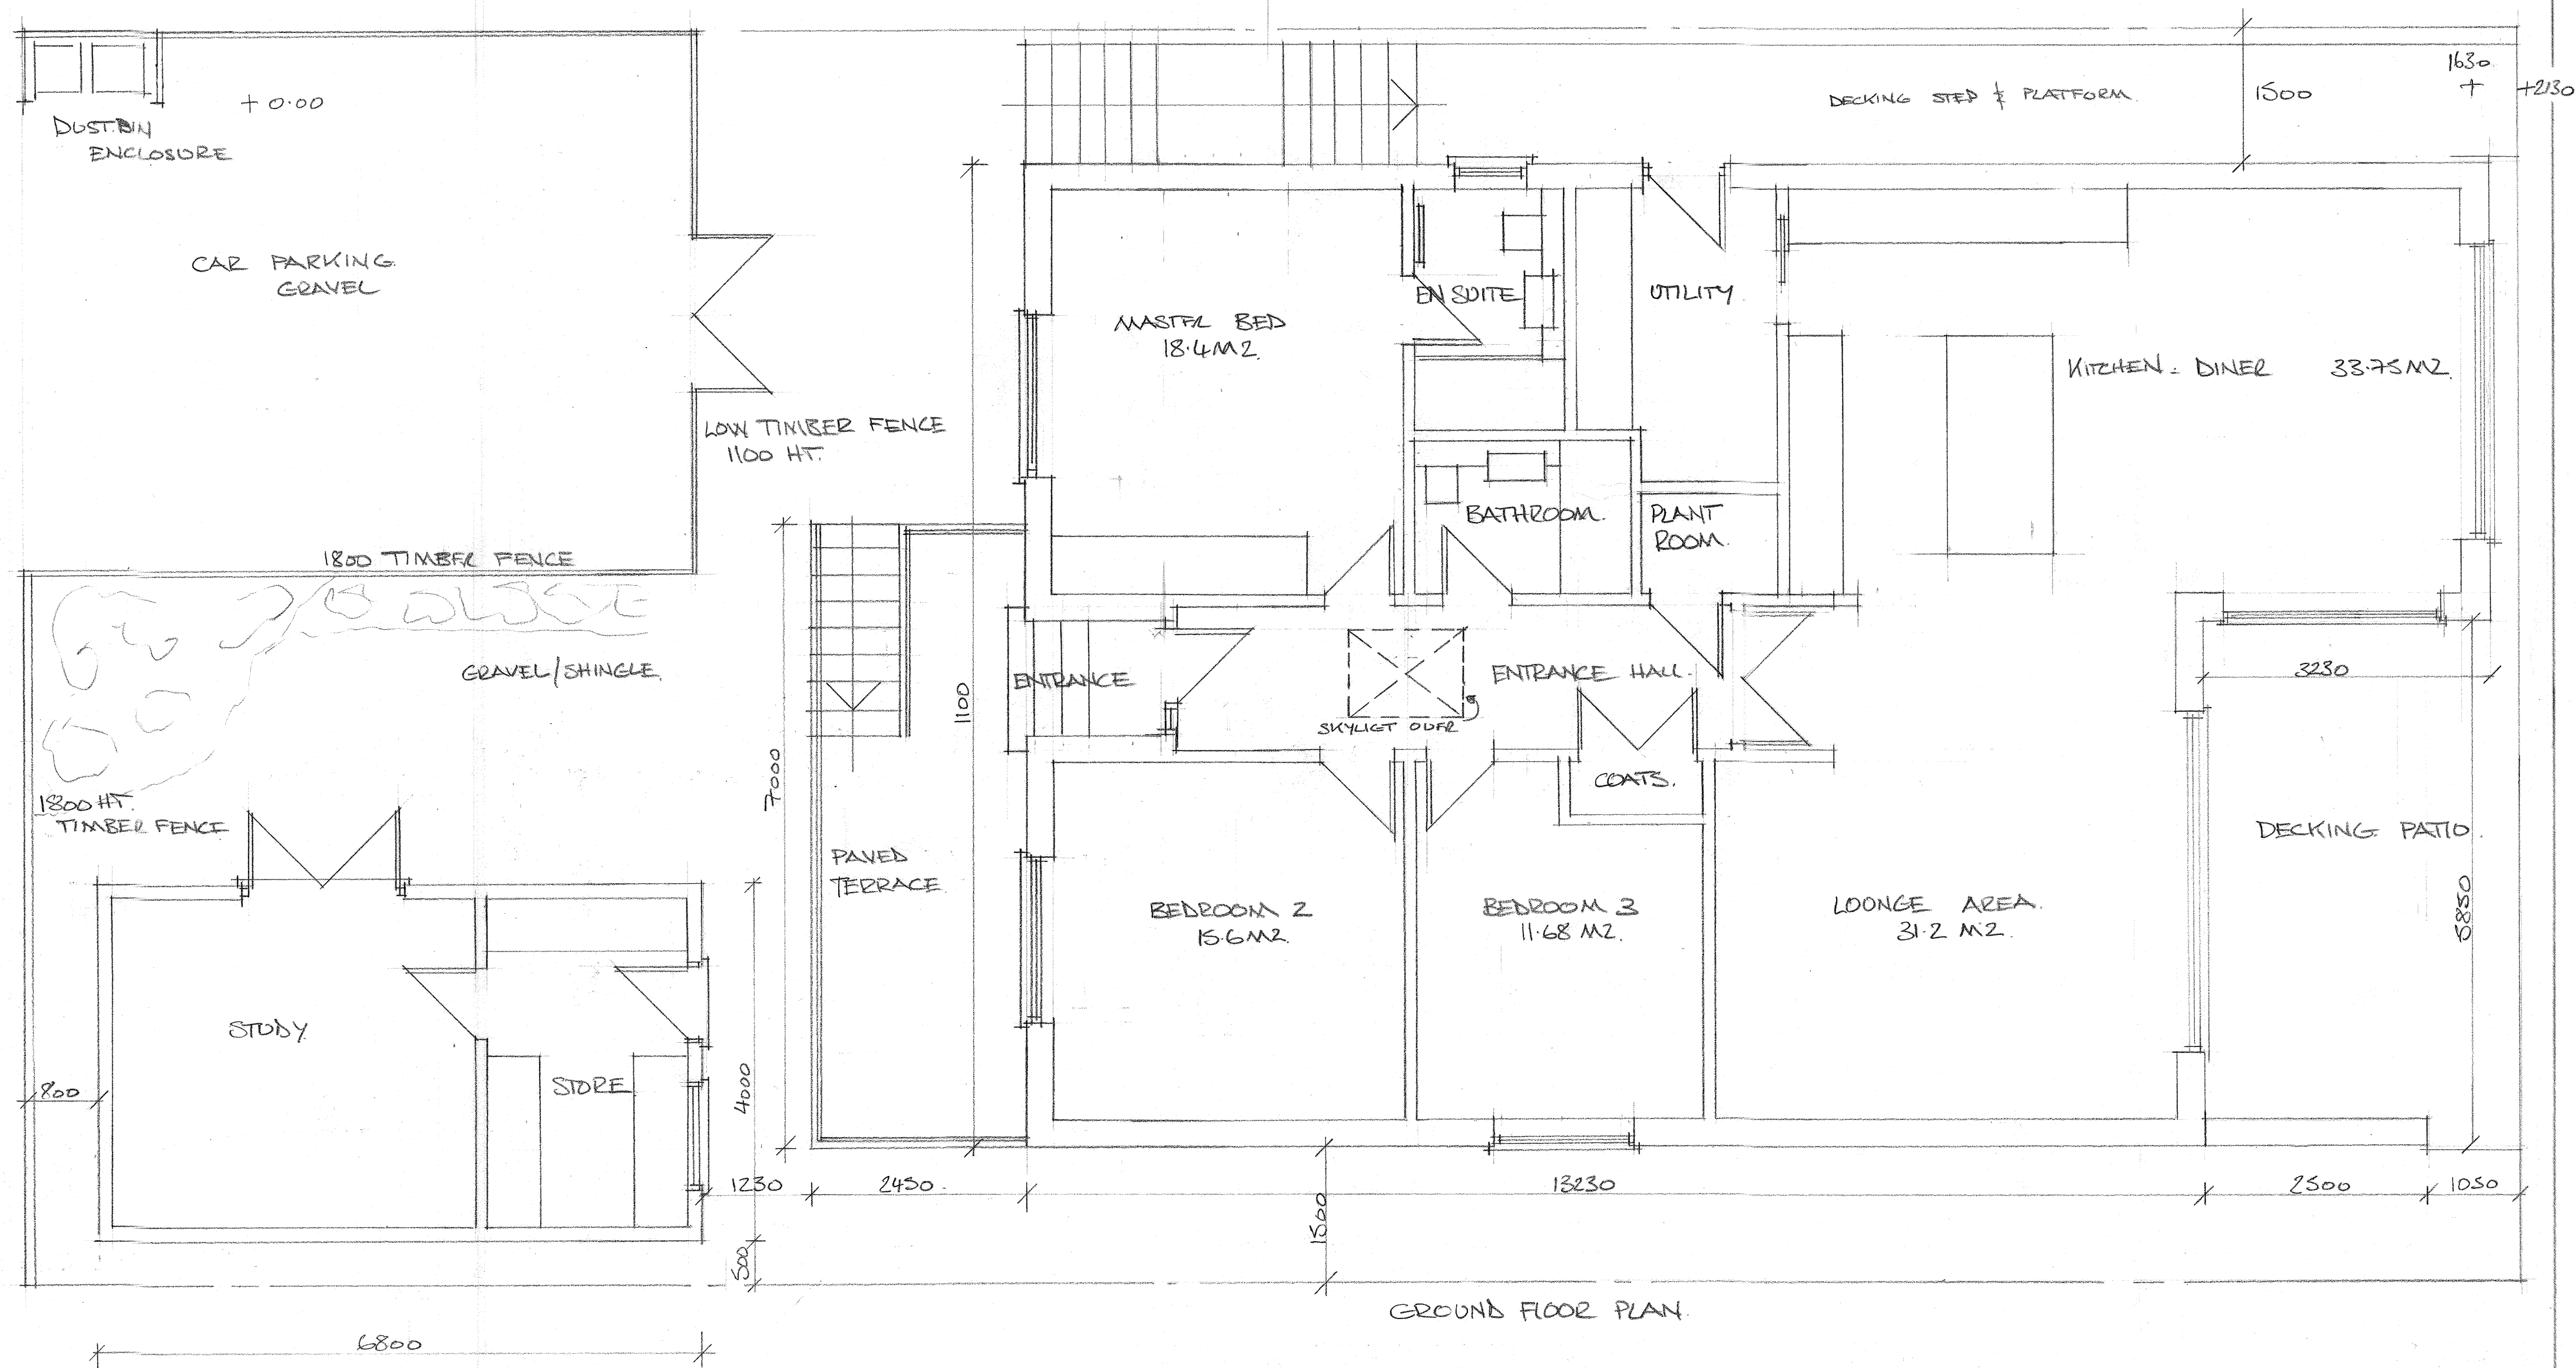


AGENT: CROSS DESIGN & BUILD LTD. 58 EAST FRONT ROAD PAGHAM WEST SUSSEX PO21 4ST. 07973 64404	CLIENT MR C MASSEY 36 EAST FRONT ROAD PAGHAM WEST SUSSEX PO21 4ST.	PROPOSED NEW HOME PROPOSED GROUND FLOOR PLAN SCALE 1:50 DRG NO 17/1/1.
--	---	---



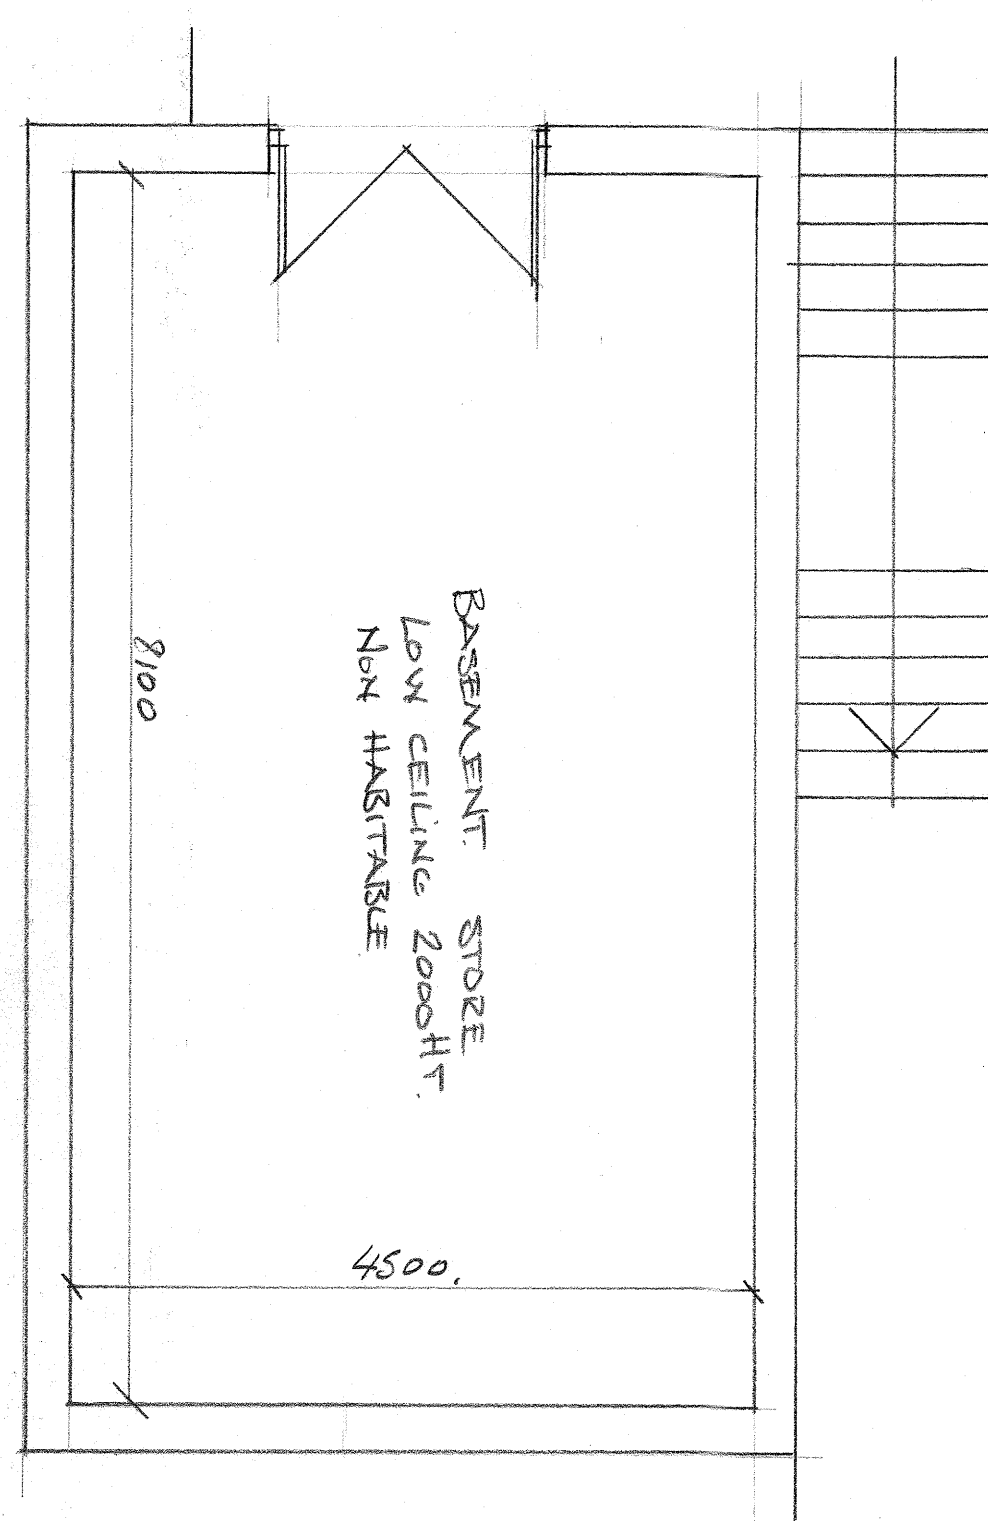

LOWER GROUND FLOOR PLAN

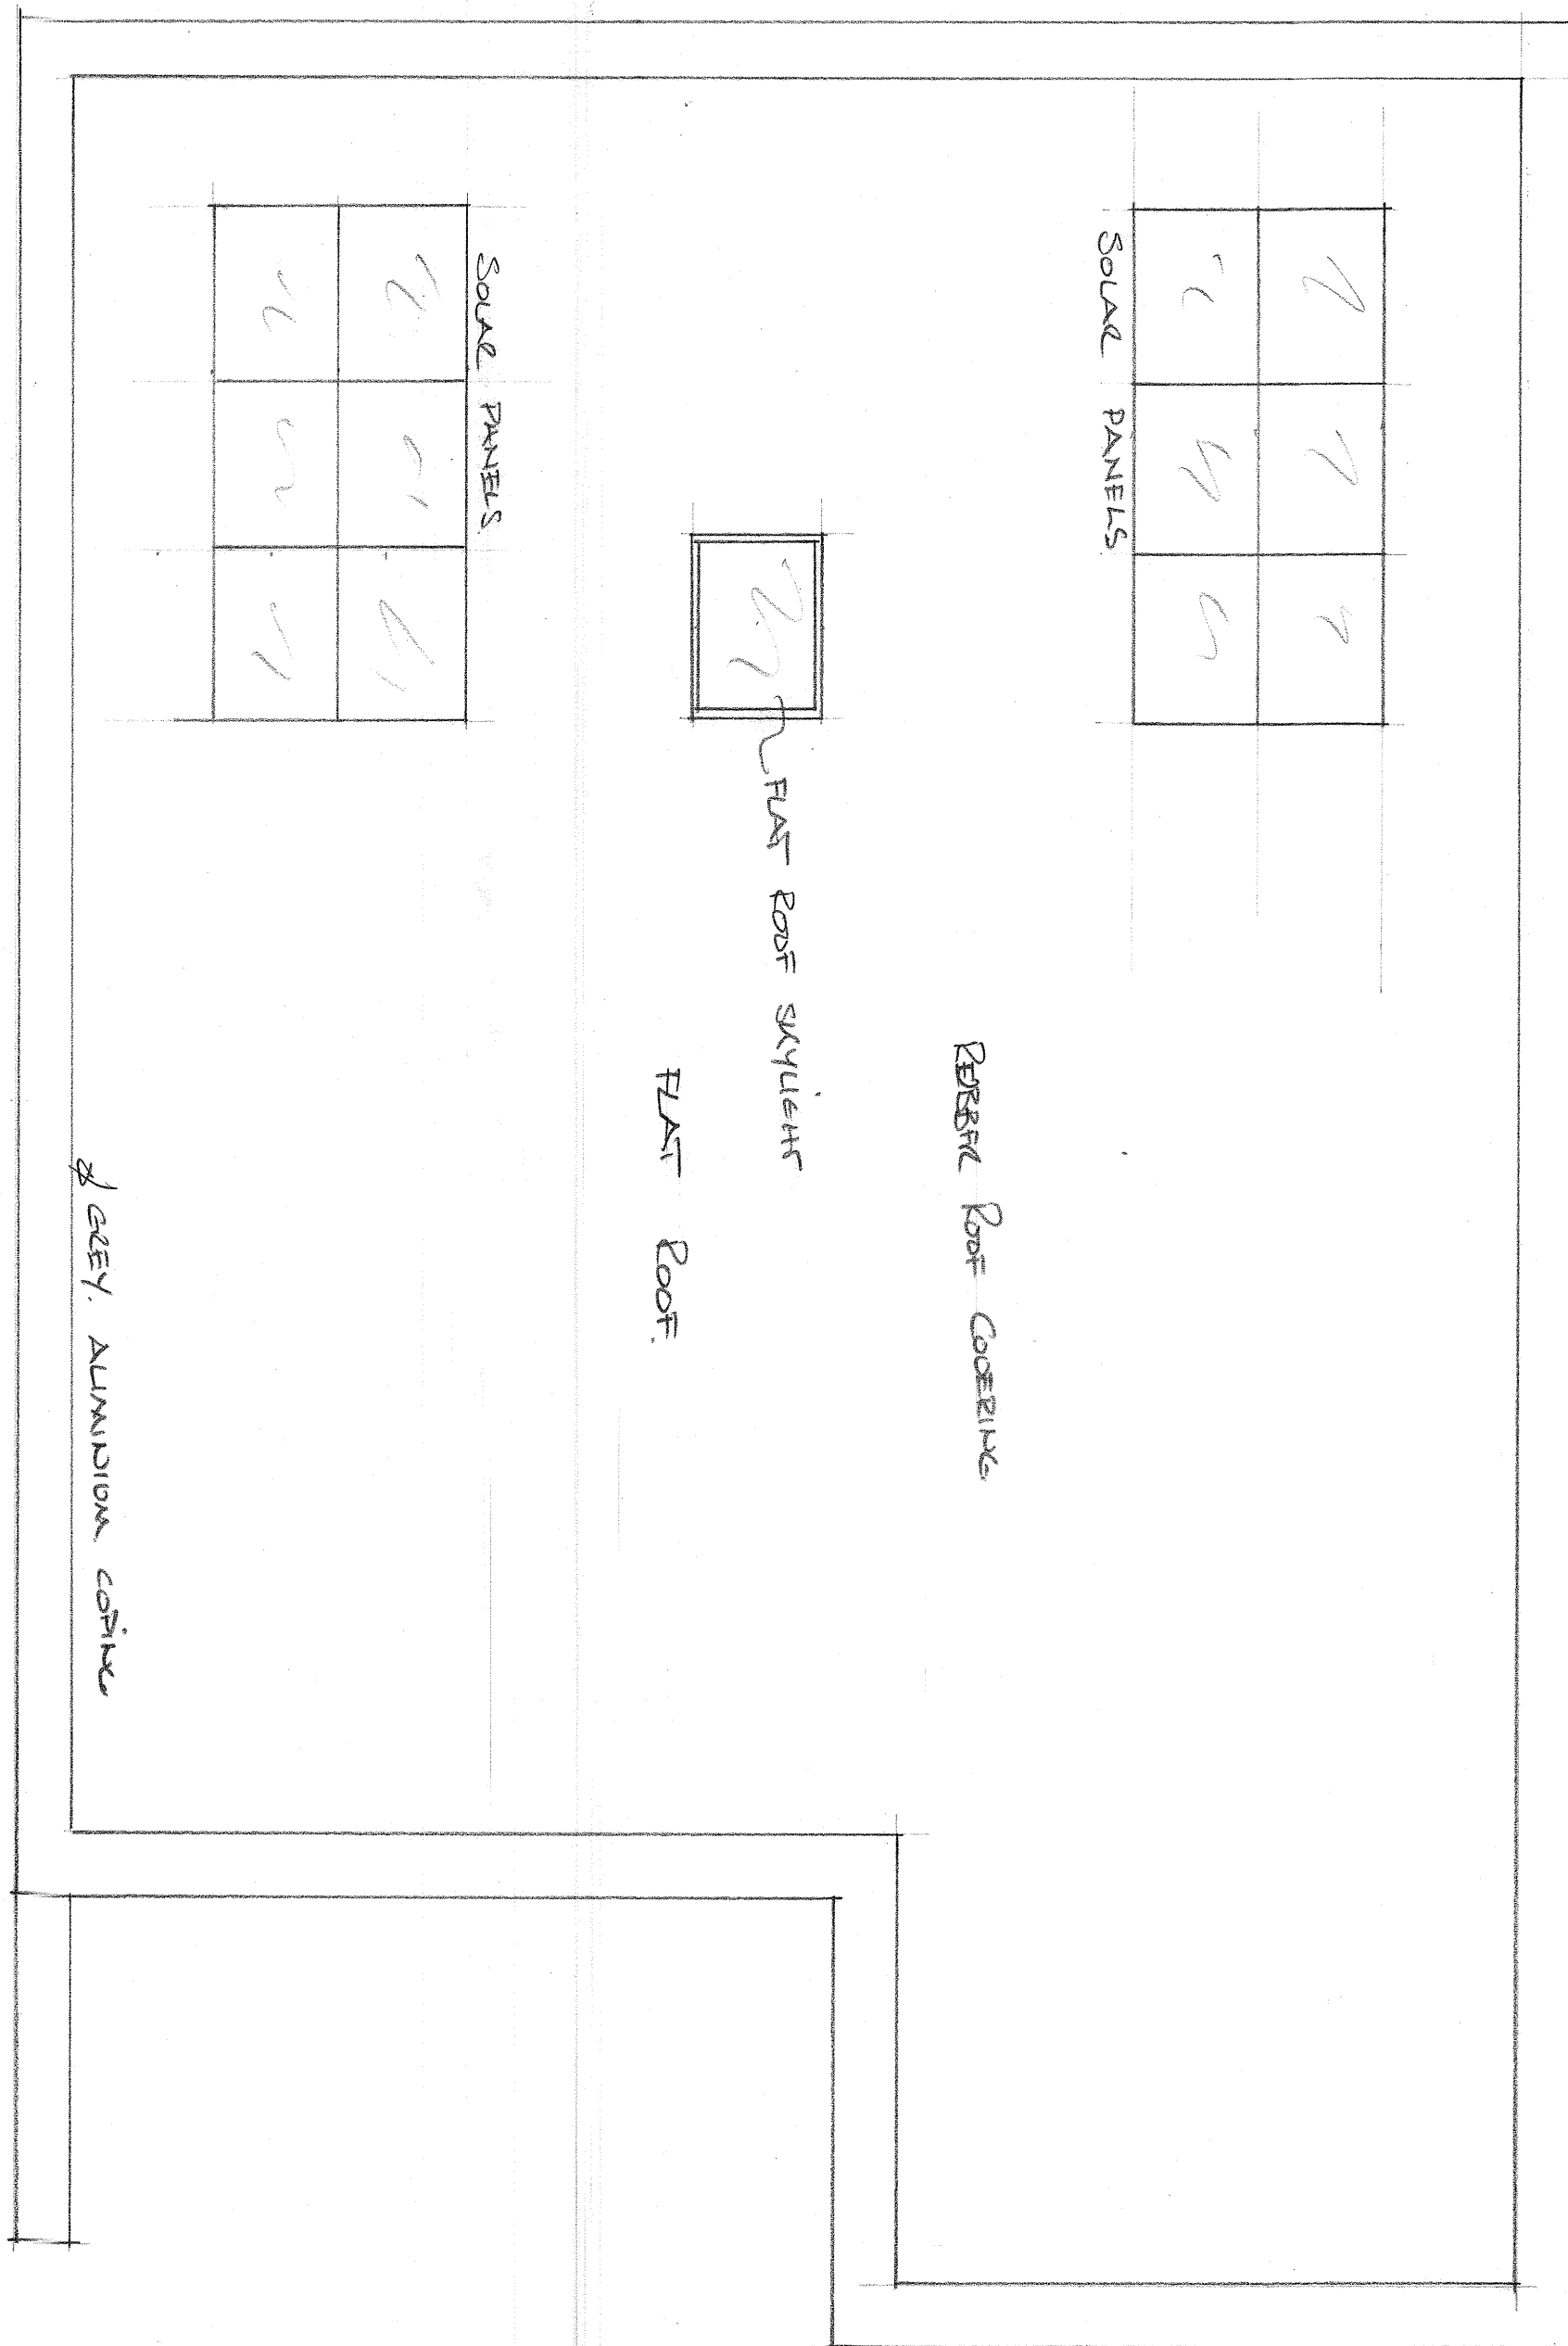

PROPOSED ROOF PLAN

AGENT:
CROSS DESIGN & BUILD LTD.
58 EAST FRONT ROAD
PAGHAM
WEST SUSSEX
PO21 4ST.


07973 614404

CLIENT:
MR C. MASSEY
36 EAST FRONT ROAD
PAGHAM
WEST SUSSEX
PO21 4ST.

PROPOSED ROOF PLAN
& LOWER GROUND

SCALE 1:50

DRG NO 1719/S.

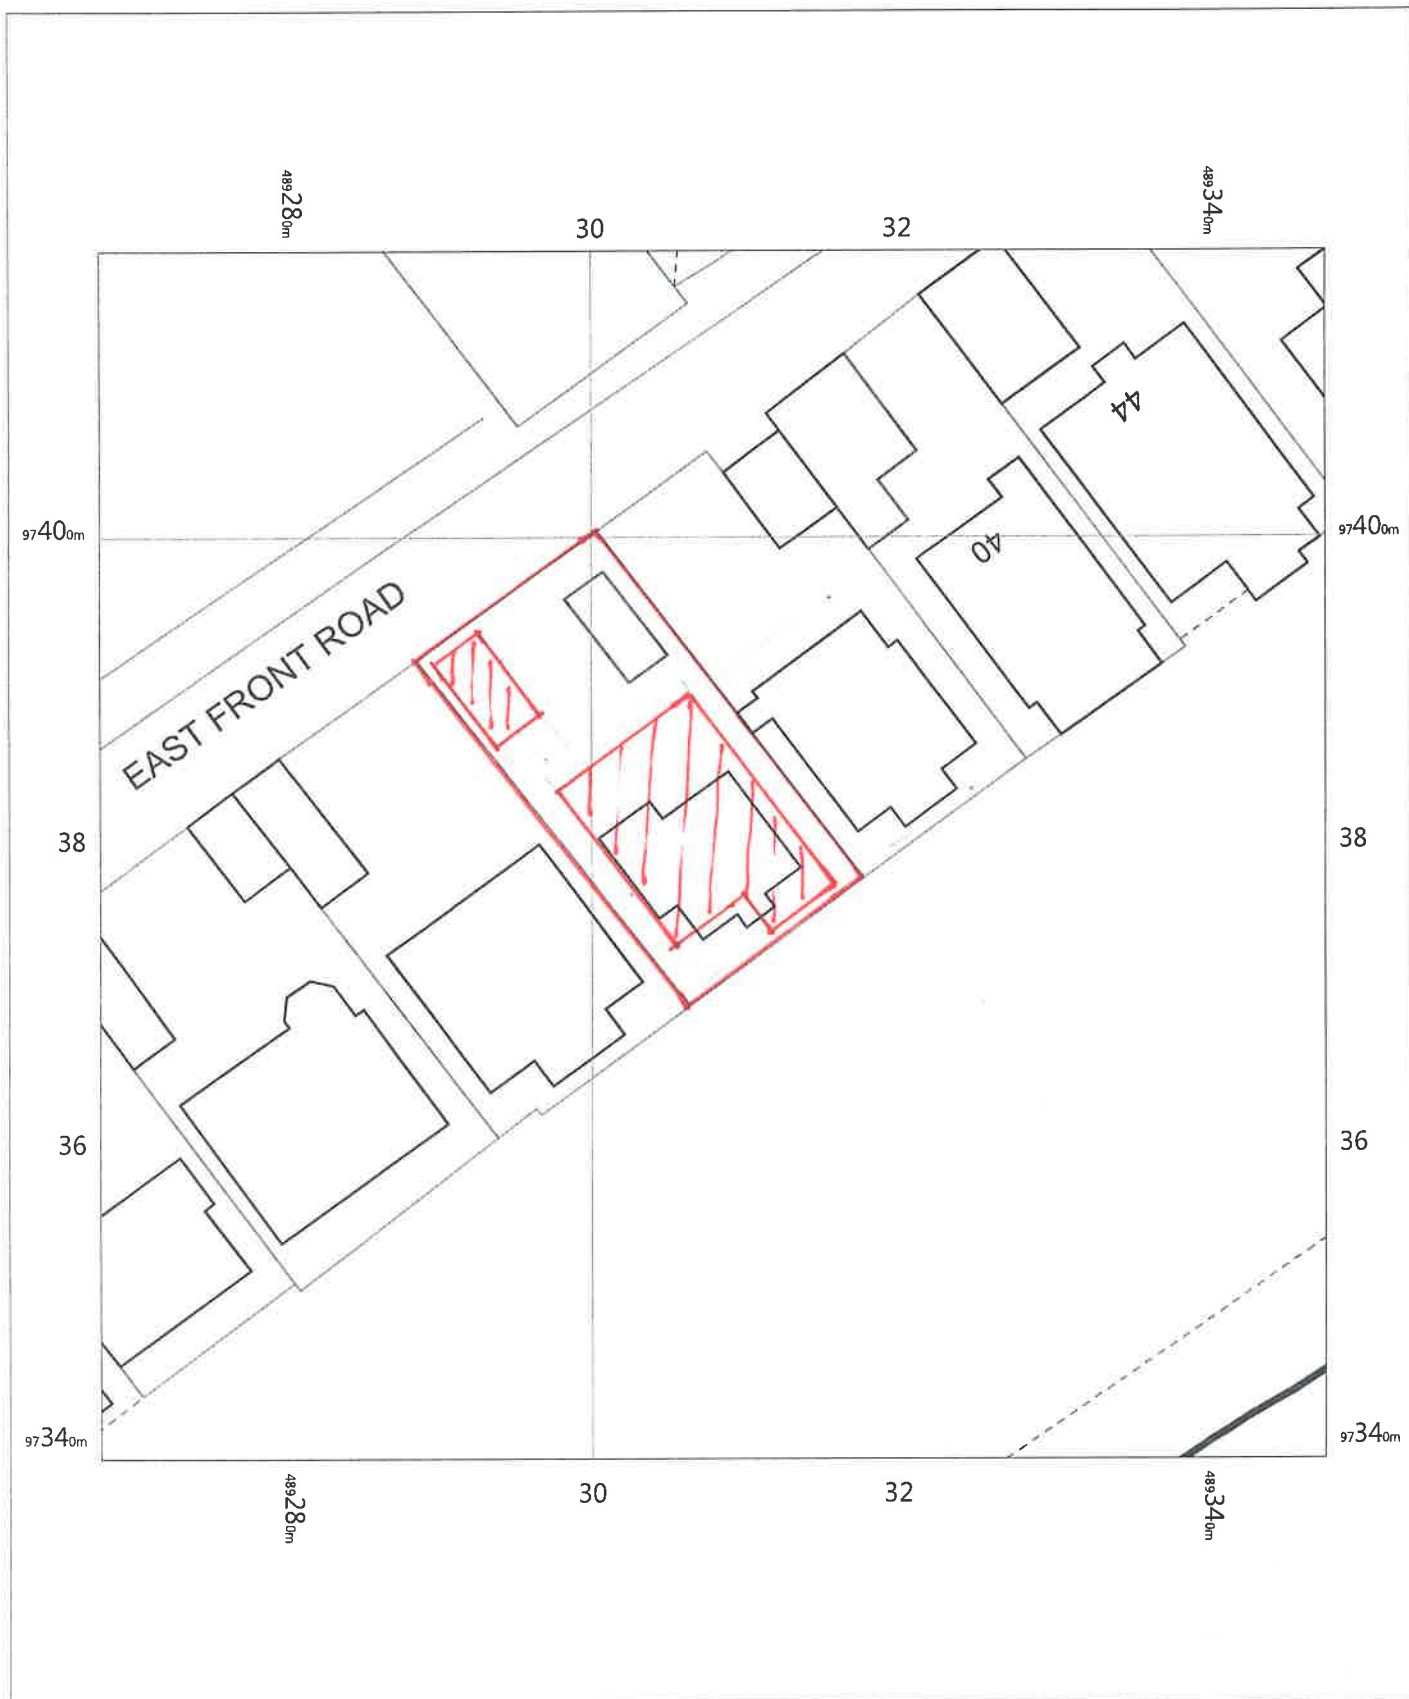

36 EAST FRONT ROAD
PAGHAM
PO21 4SU

OS MasterMap 1250/2500/10000 scale
Tuesday, May 7, 2019, ID: BW1-00797959
www.blackwellmapping.co.uk




1:500 scale print at A4, Centre: 489308 E, 97379 N

©Crown Copyright Ordnance Survey. Licence no. 100041041



BLACKWELL'S
www.blackwellmapping.co.uk

TEL: 0114 268 7658
maps.sheffield@blackwell.co.uk

  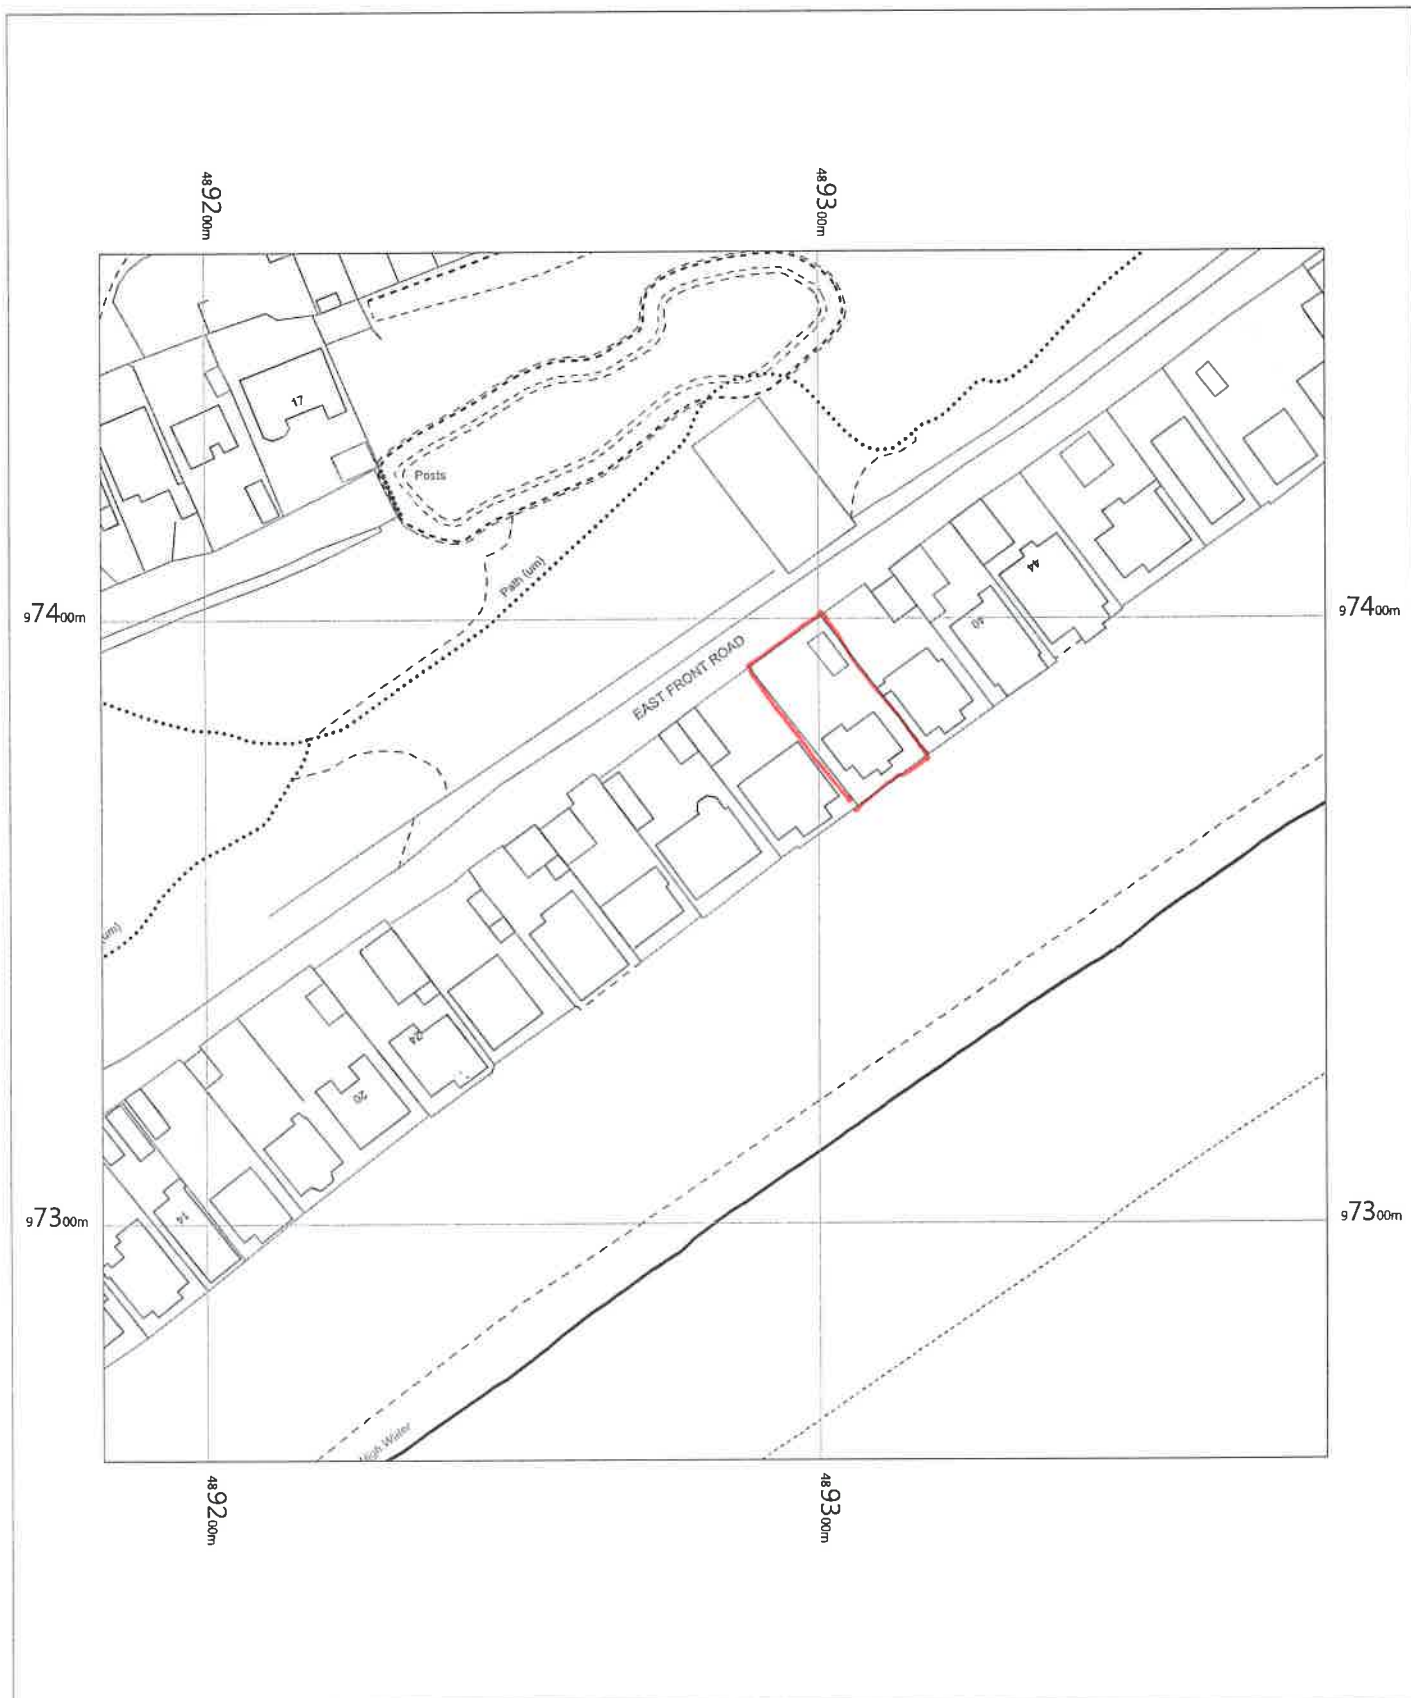

OS MasterMap 1250/2500/10000 scale
 Tuesday, May 7, 2019, ID: BW1-00797962
www.blackwellmapping.co.uk

1:1250 scale print at A4, Centre: 489283 E, 97361 N

©Crown Copyright Ordnance Survey. Licence no. 100041041



BLACKWELL'S
www.blackwellmapping.co.uk

TEL: 0114 268 7658
maps.sheffield@blackwell.co.uk

Appendix B Topographic Map of the Site

LIDAR-sz8997_DTM_2m

Site: 36 East Front Road, Pagham, West Sussex PO21 4ST

