




GROUND FLOOR PLAN

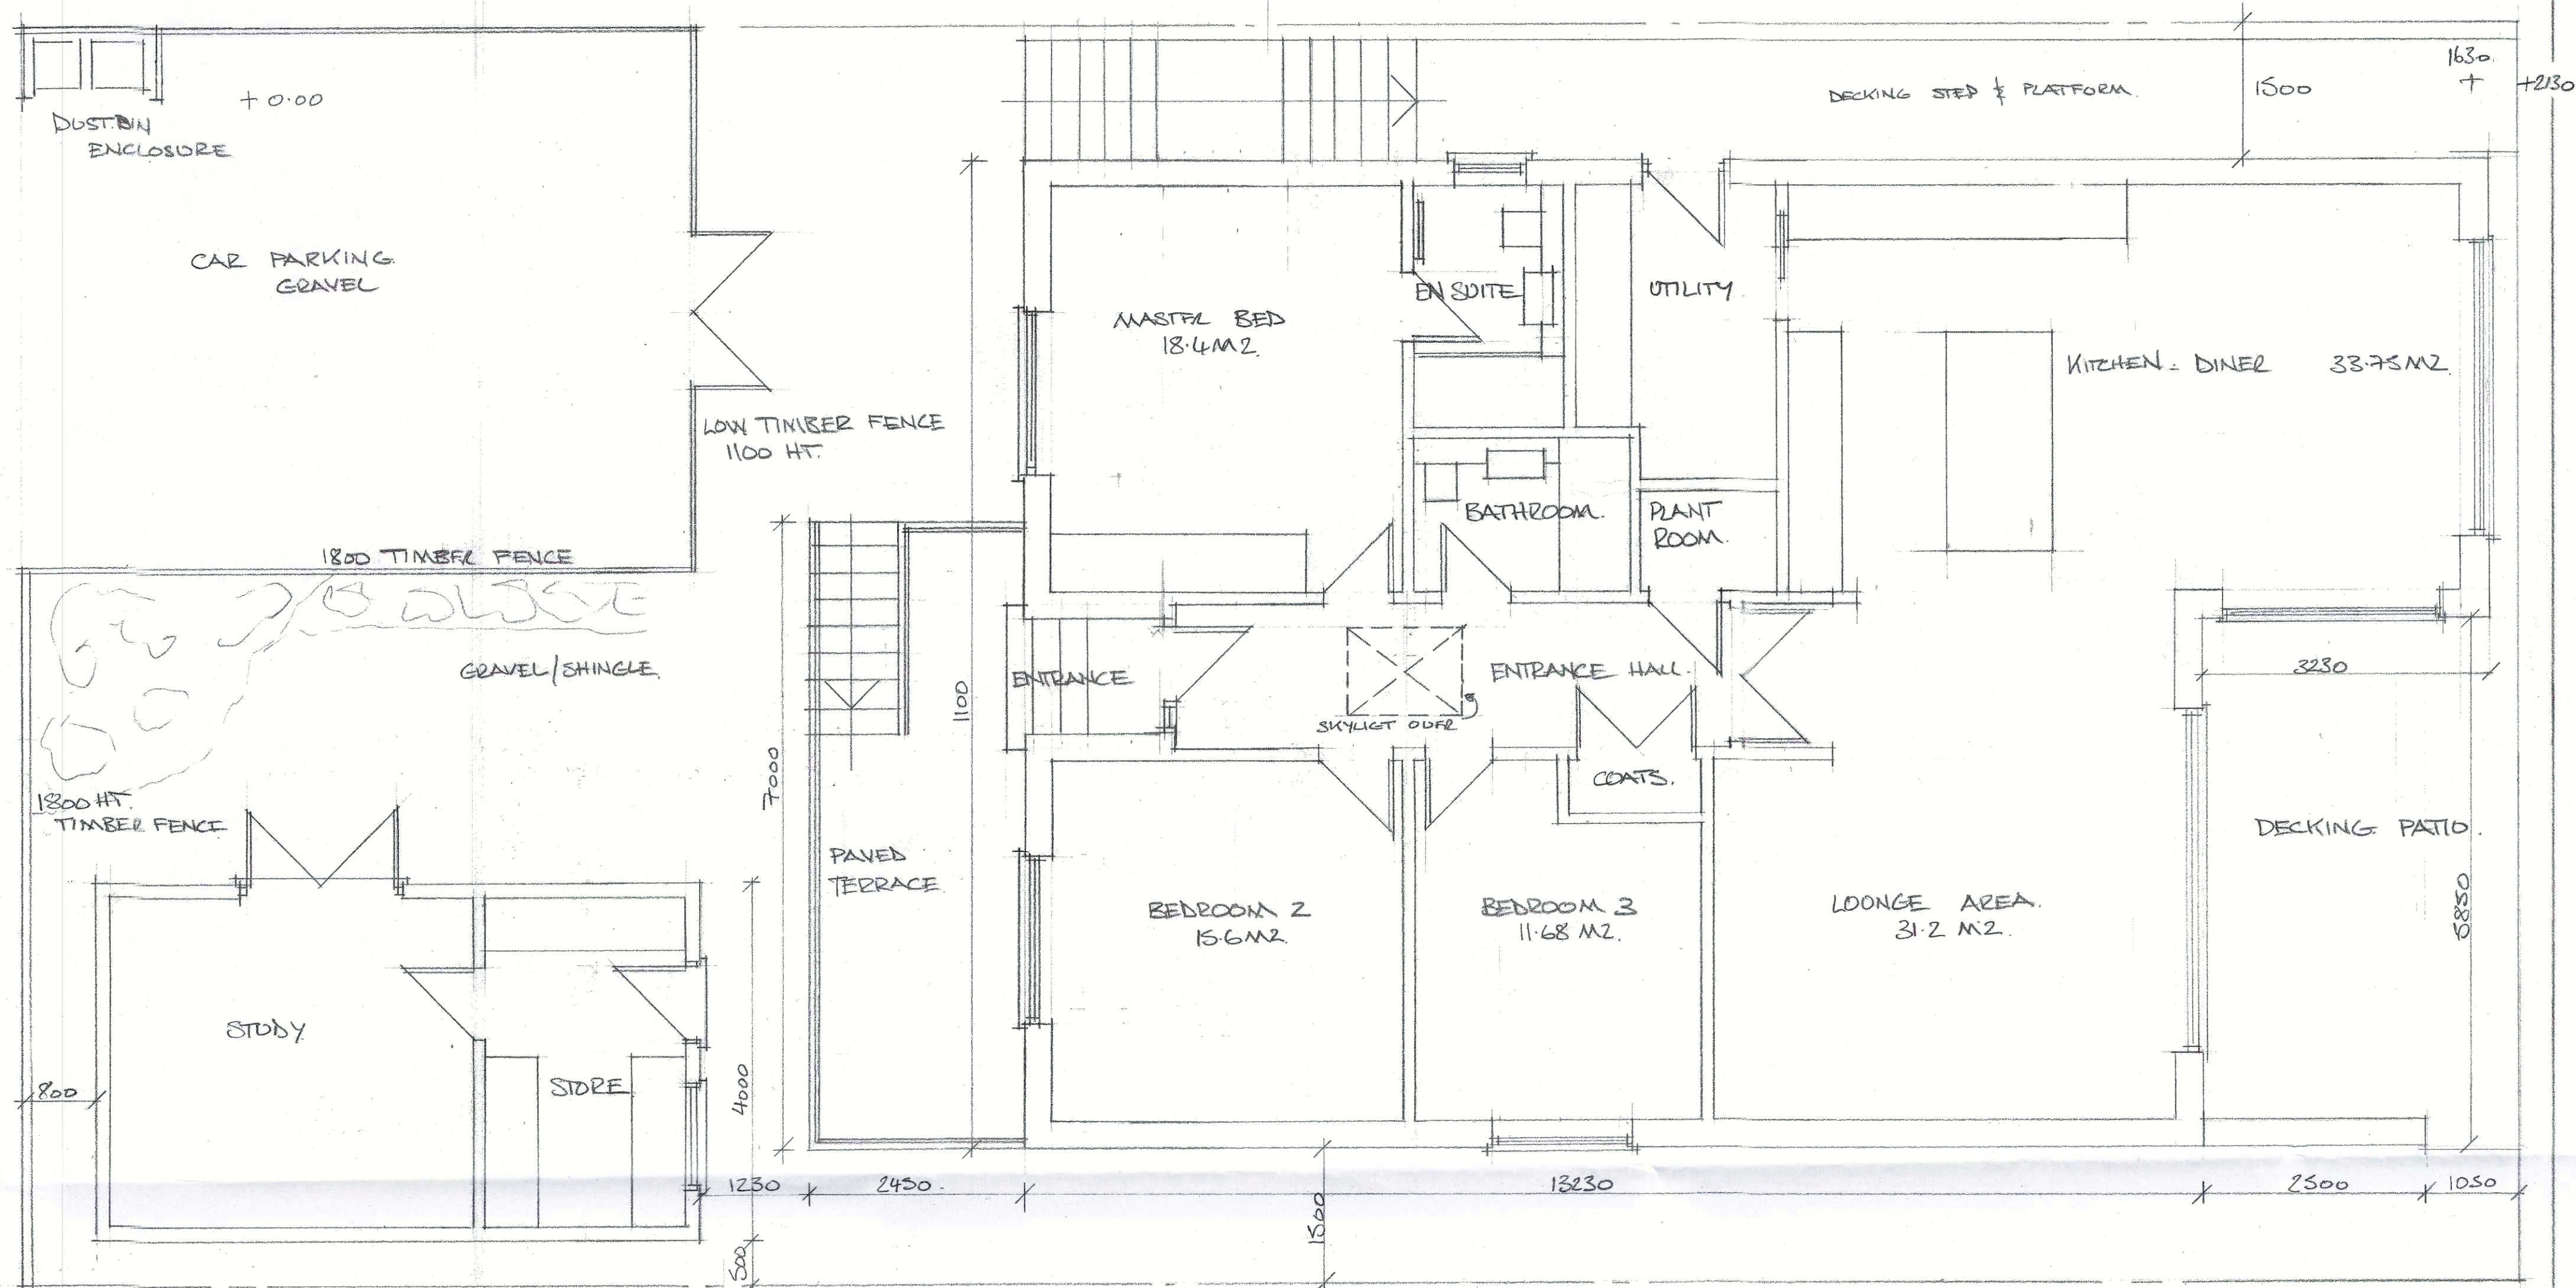

AGENT:
CROSS DESIGN & BUILD LTD
58 EAST FRONT ROAD
PAGHAM
WEST SUSSEX
PO21 4ST.
07973 64404

CLIENT
MR C MASSEY
36 EAST FRONT ROAD
PAGHAM
WEST SUSSEX
PO21 4ST.

PROPOSED NEW HOME
PROPOSED GROUND FLOOR
PLAN
SCALE 1:50
DRG NO 17A/1.