




NOTES:
Dimensions to be checked on site before commencing work. any discrepancies shall be reported to Curtis Leves Technical Ltd. immediately.
Do not scale from these drawings except for planning purposes.
Use figured dimensions only.
Where applicable this drawing is to be read in conjunction with other consultants' drawings.
This drawing is the copyright of Curtis Leves Technical Ltd. and may not be copied, altered or reproduced in any way, or passed to a third party, without written authority.

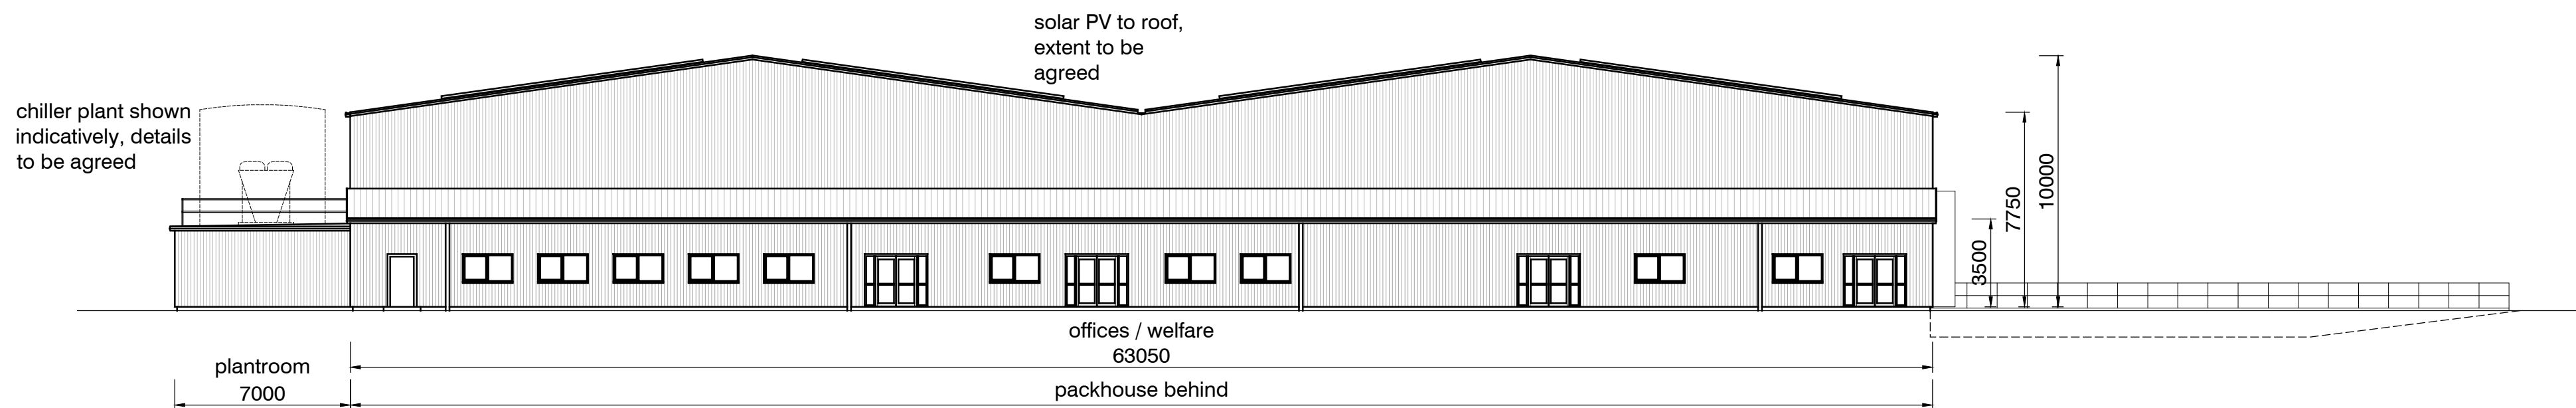


1 - Proposed Packhouse North Elevation
1:200

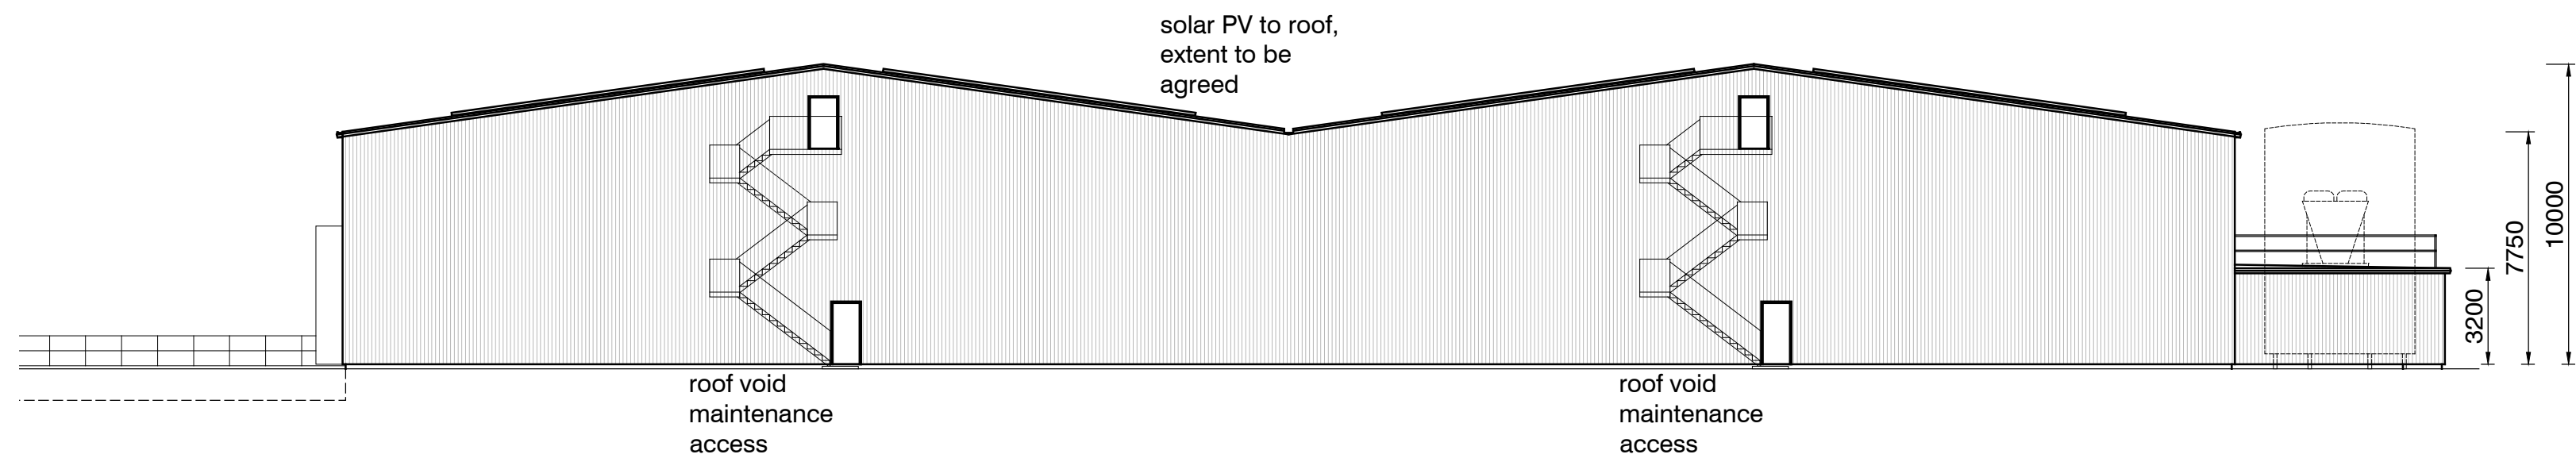


2 - Proposed Packhouse South Elevation
1:200

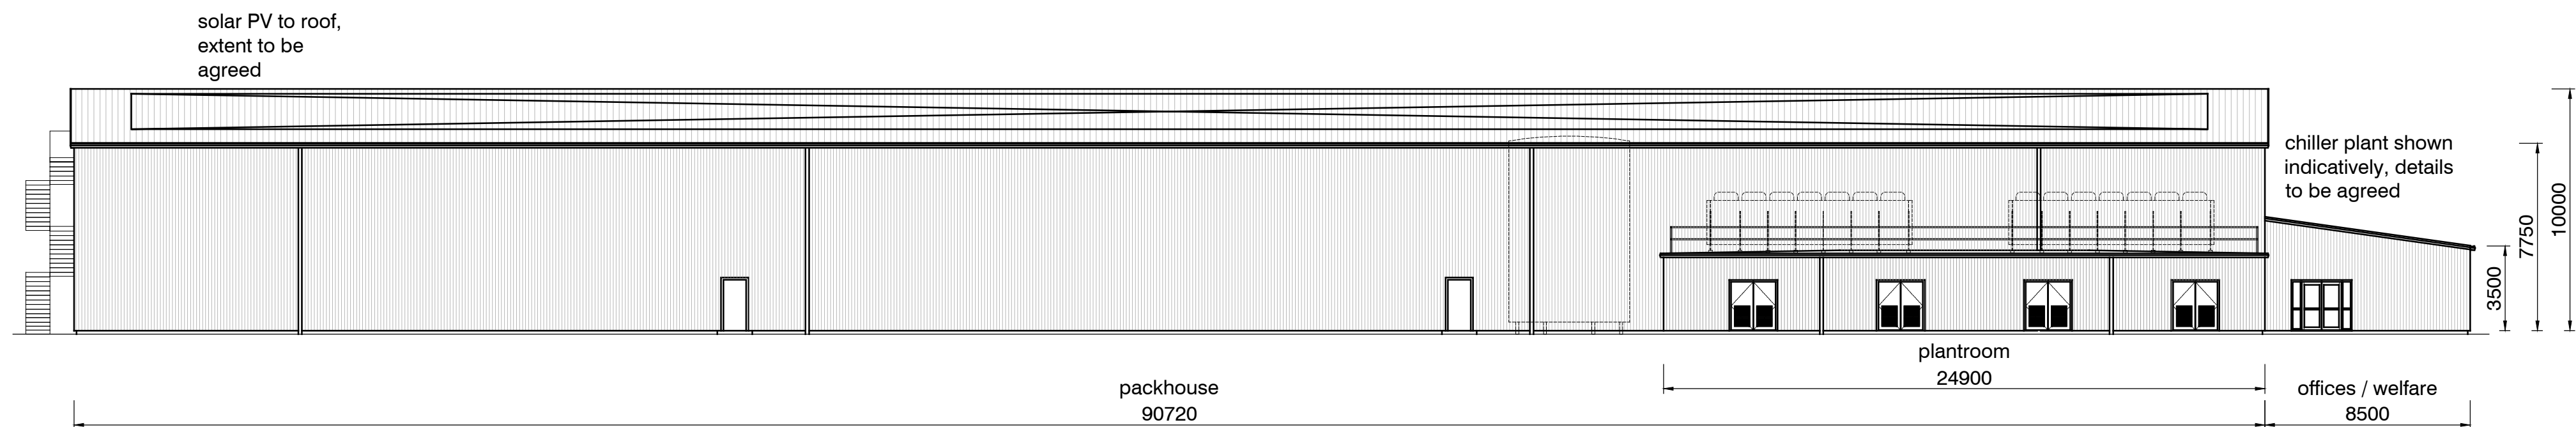

3 - Proposed Packhouse East Elevation
1:200

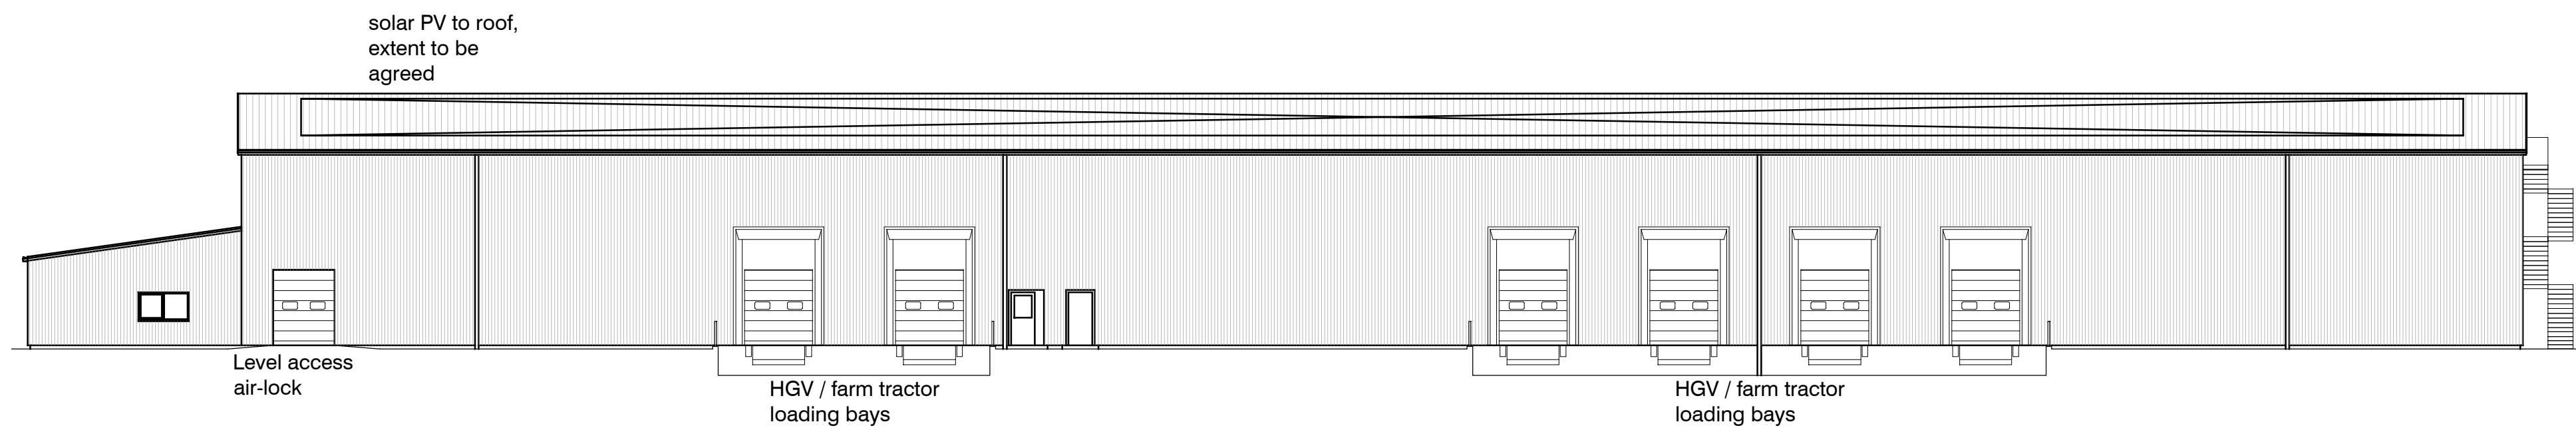

4 - Proposed Packhouse West Elevation
1:200

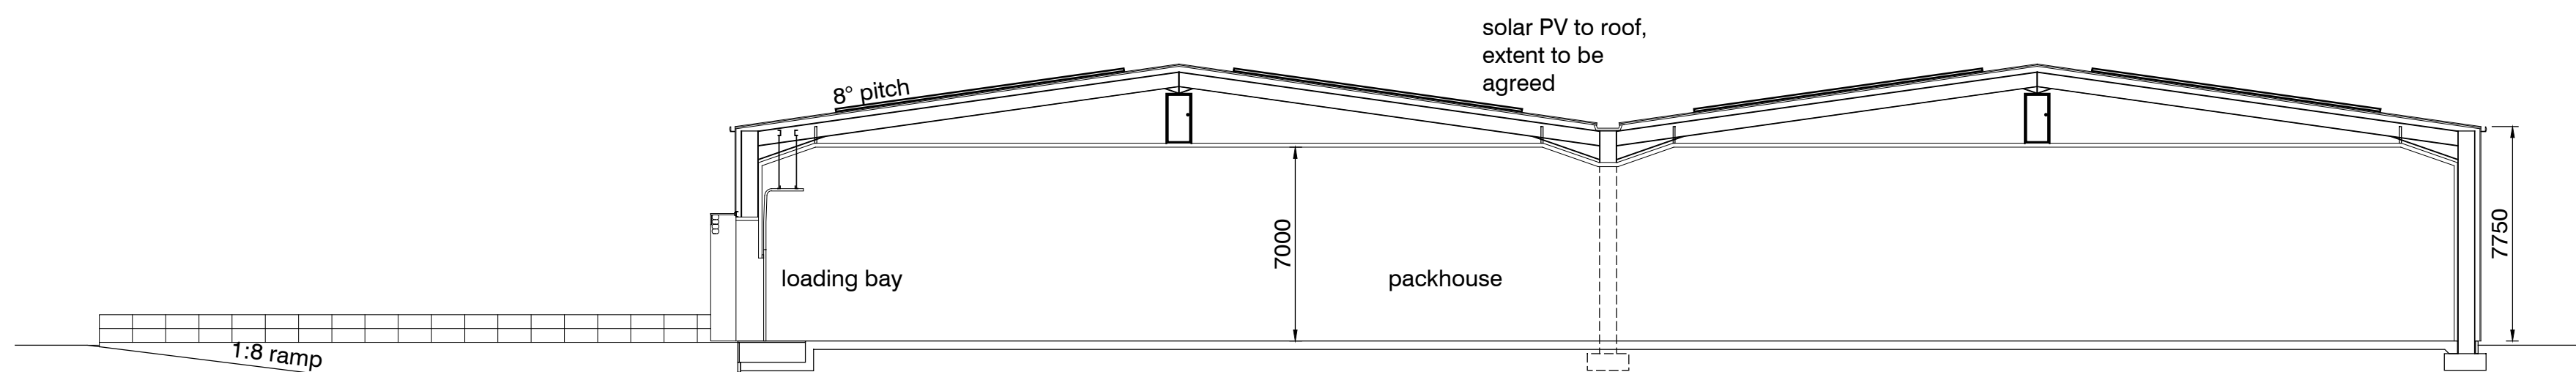

5 - Proposed Packhouse Section
1:200

05	Issued for Planning	27.07.21
04	Issued for Planning	27.07.21
03	Issued for comment	14.07.21
02	Issued for comment	14.06.21
01	Issued for comment	01.06.21

rev	description	date
status	PLANNING	



CURTIS LEVES TECHNICAL LTD
01243 378070 | mail@cltechnical.co.uk

client		BARFOOTS OF BOTLEY LTD.	
project		SEFTER EAST Proposed New Packhouse & Car Park Relocation	
title		Proposed Packhouse Elevations & Section	
date	scale @ A1	drawn	chkd
May 2021	1:200	GBC	GBC
project no.	drawing no.	rev	
2102	012	05	

