


A2

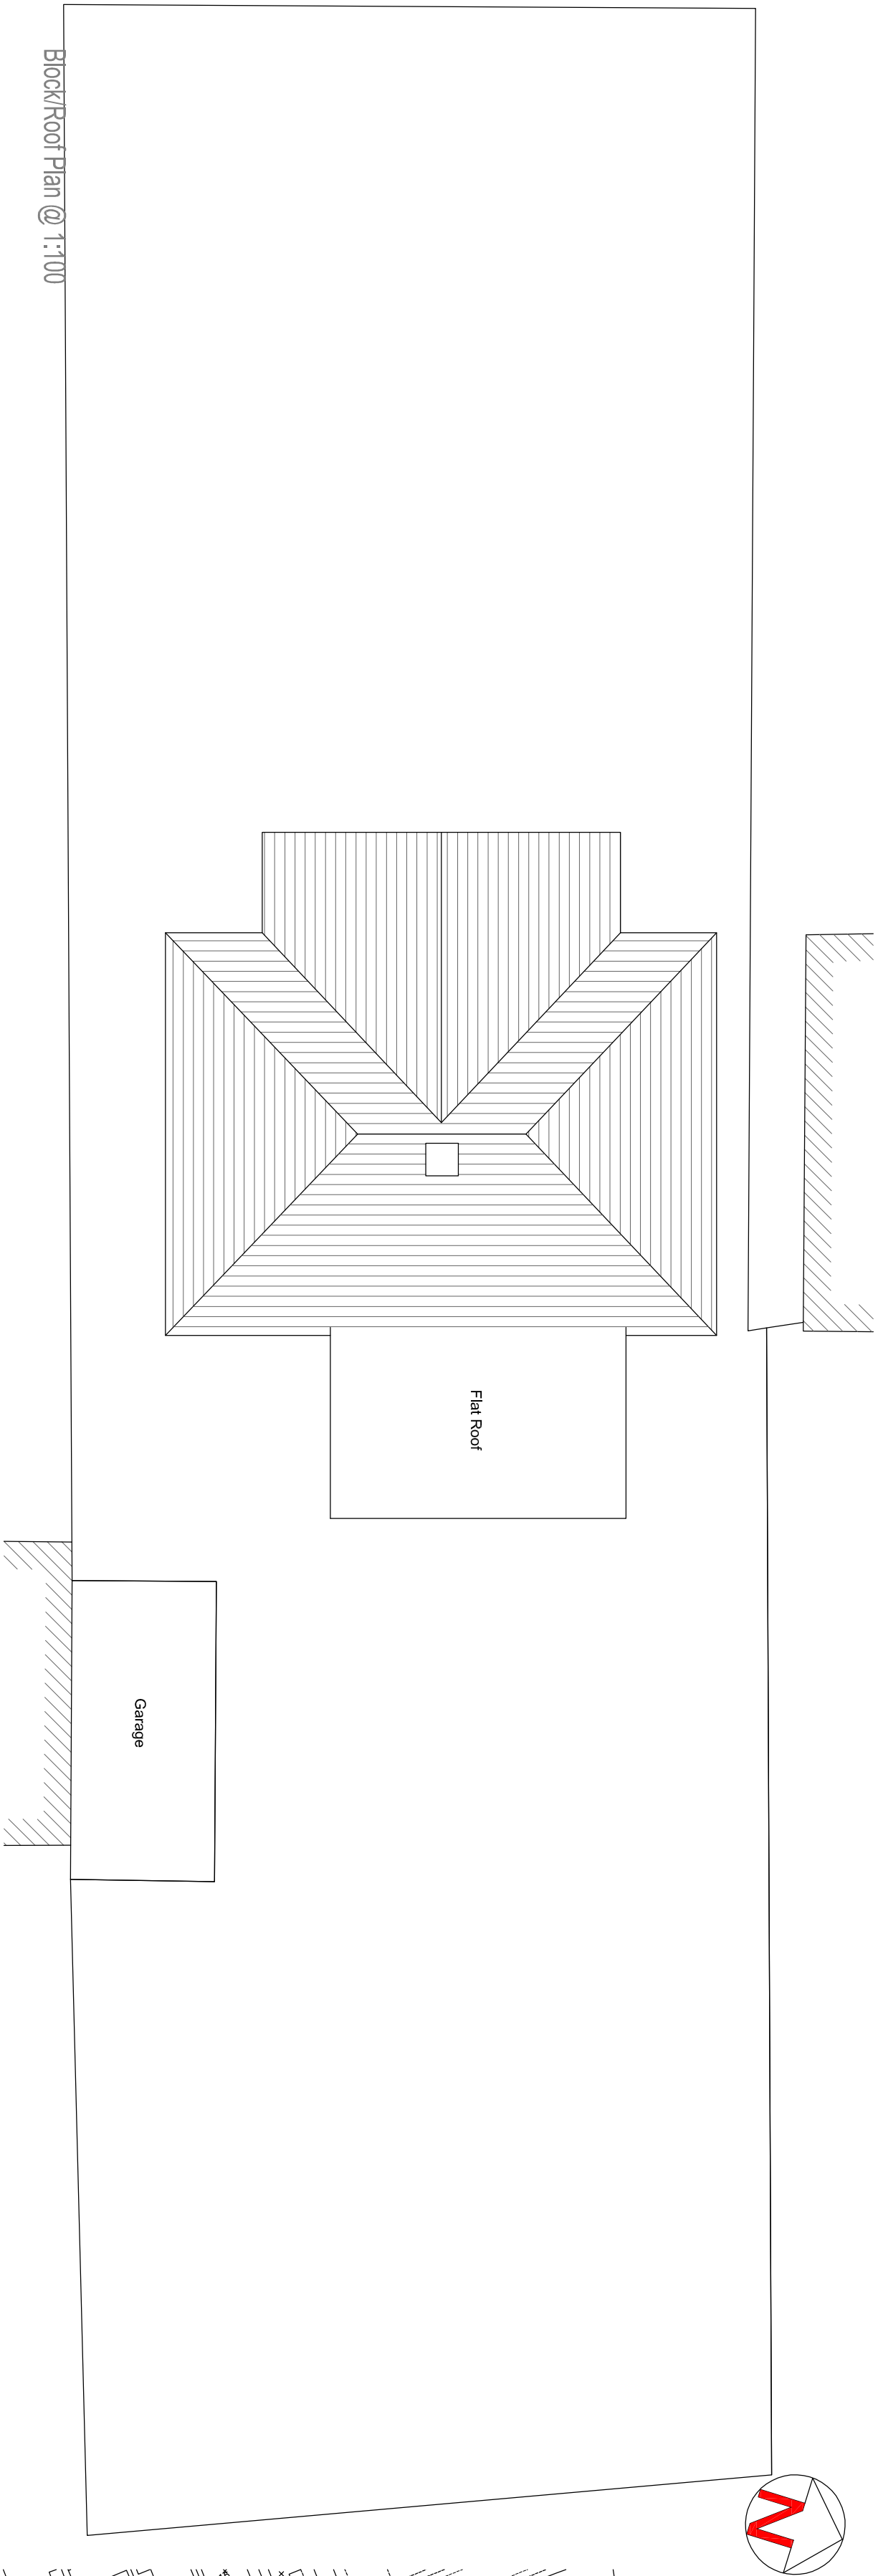

Site Plan @ 1:1250

General Notes
This drawing forms part of a planning application for the rear single storey extension for the client named below.
It shall not be used for any other purpose.
Existing structure including separating walls, structural plans are indicated only and subject to final survey when exposed.

REVISION


CLIENT
Amanda Harre

ADDRESS
**16 Kings Drive
Pagham
West Sussex. PO21 4PY**


PROJECT
New Rear Extension

TITLE
As Existing Floor Plan & Elevations


PURPOSE OF ISSUE			
PLANNING			
SCALE	D	C	DATE
1:100 @ A2	JRW		08/11/2010
JOB NO.	DRAWING NO.		REVISION
90094	E 01		

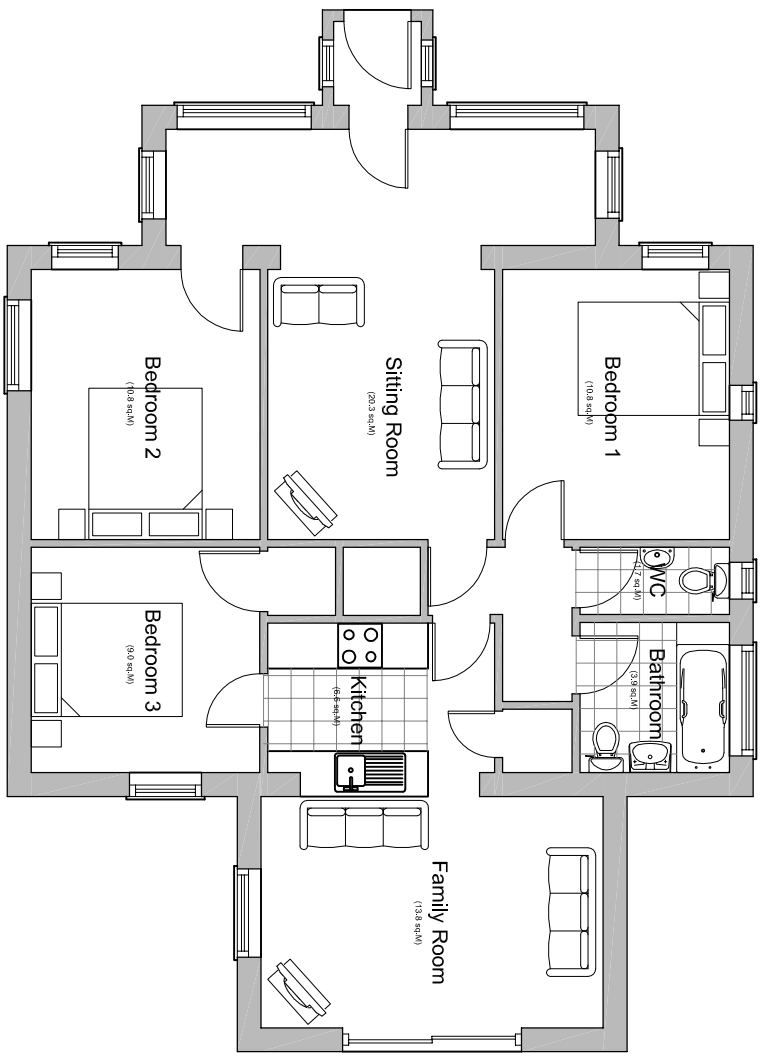


Ground Floor Plan

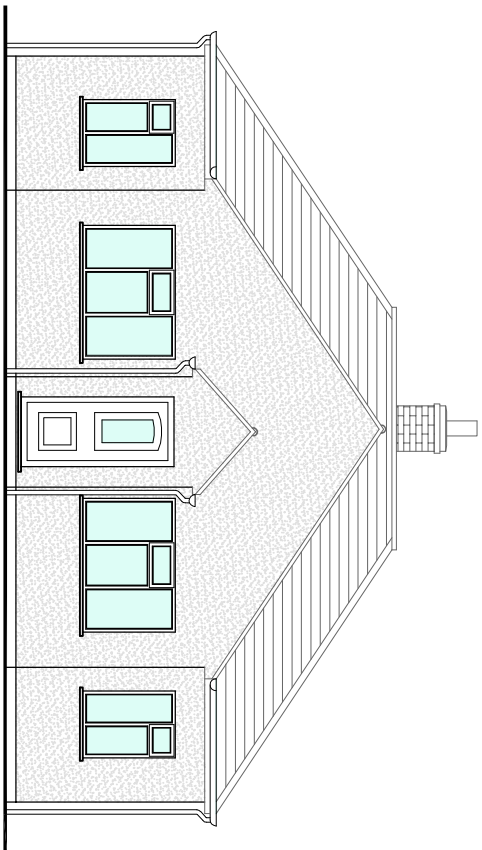


Front Elevation (West)

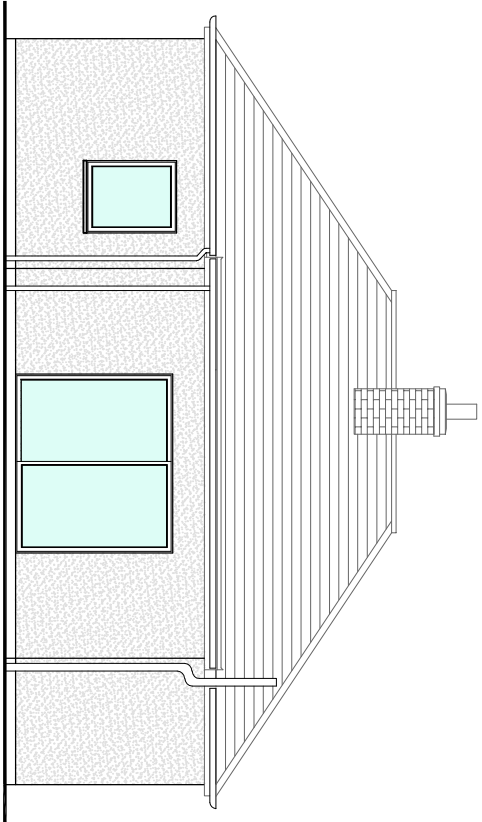

Rear Elevation (East)

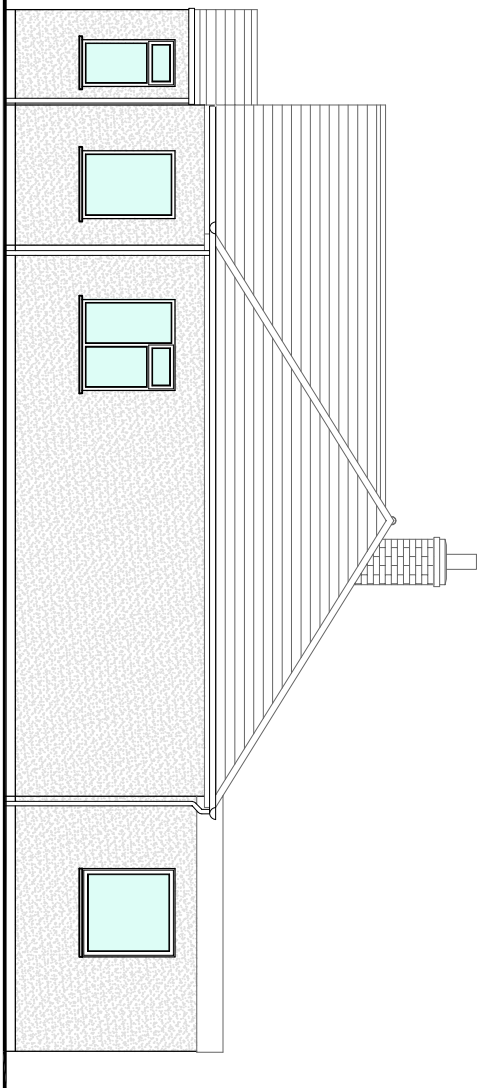

Side Elevation (South)

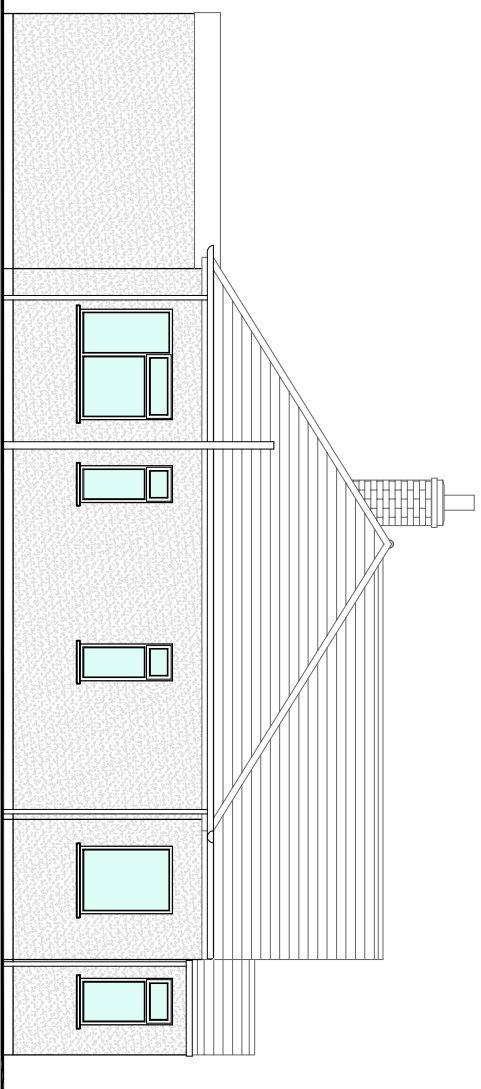

Side Elevation (North)