



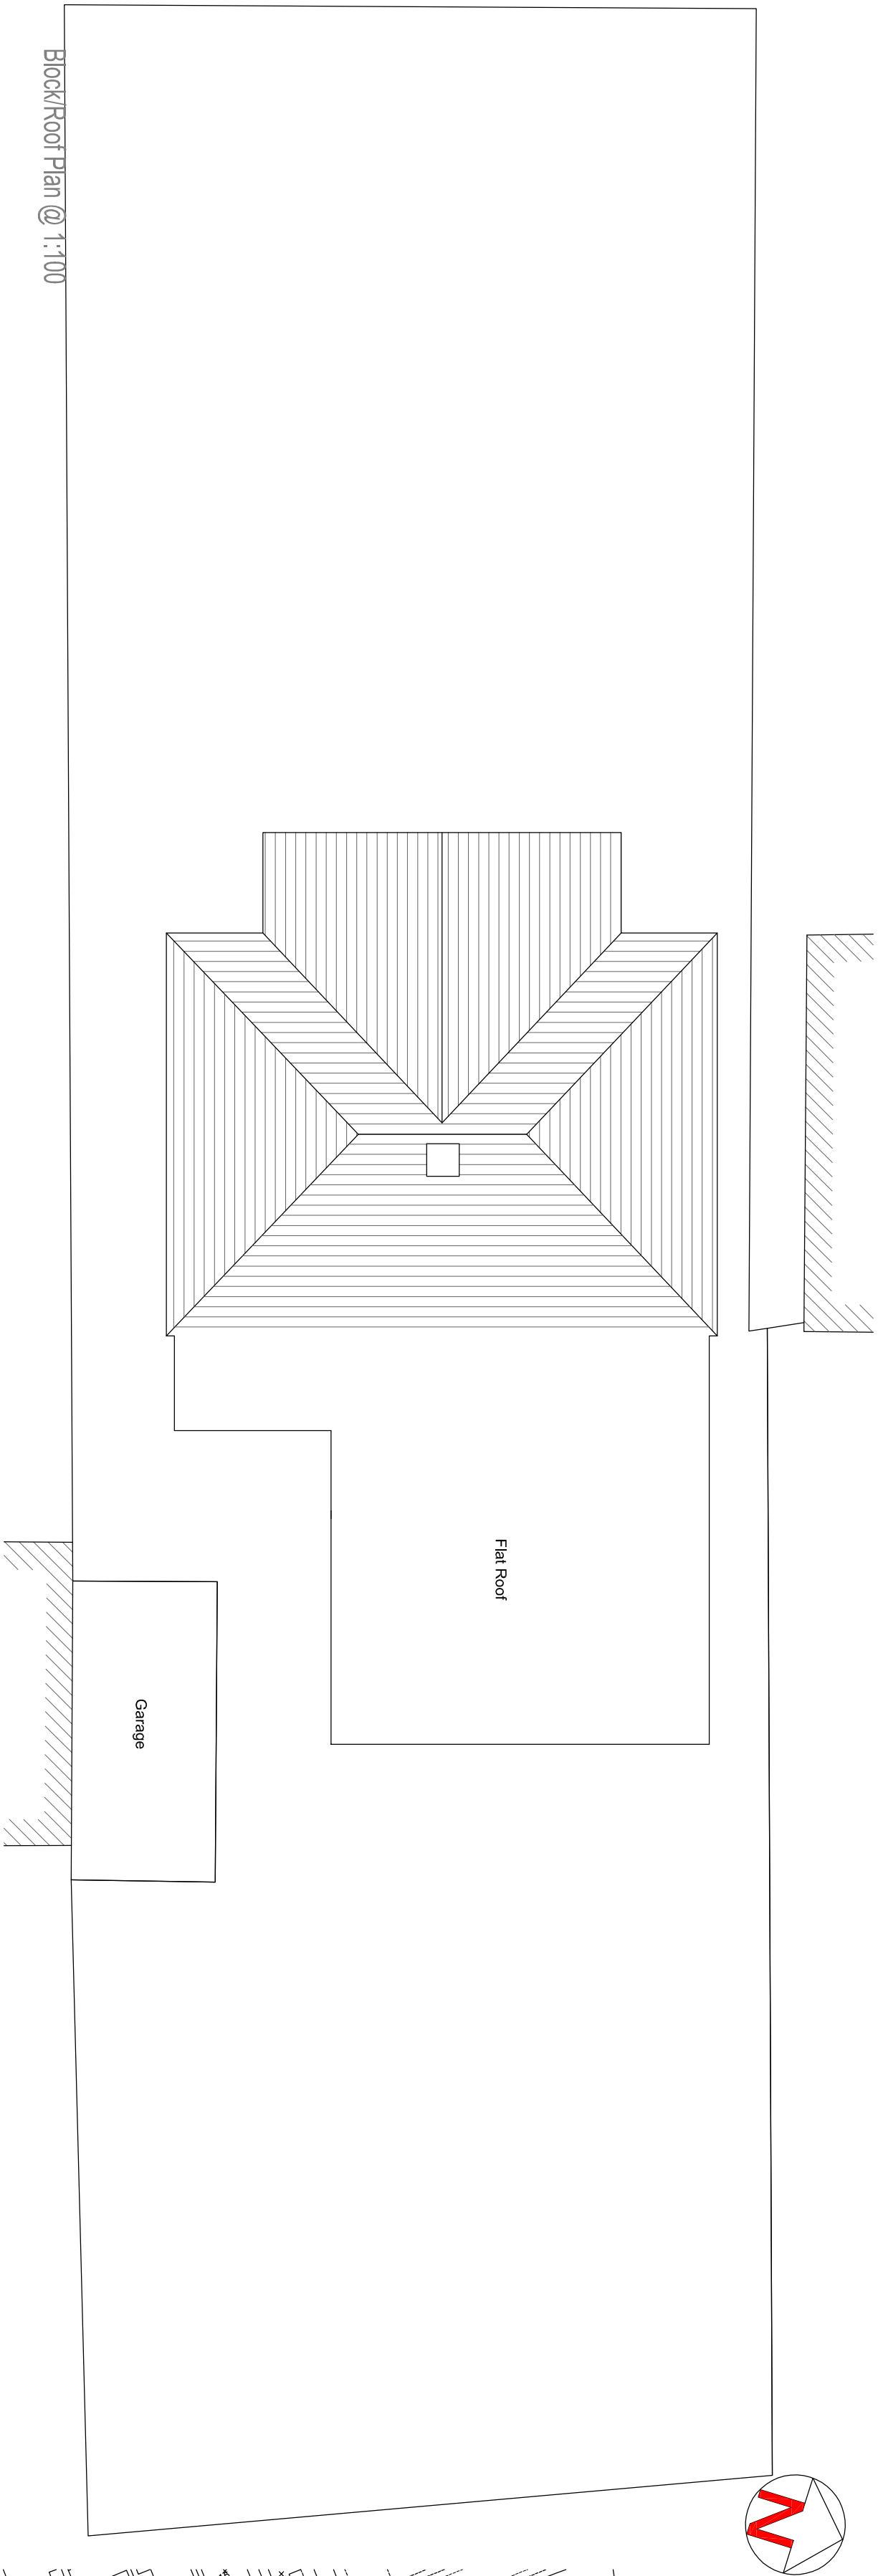


Block/Roof Plan @ 1:100


Site Plan @ 1:1250

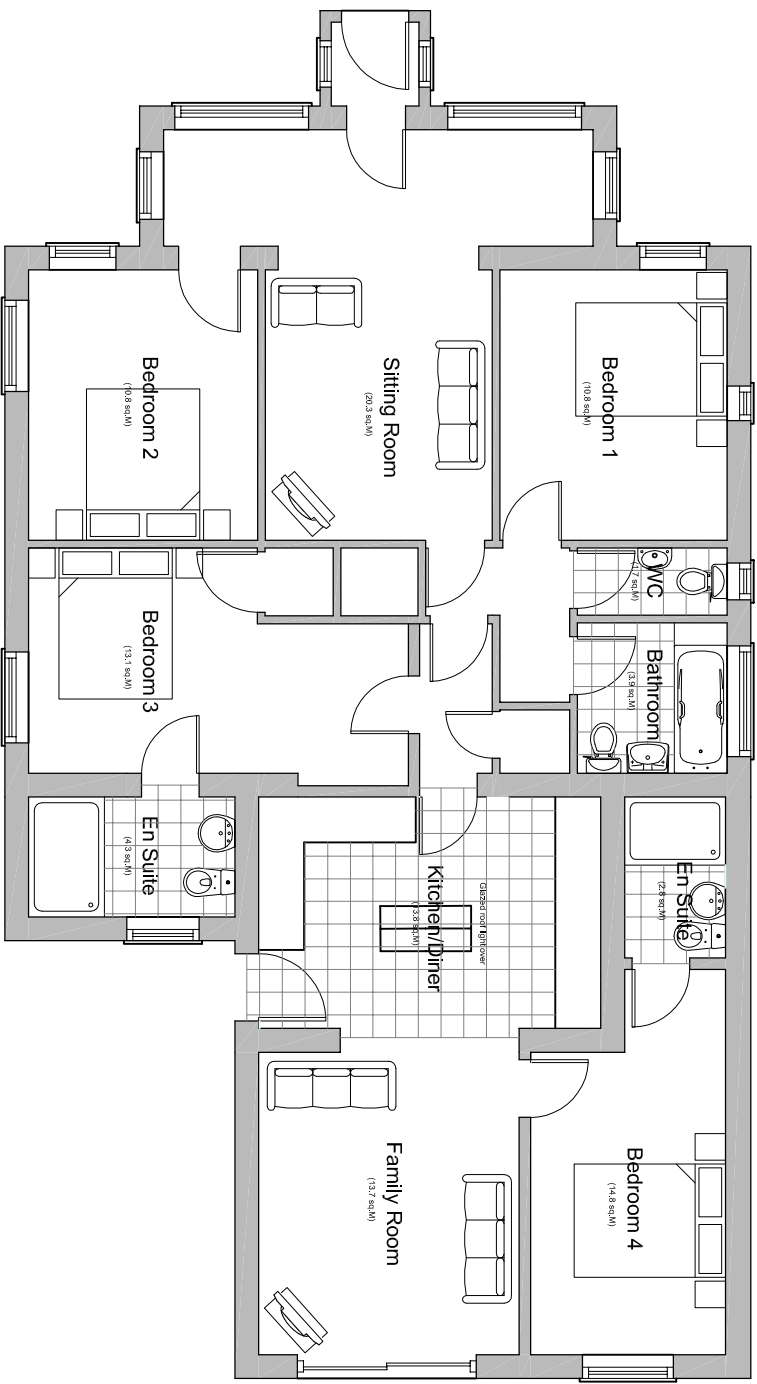


Ground Floor Plan

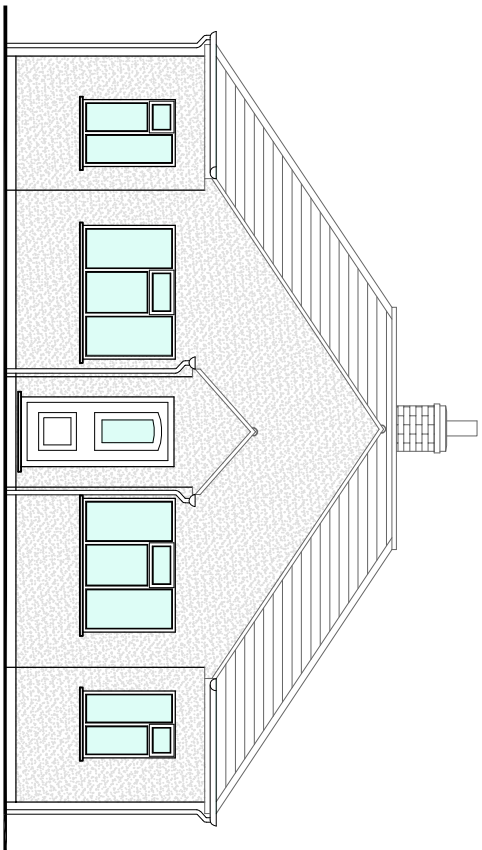


Front Elevation (West)

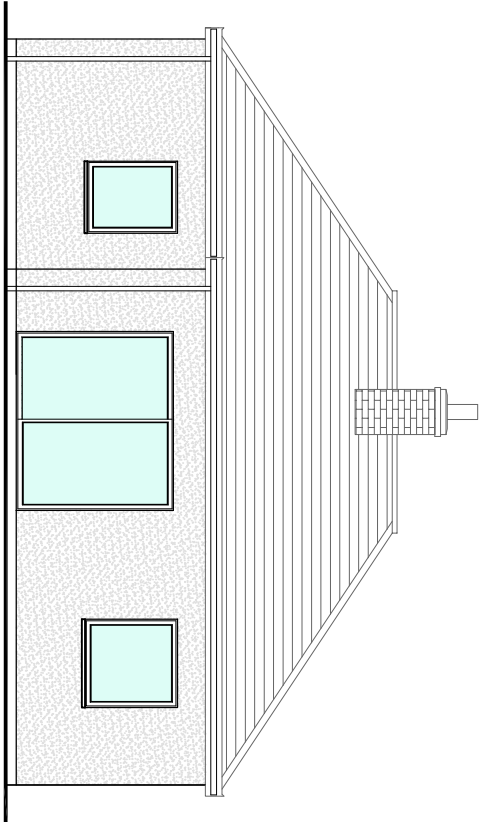


Rear Elevation (East)

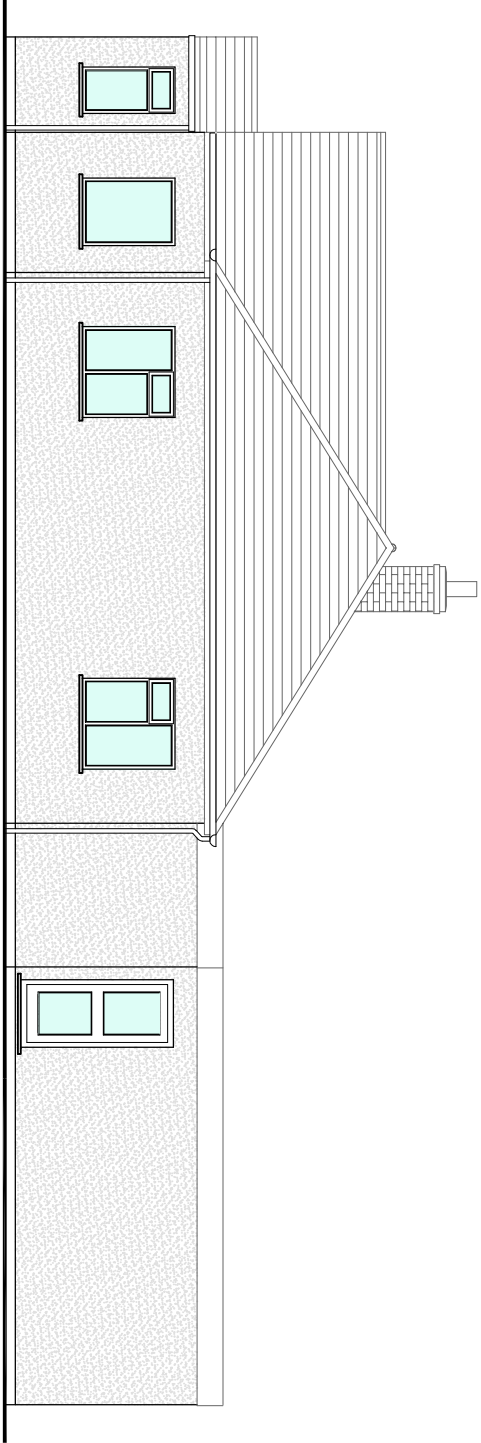

Side Elevation (South)

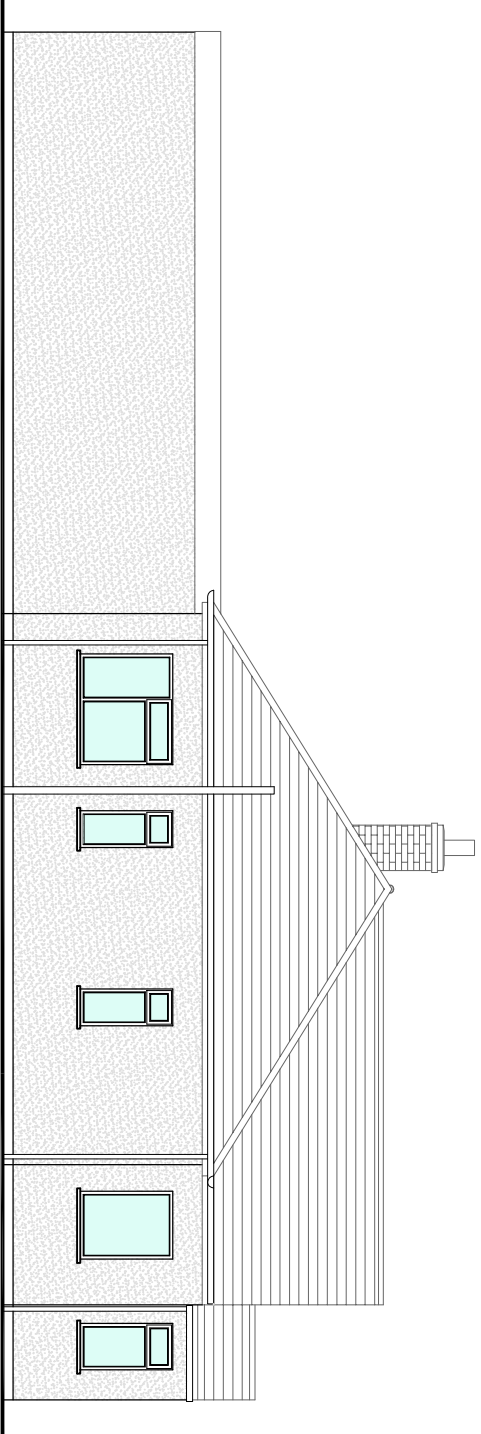

Side Elevation (North)

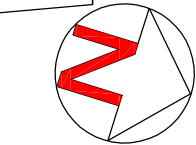

A2

General Notes

This drawing forms part of a planning application for the rear single storey extension for the client named below.

It shall not be used for any other purpose.

Existing structure including separating walls, structural plans are indicated only and subject to final survey when exposed.

REVISION

CLIENT:

Amanda Harre

ADDRESS:

16 Kings Drive
Pagham
West Sussex. PO21 4PY

PROJECT:

New Rear Extension

TITLE:

As Proposed Floor Plan & Elevations

PURPOSE OF ISSUE:

PLANNING

SCALE:

1:100 @ A2 JRW 08/11/2010

JOB NO:

90094 DRAWING NO. P 01 REVISION