


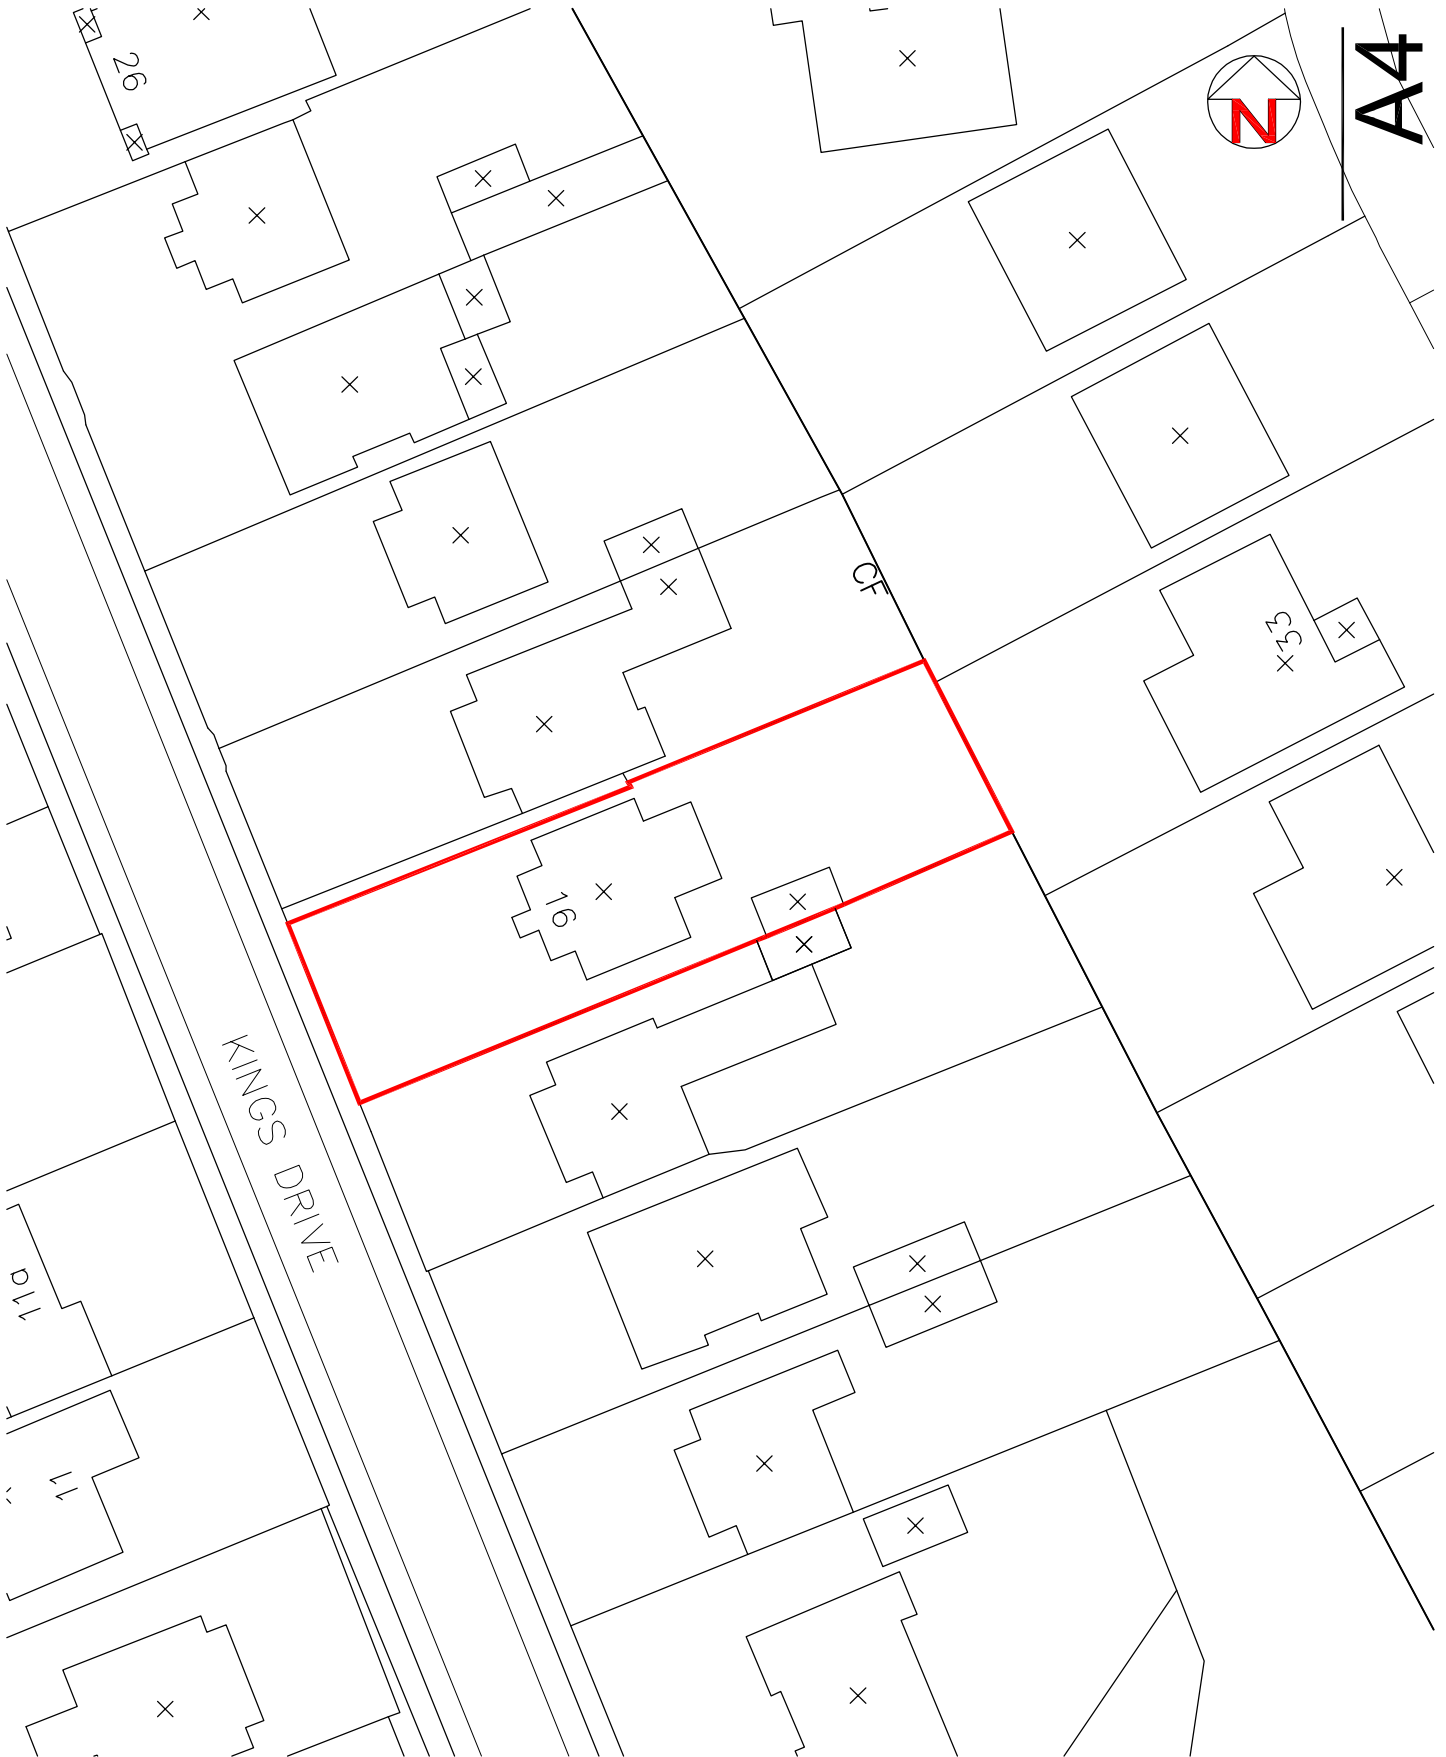

A4

CLIENT:
Amanda Harte

PROJECT:
New Rear Extension

ADDRESS:
16 Kings Drive
Pagham
West Sussex. PO21 4PY

TITLE:
Site Plan

PURPOSE OF ISSUE:
PLANNING

SCALE:
1:500 @ A4

D
JRW

C

DATE
02/11/10

JOB NO.
90004

DRAWING No.
SP 01

REVISION

REVISION