




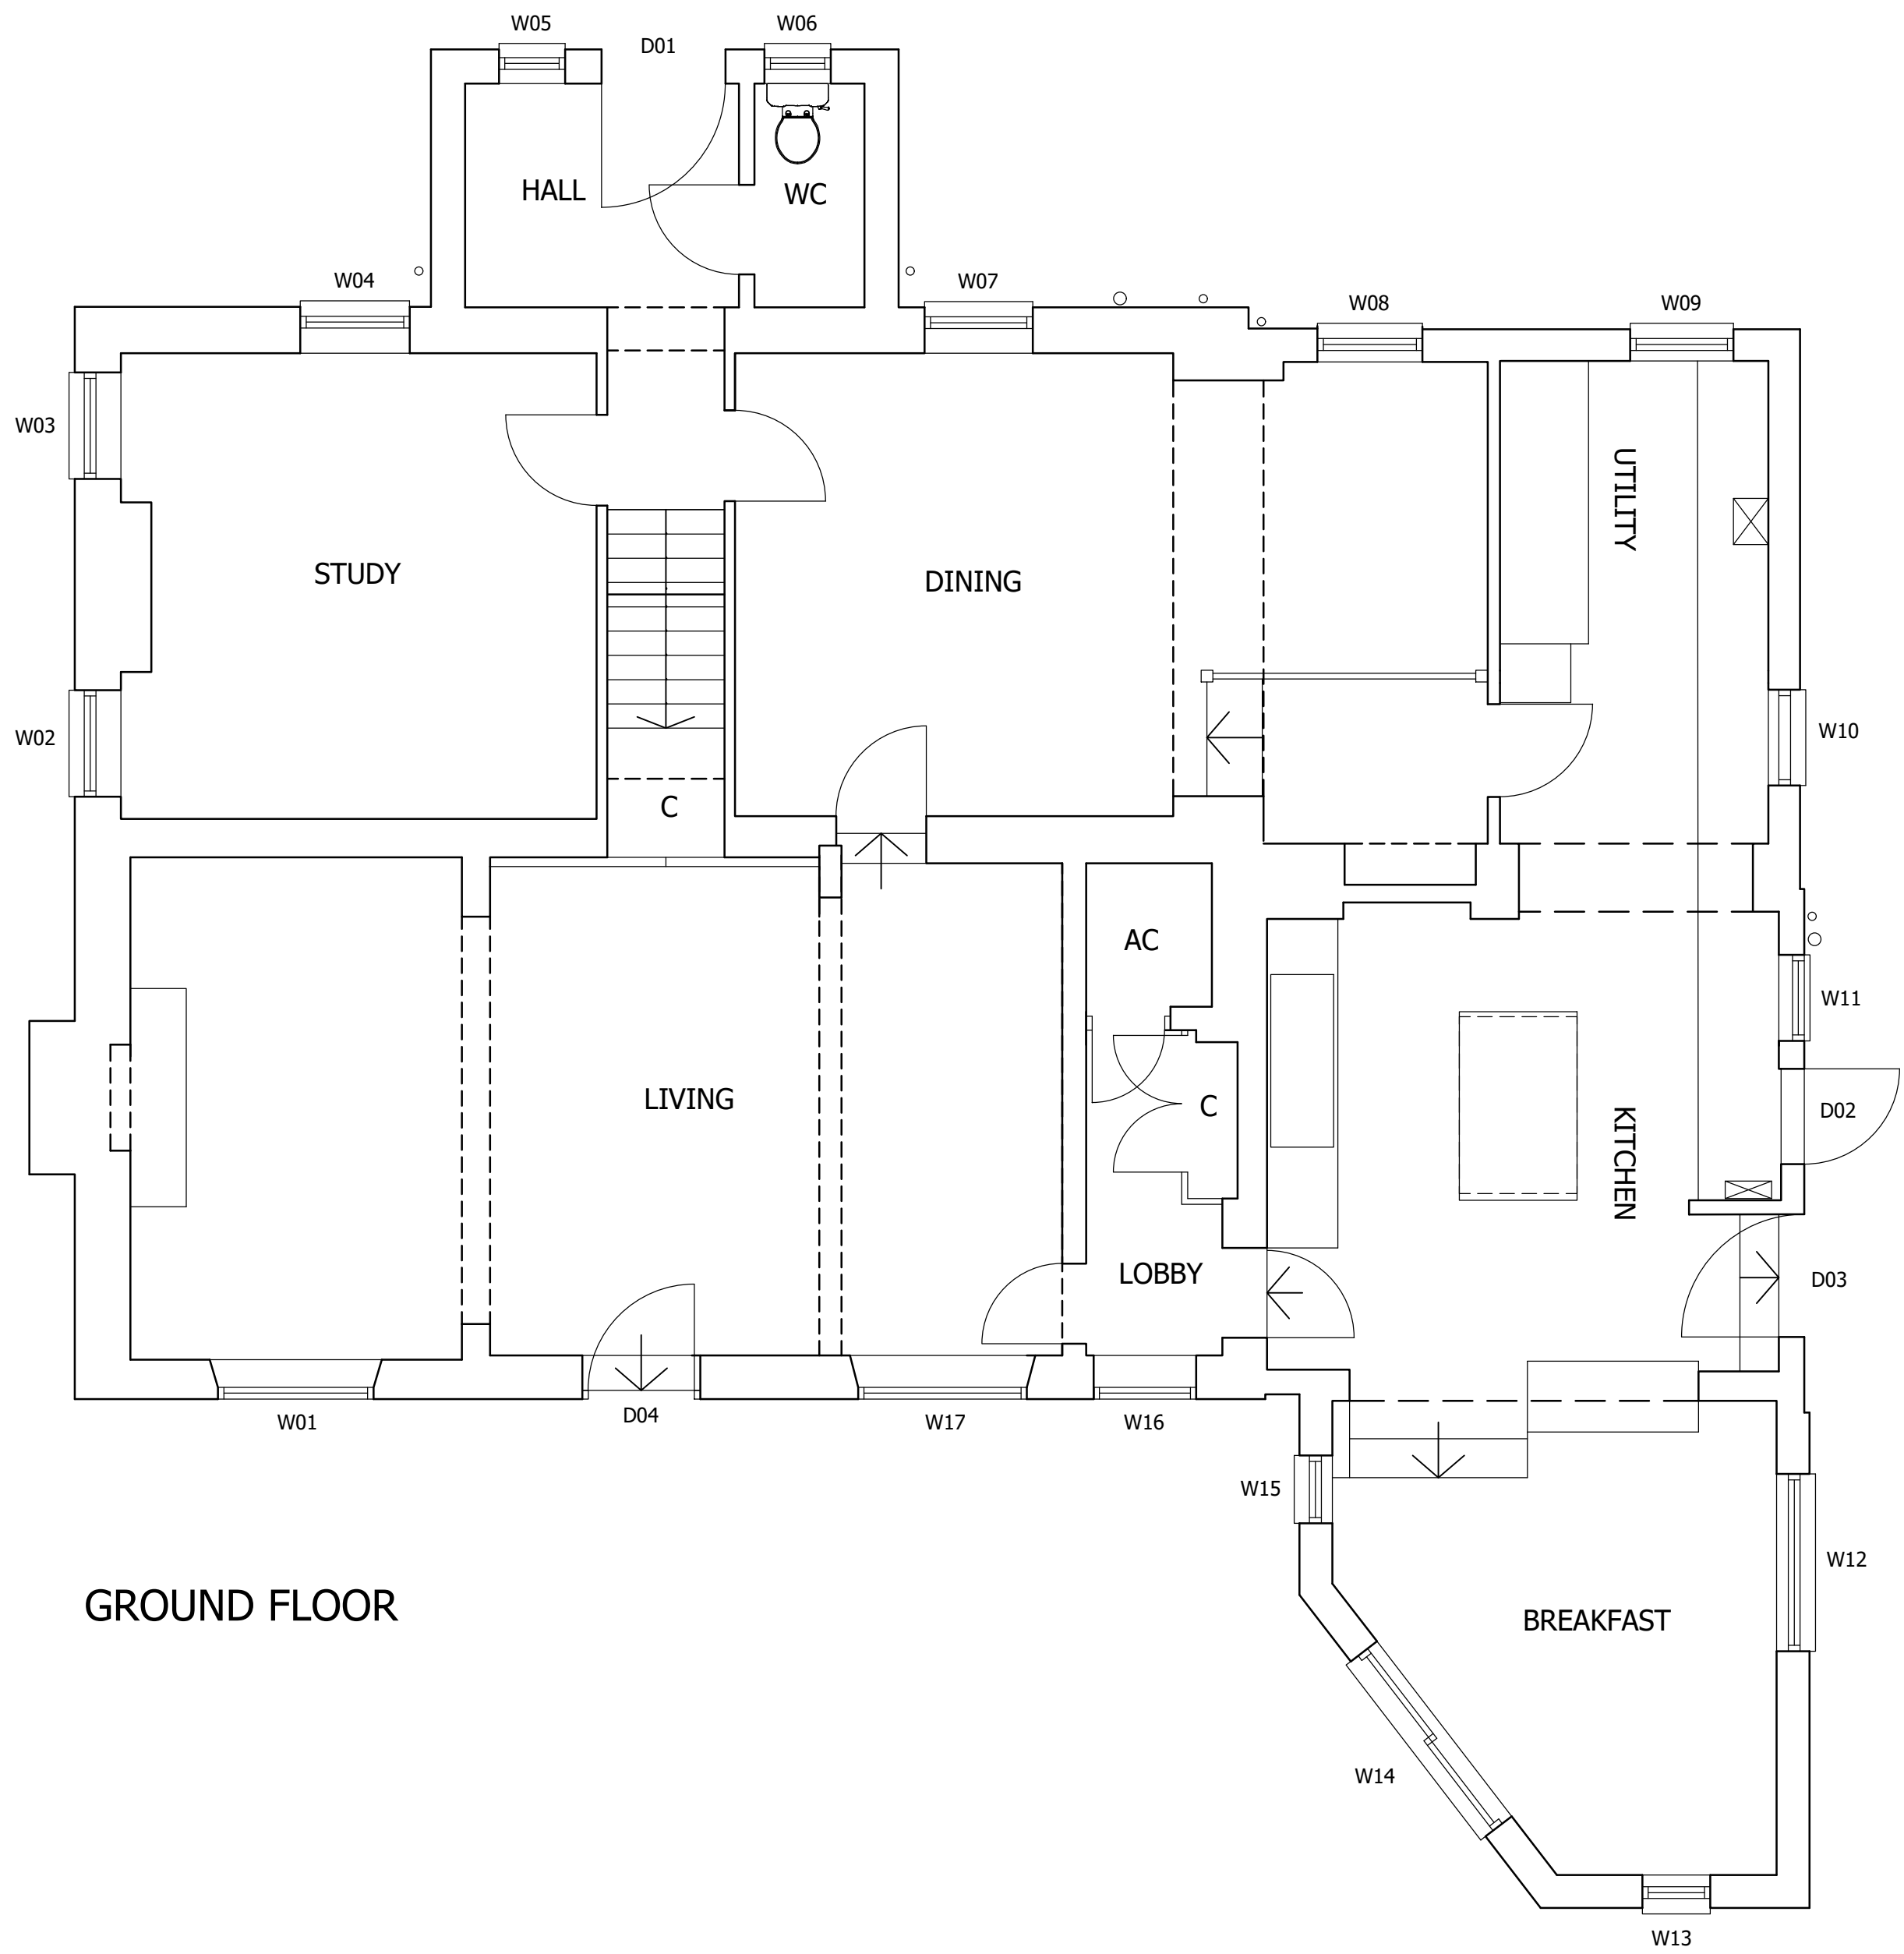

GROUND FLOOR

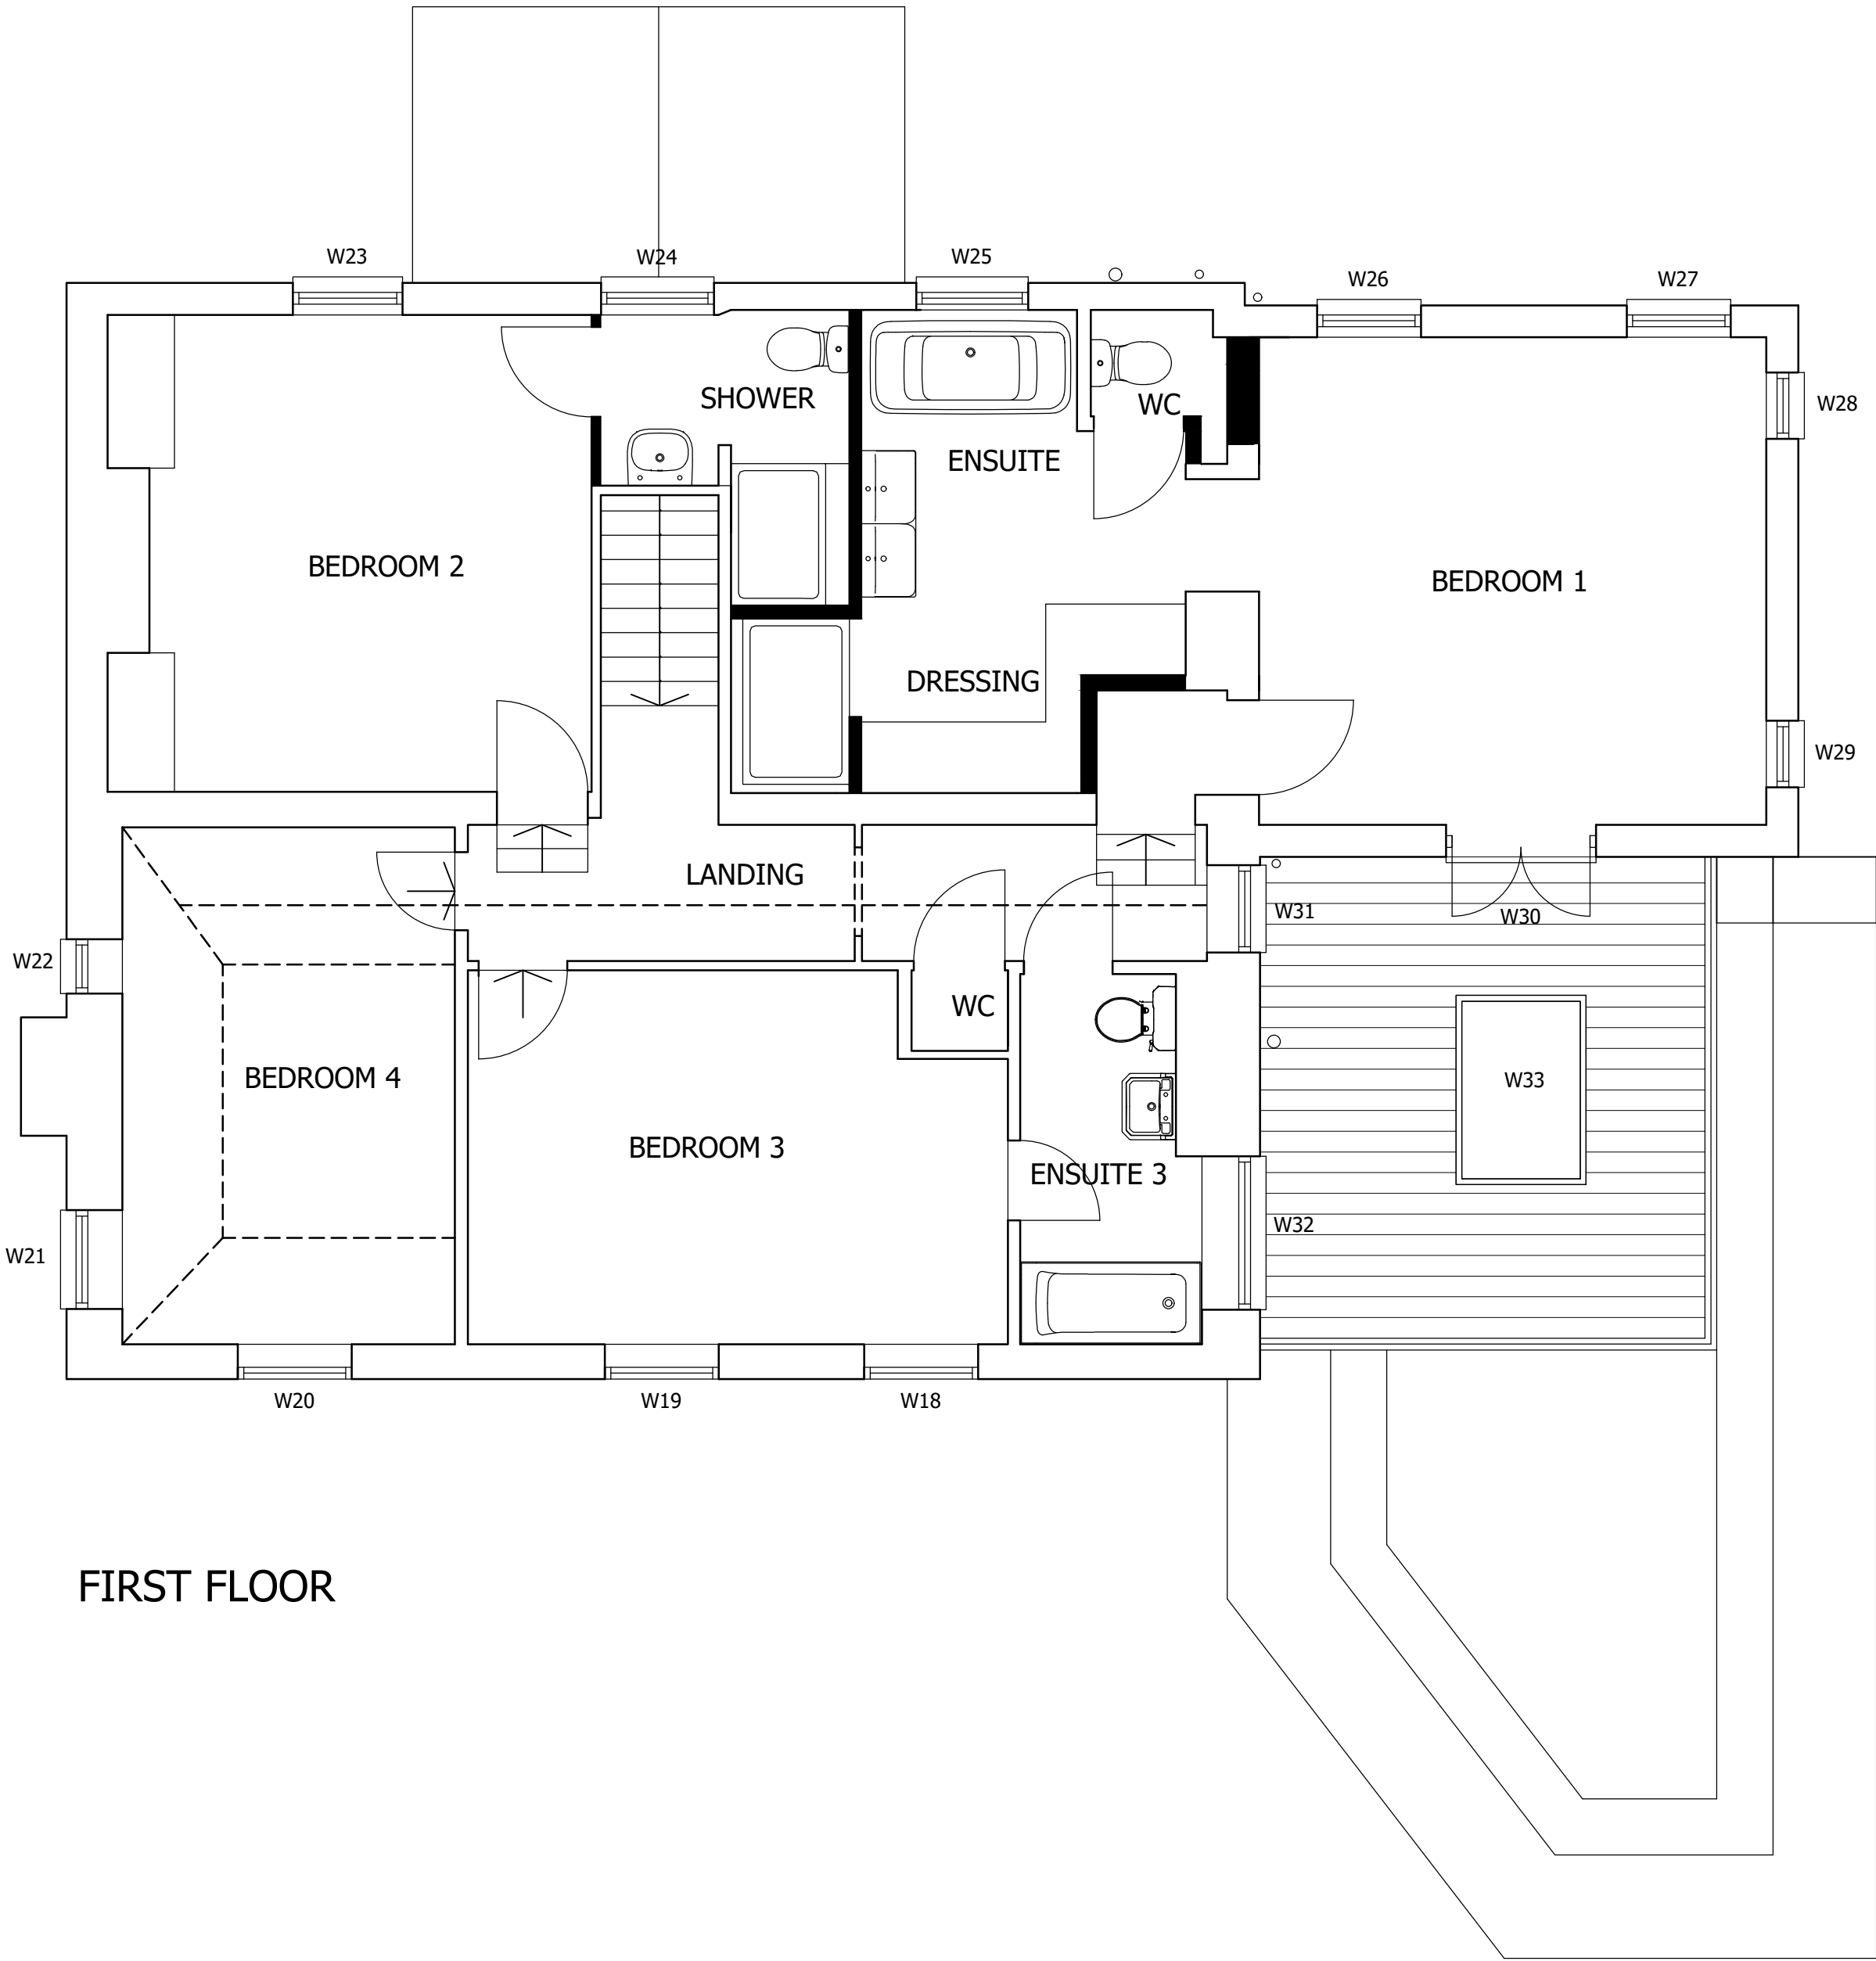

FIRST FLOOR

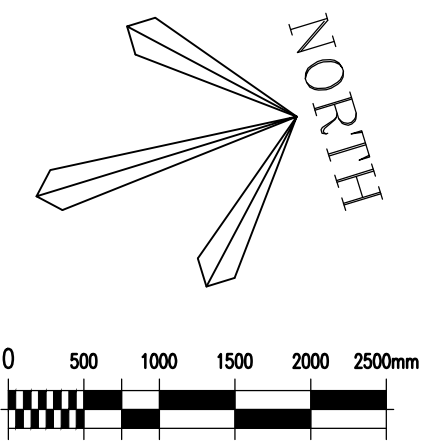

REV.	AMENDMENT	BY	DATE
bayside 19 Pyrford Close Nyetimber, Bognor Regis West Sussex PO21 3NL Tel: 01243 263320 studio@bayside-architectural.co.uk www.bayside-architectural.co.uk ARCHITECTURAL DESIGN LIMITED			

CLIENT'S NAME	Mr & Mrs Bell
JOB TITLE	Little Welbourne Pagham
DRAWING TITLE	Proposed Ground and First Floor Plans

SCALE@A1	1:50	DATE	04/26
JOB NO	049	DRAWING NO	C-02
STATUS	BUILDING REGS	REV	A
		DRAWN	SCB