




WEST ELEVATION




NORTH ELEVATION




EAST ELEVATION

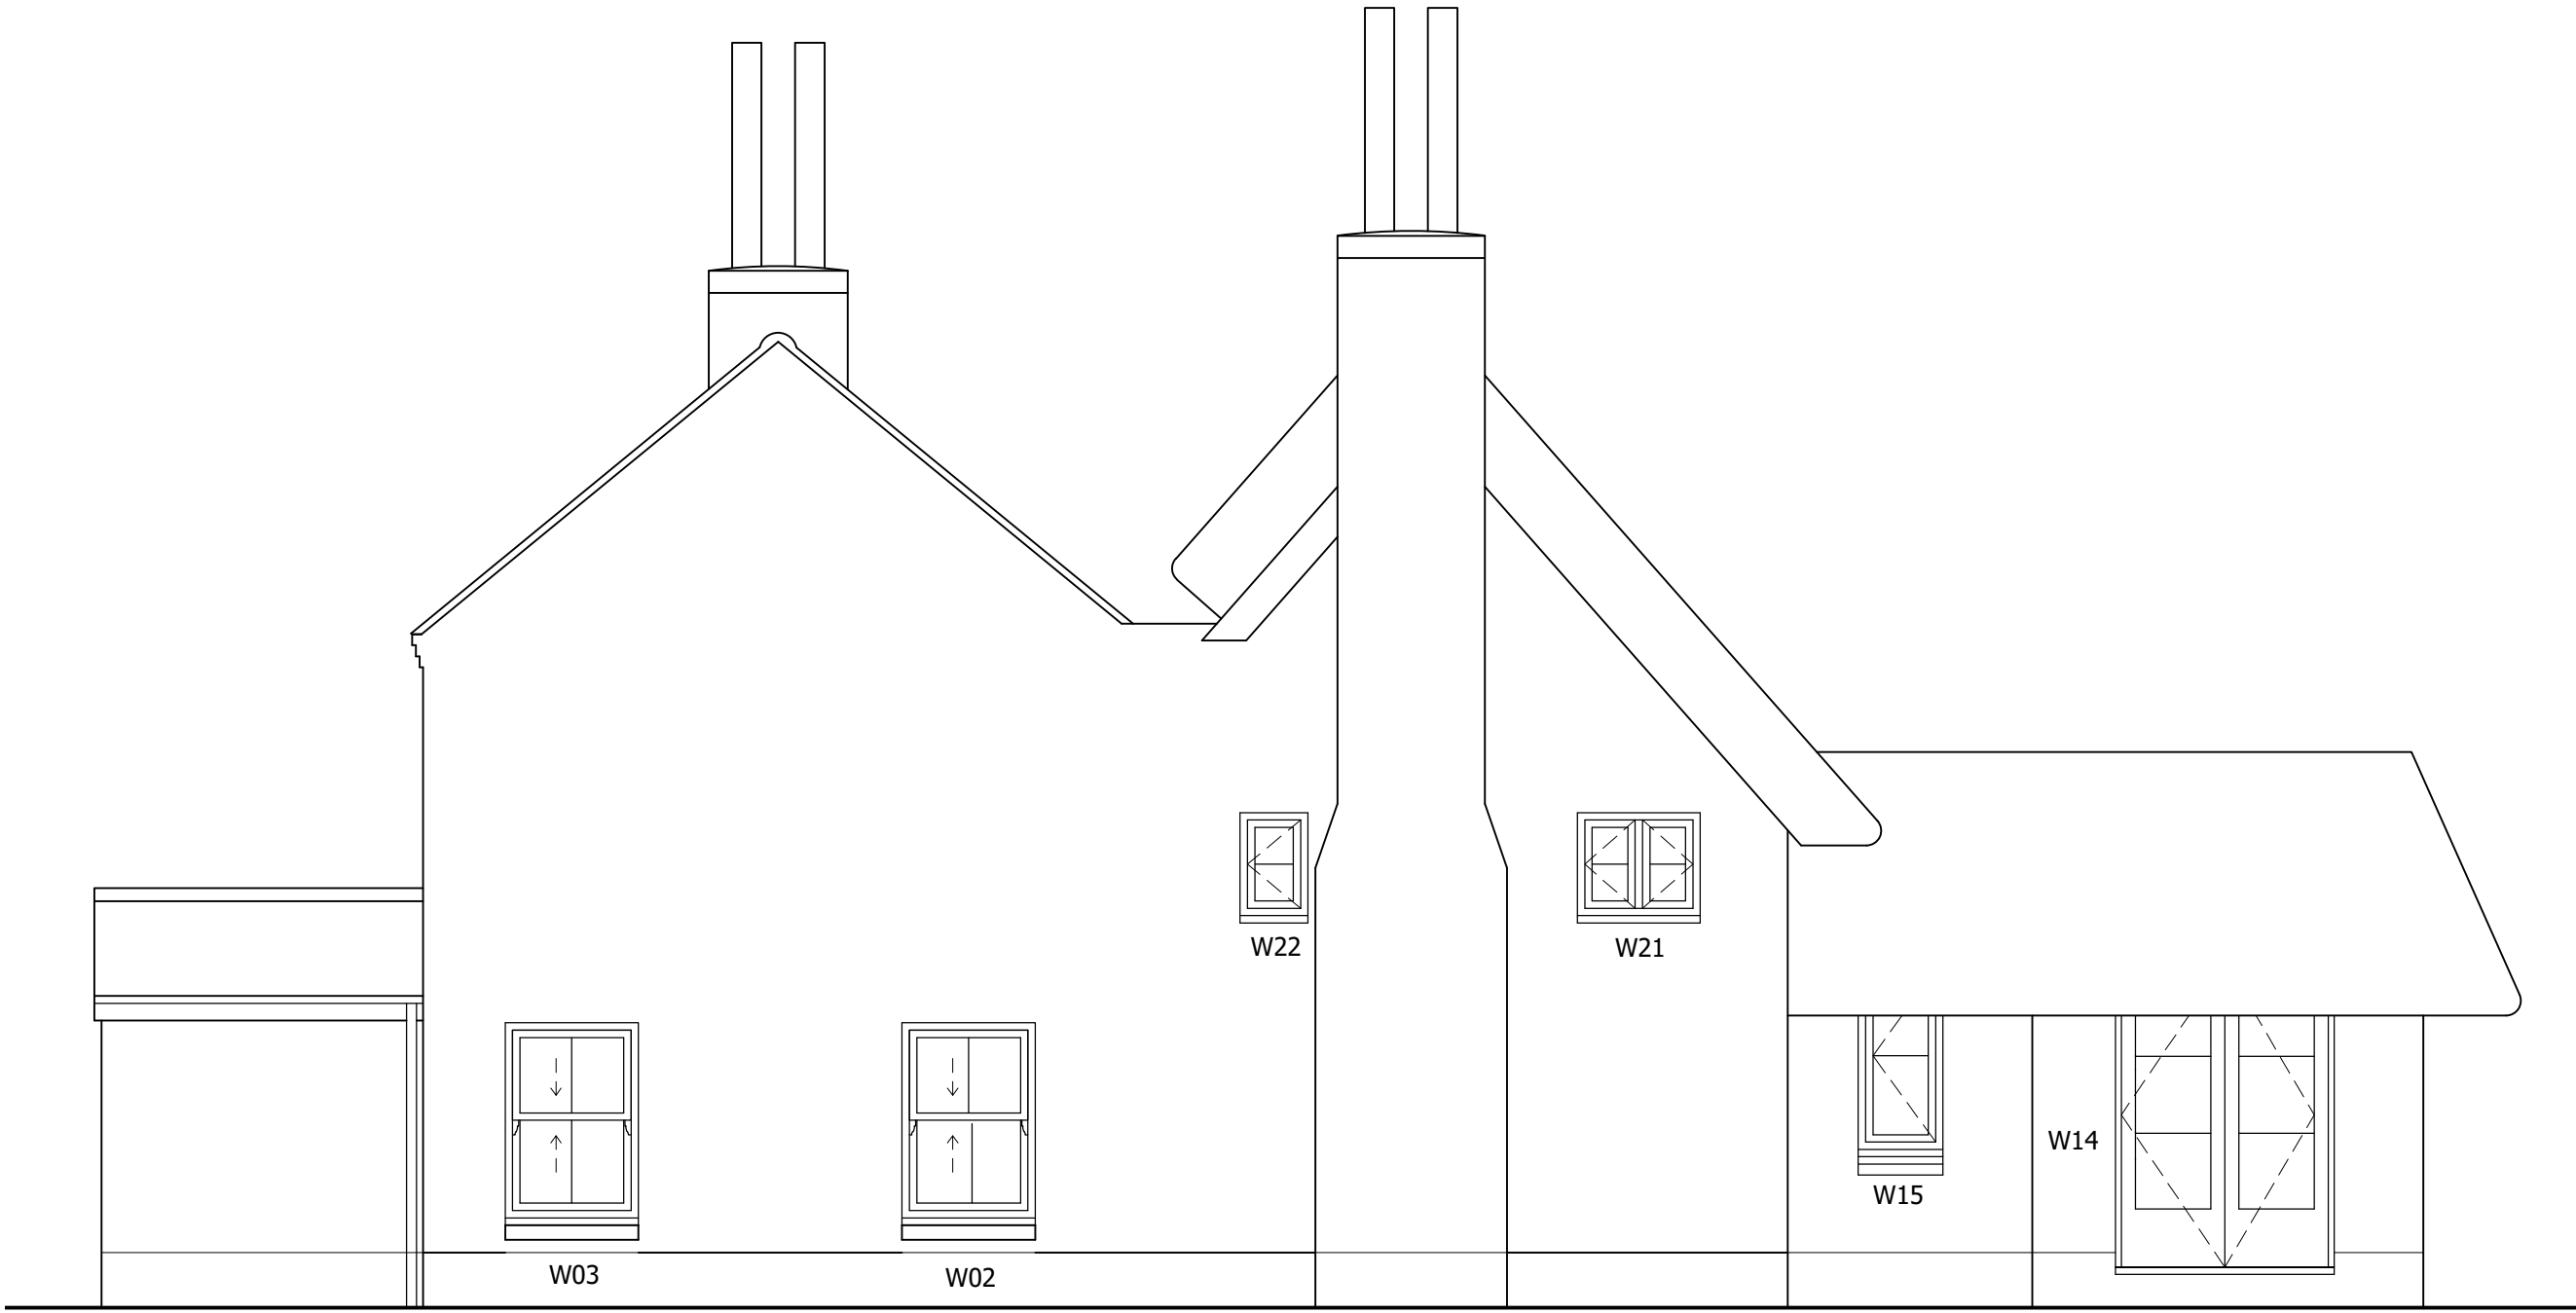

SOUTH ELEVATION

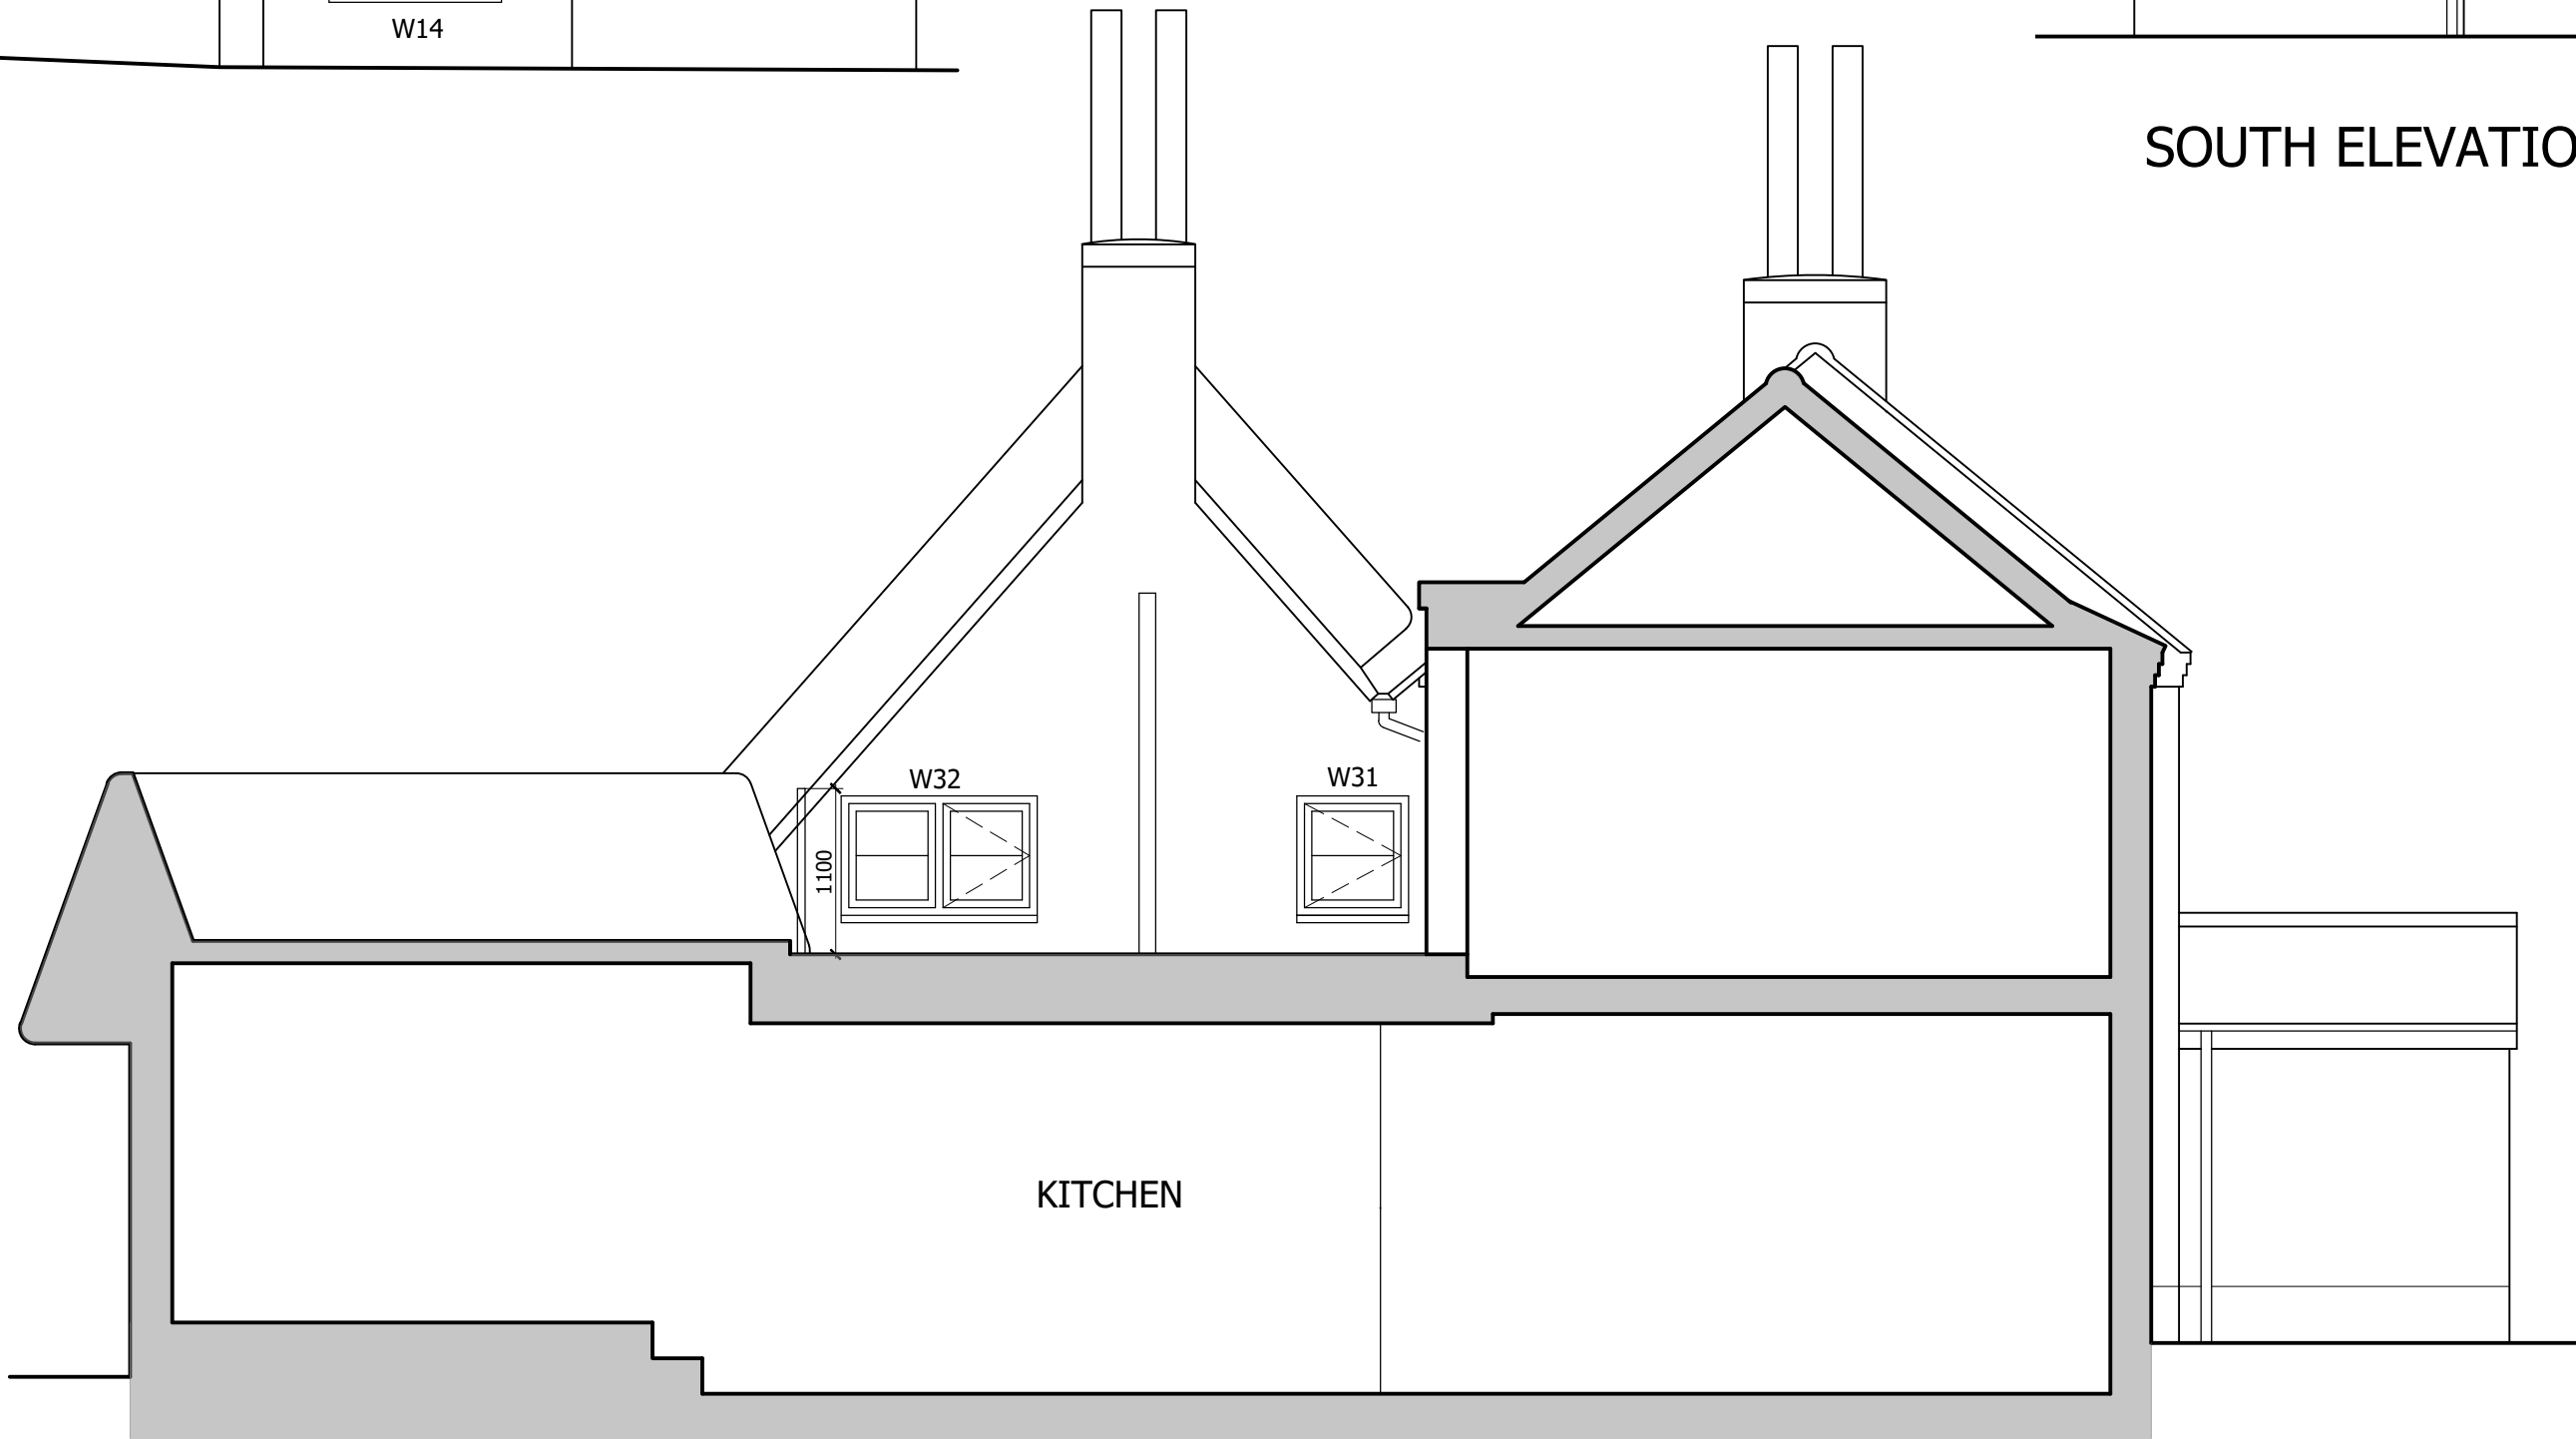

NORTH ELEVATION - BALCONY

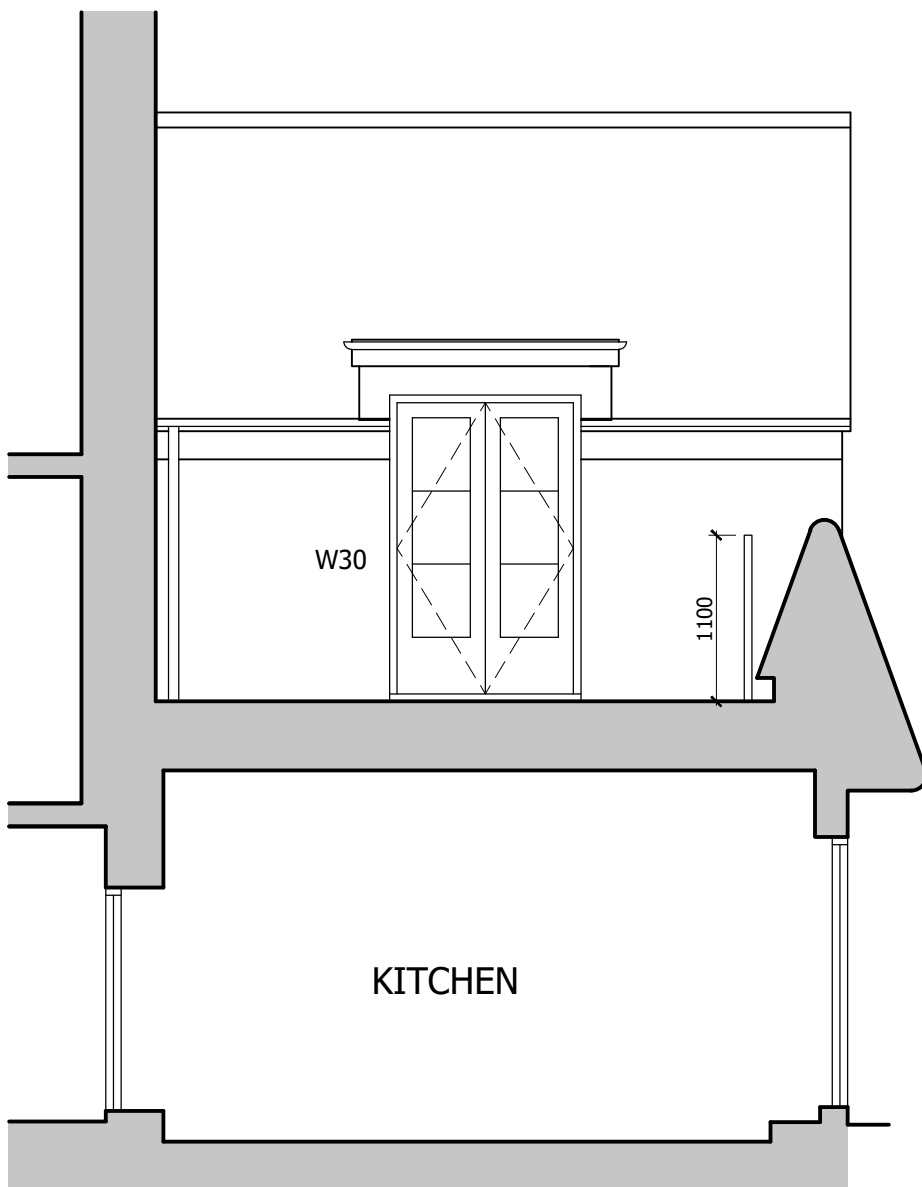

EAST ELEVATION (ON BALCONY)

REV.	AMENDMENT	BY	DATE
------	-----------	----	------

bayside

ARCHITECTURAL DESIGN LIMITED

19 Pyrford Close
Nymtun, Bognor Regis
West Sussex PO21 3NL
Tel: 01243 263320
studio@bayside-architectural.co.uk
www.bayside-architectural.co.uk

CLIENT'S NAME
Mr & Mrs Bell

JOB TITLE
**Little Welbourne
Pagham**

DRAWING TITLE
Proposed Elevations

SCALE@A1 1:50 DATE 01/26

JOB NO 049 DRAWING NO C-03 REV A

STATUS BUILDING REGS DRAWN SCB

DO NOT SCALE FROM THIS DRAWING EXCEPT FOR PLANNING PURPOSES ONLY.
ALL DIMENSIONS MUST BE CHECKED ON SITE BY CONTRACTOR. ANY DISCREPANCIES SHOULD BE
HIGHLIGHTED AS SOON AS POSSIBLE FOR CONFIRMATION BEFORE WORK PROCEEDS.
ALL DIMENSIONS ARE IN MILLIMETERS. IF IN DOUBT ASK.

© BAYSIDE ARCHITECTURAL DESIGN LIMITED

