



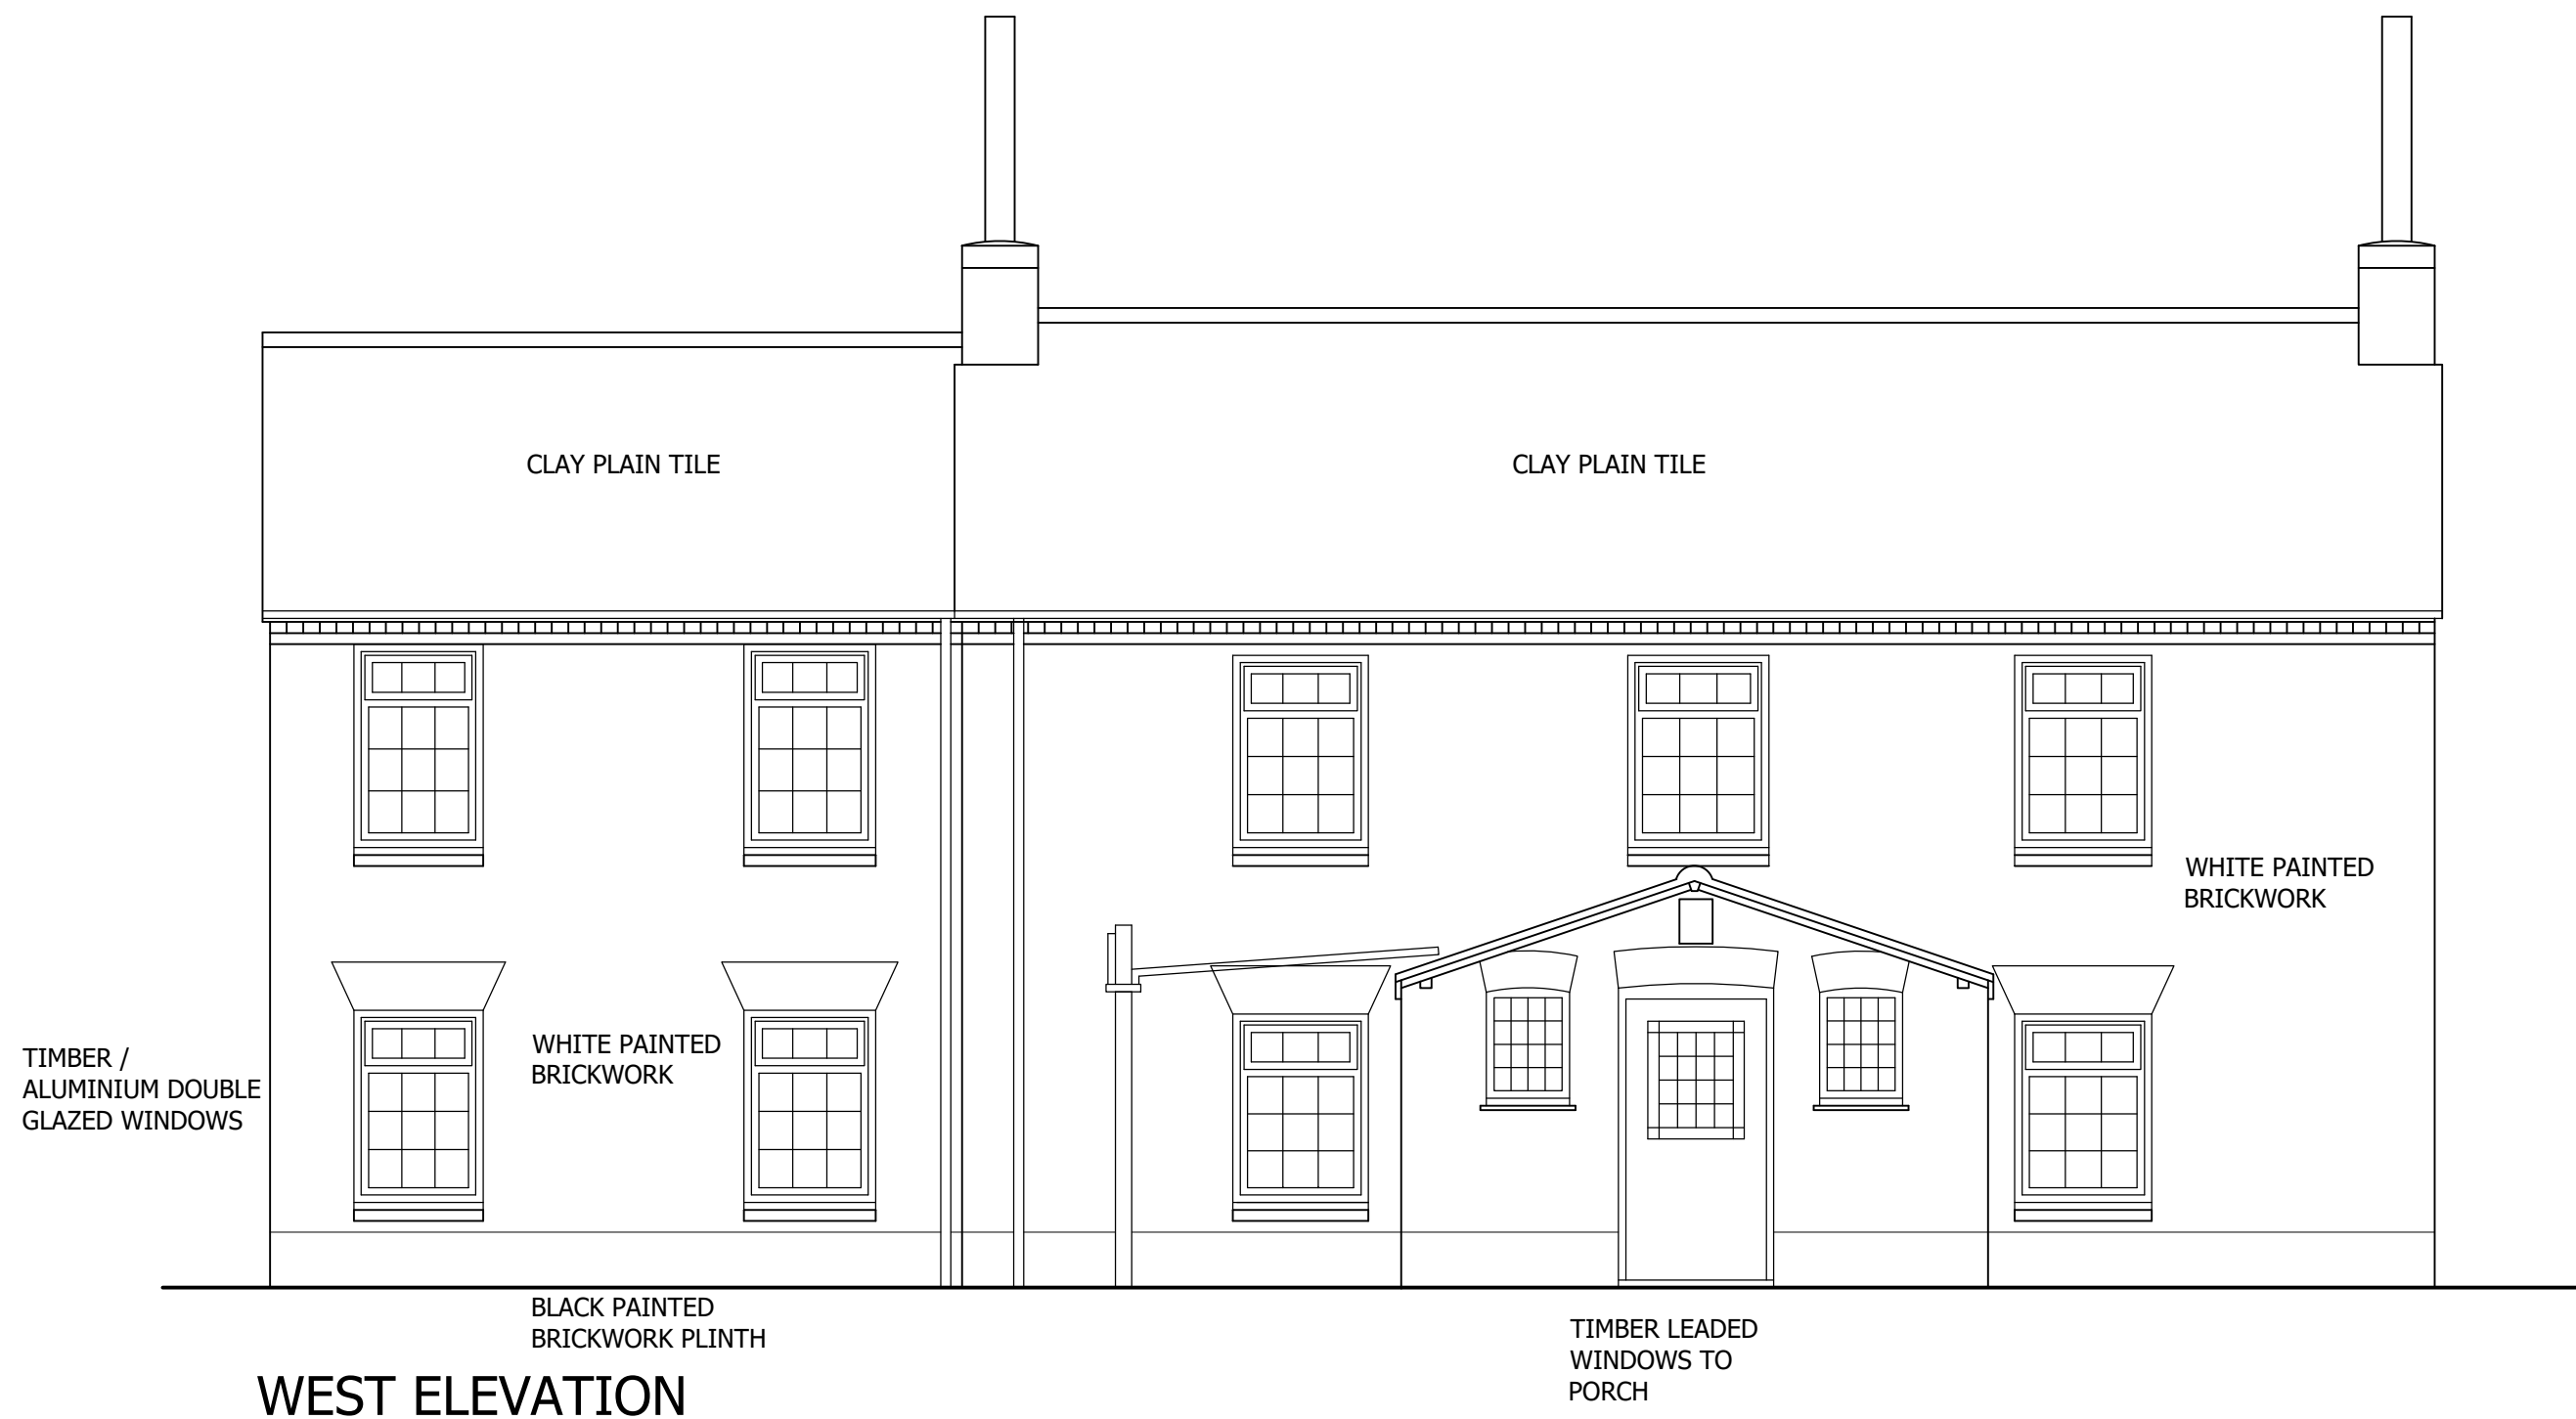


WEST ELEVATION




NORTH ELEVATION

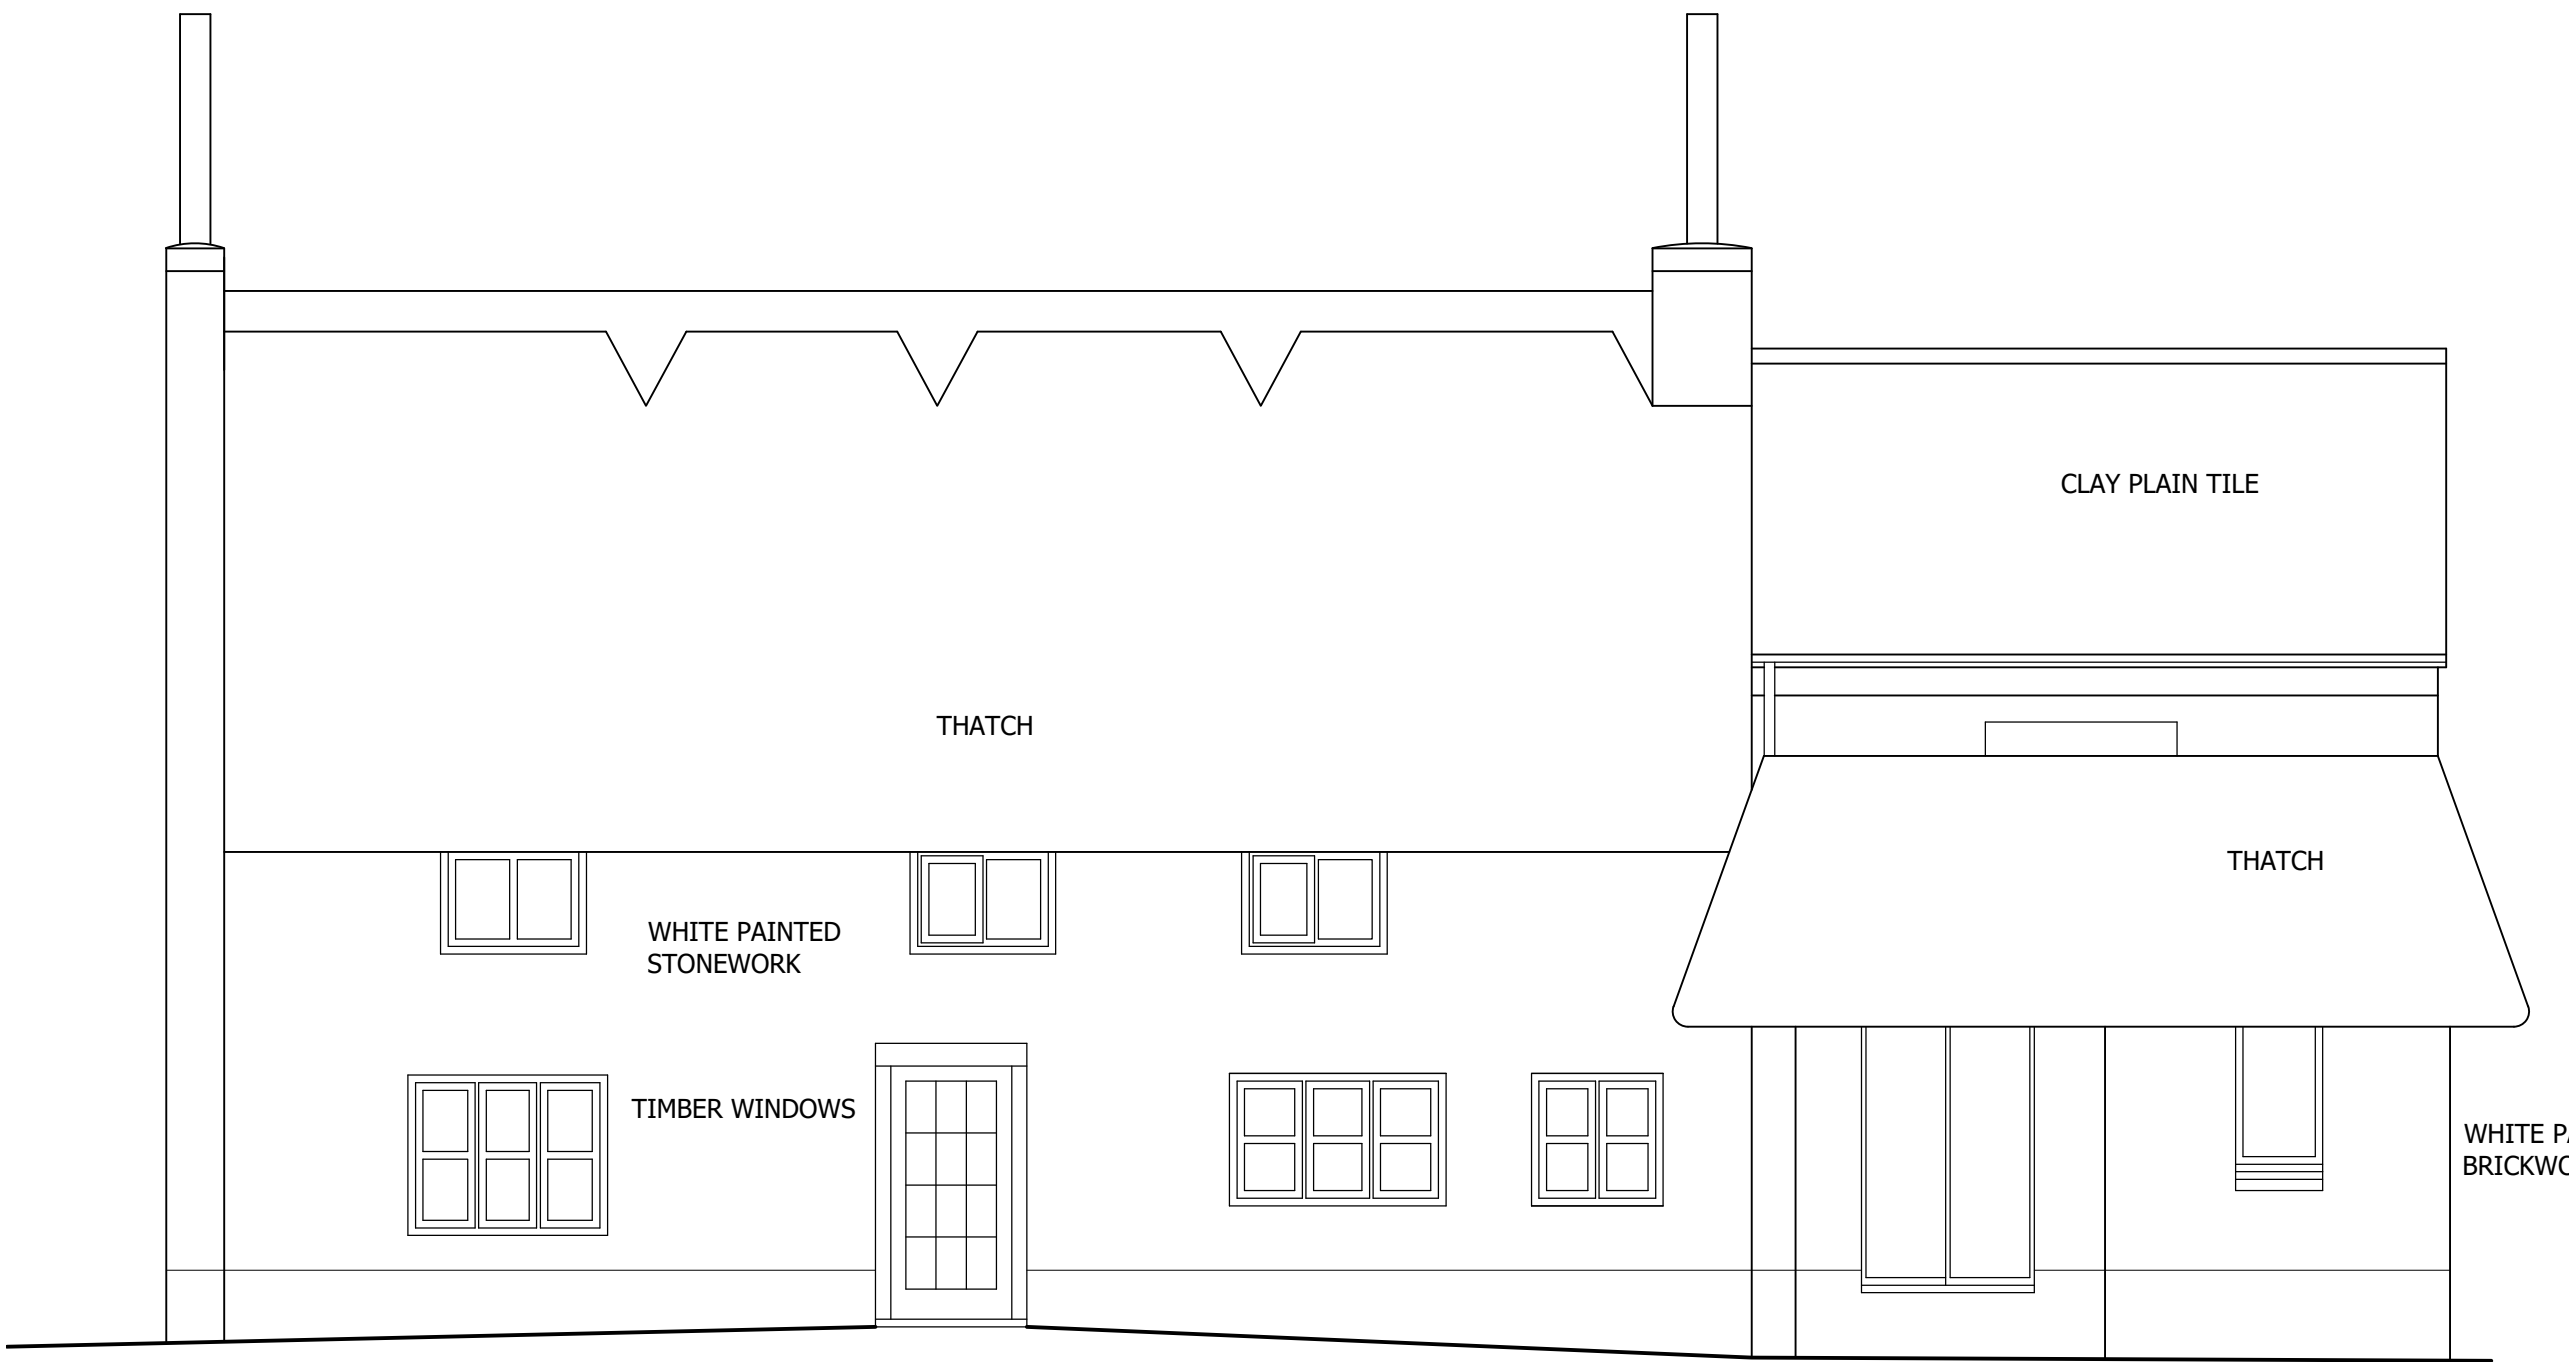


EAST ELEVATION

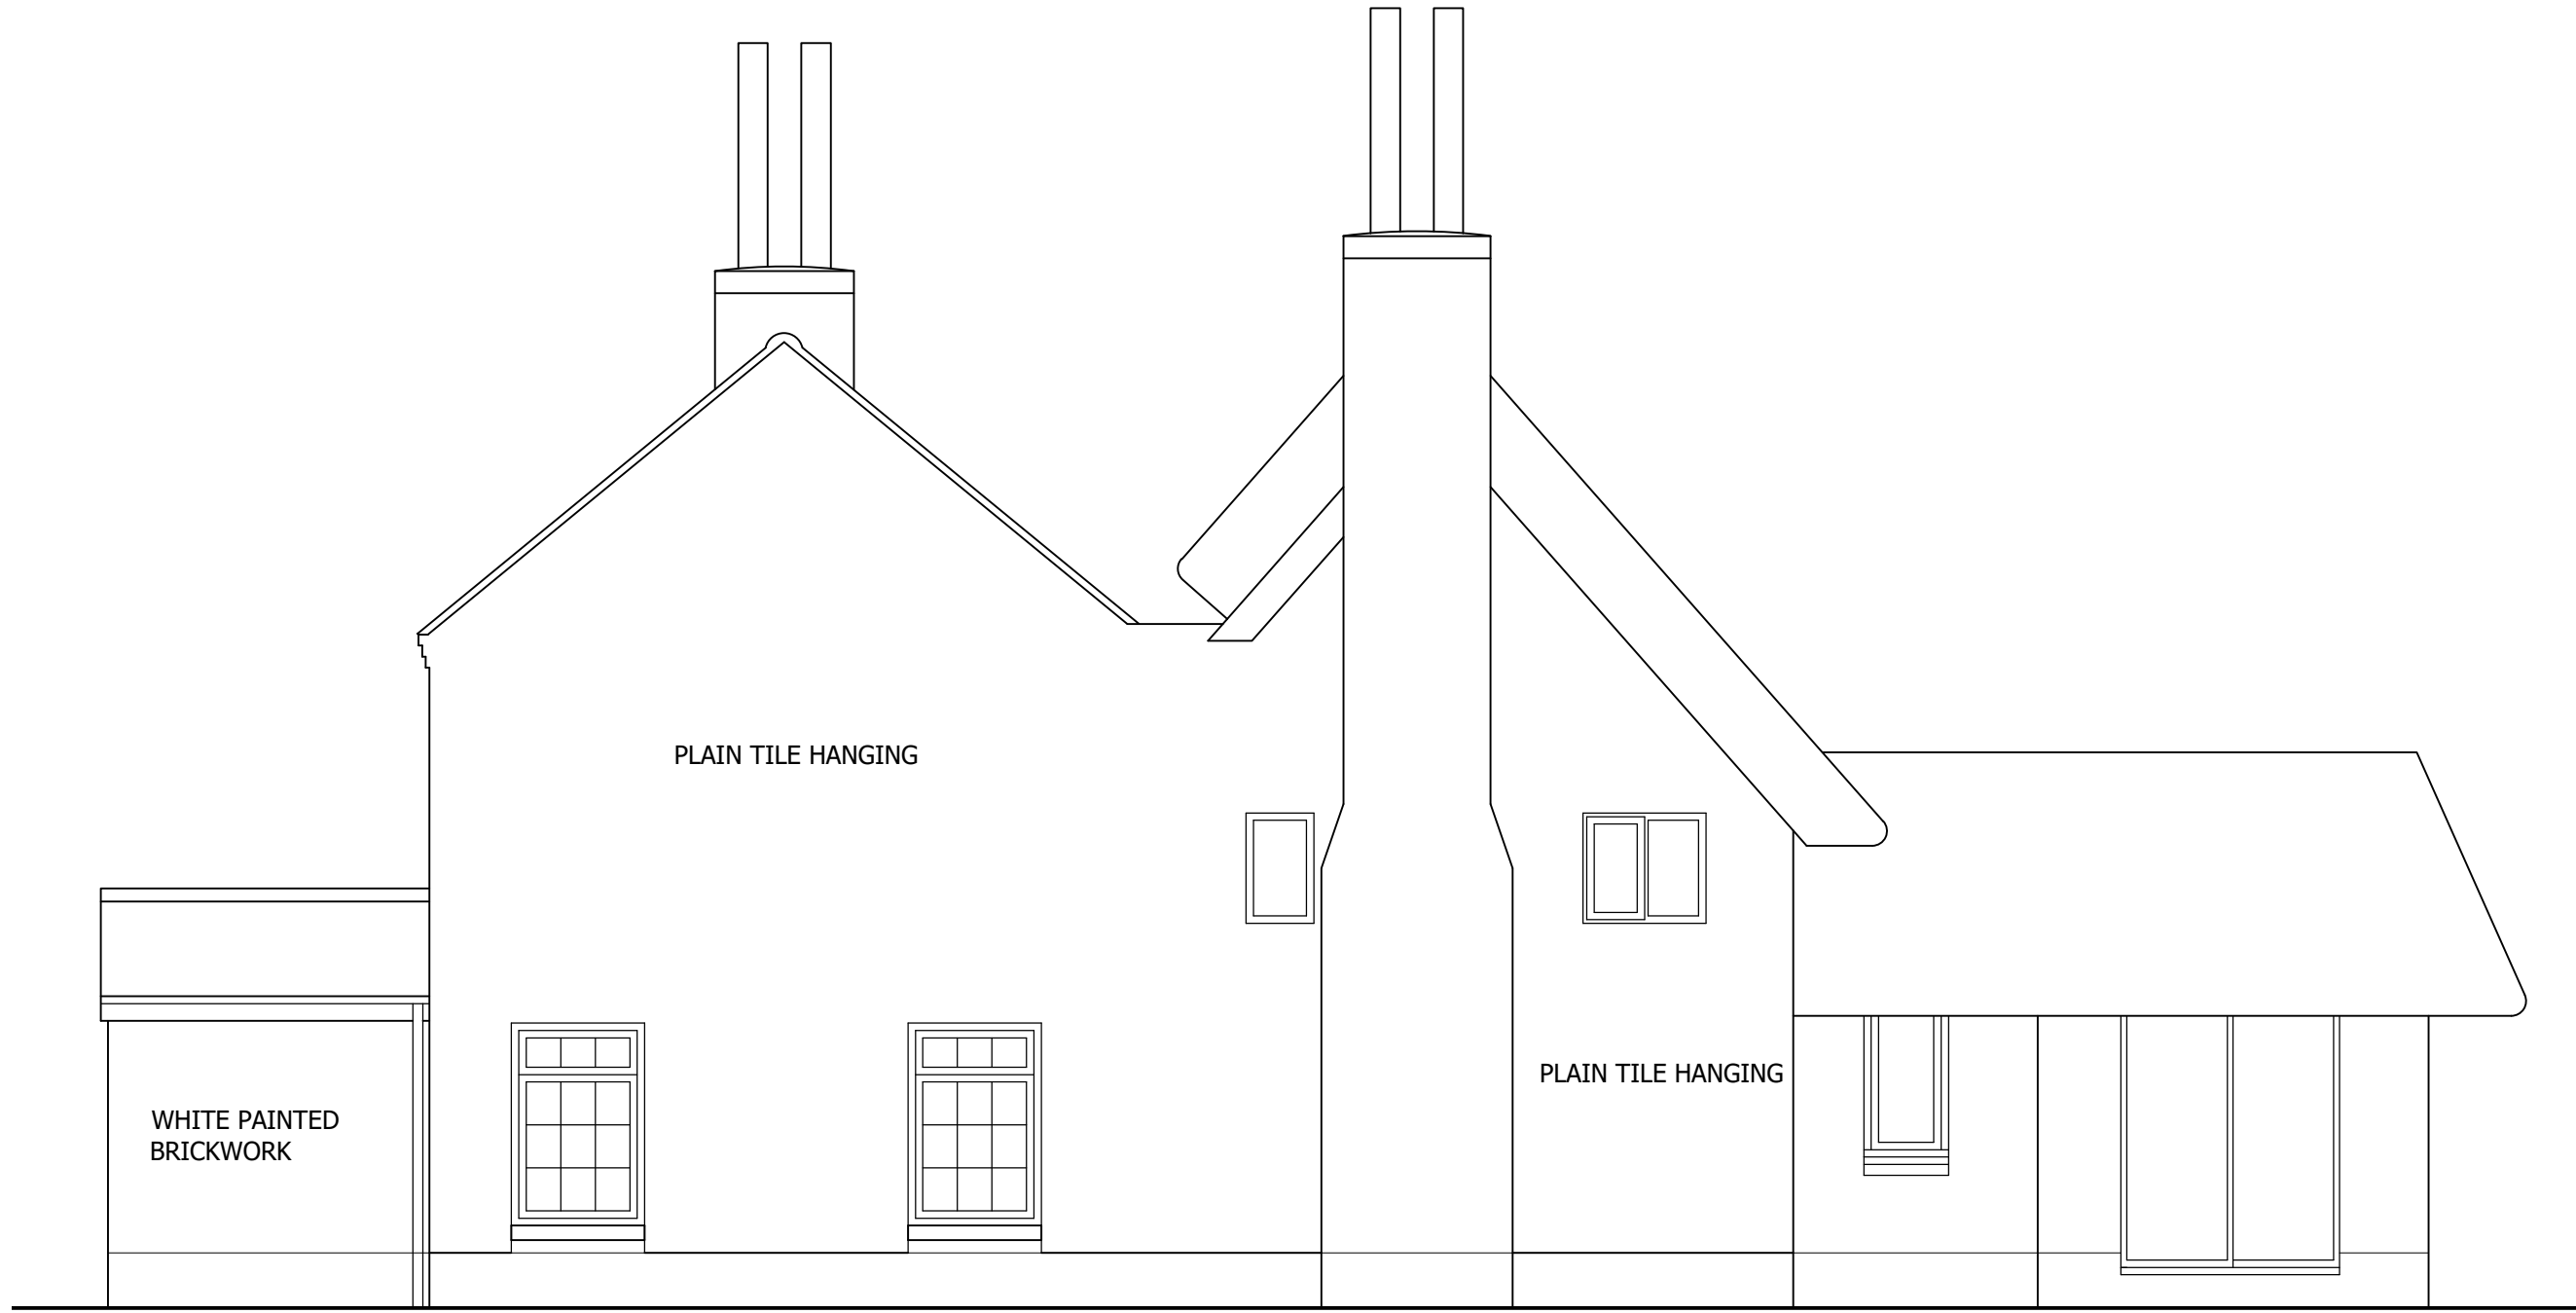

SOUTH ELEVATION

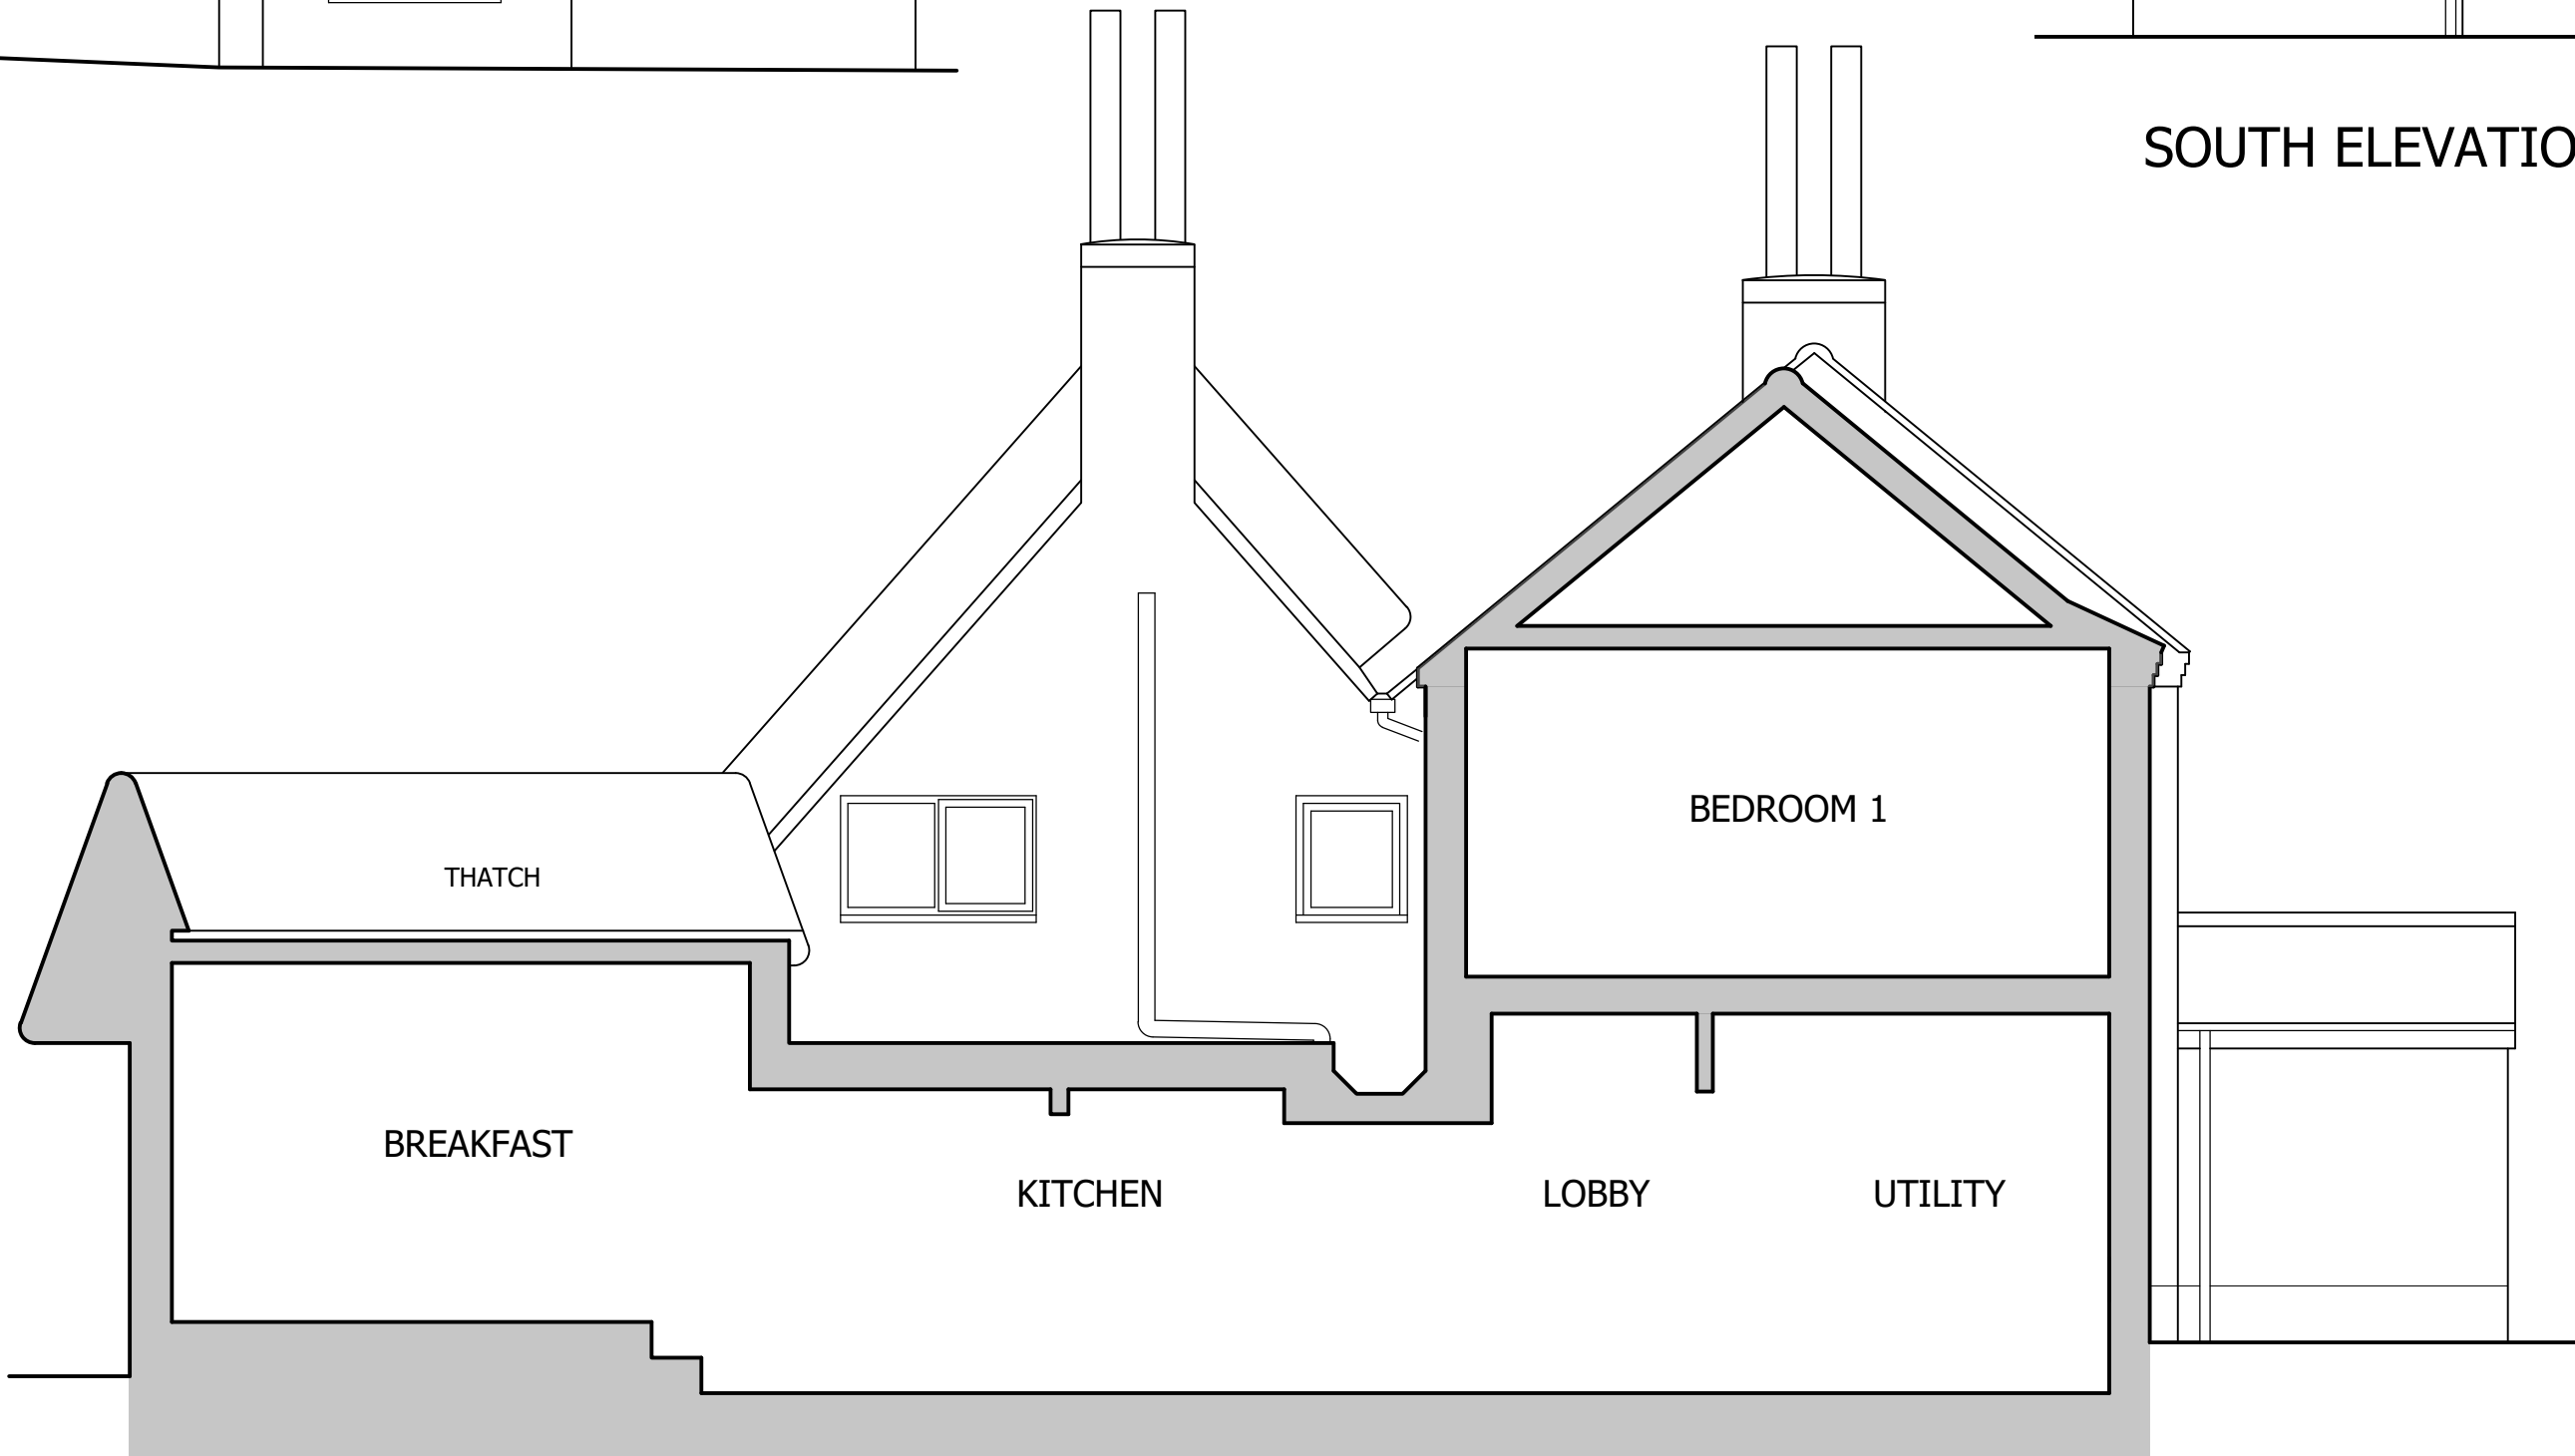

NORTH ELEVATION- SECTIONAL

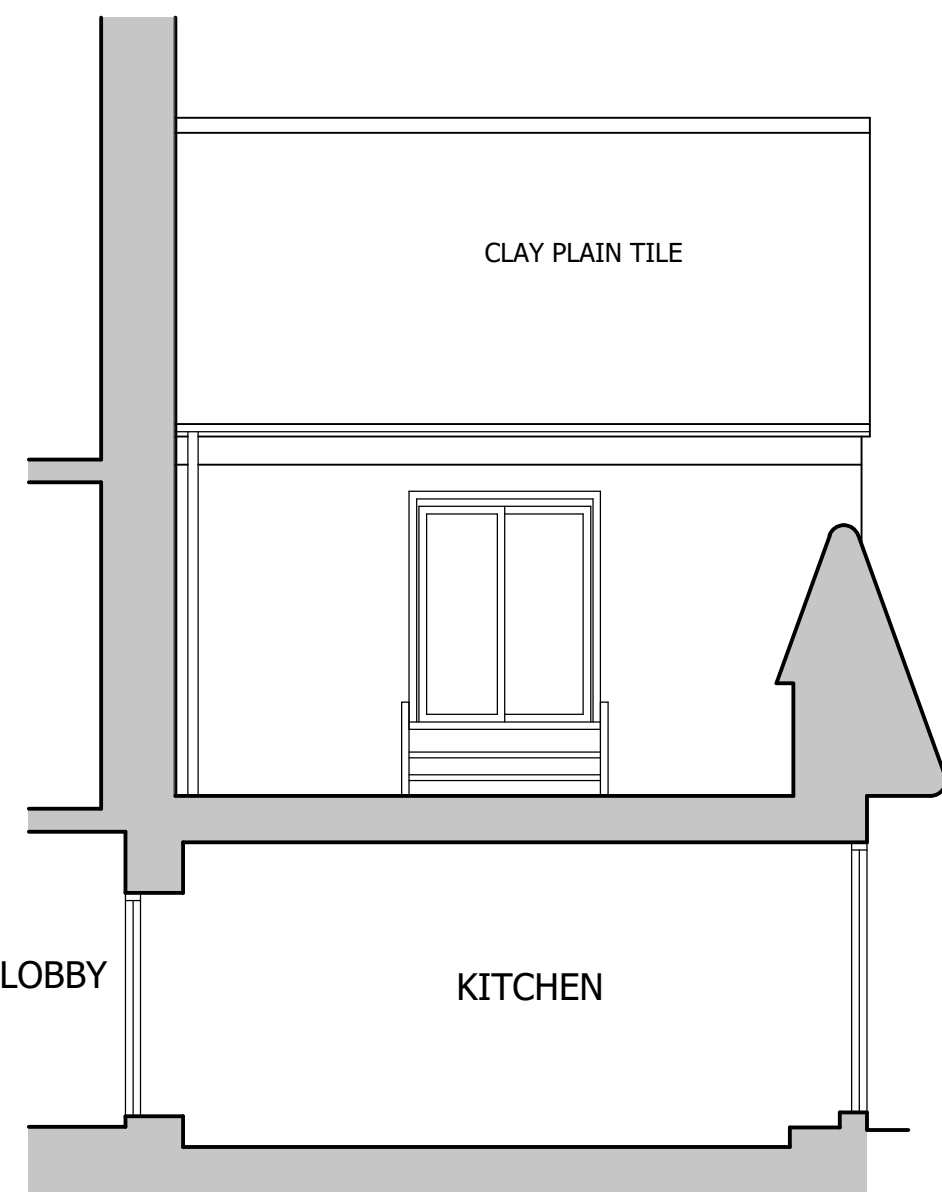

EAST ELEVATION - SECTIONAL

REV.	AMENDMENT	BY	DATE
------	-----------	----	------

bayside
ARCHITECTURAL DESIGN LIMITED

19 Pyrford Close
Nymtun, Bognor Regis
West Sussex PO21 3NL
Tel: 01243 263320
studio@bayside-architectural.co.uk
www.bayside-architectural.co.uk

CLIENT'S NAME
Mr & Mrs Bell

JOB TITLE
**Little Welbourne
Pagham**

DRAWING TITLE
Existing Elevations

SCALE@A1 1:50 DATE 04/26

JOB NO 049 DRAWING NO SU-01 REV -

STATUS BUILDING REGS DRAWN SCB

DO NOT SCALE FROM THIS DRAWING EXCEPT FOR PLANNING PURPOSES ONLY.
ALL DIMENSIONS MUST BE CHECKED ON SITE BY CONTRACTOR. ANY DISCREPANCIES SHOULD BE
HIGHLIGHTED AS SOON AS POSSIBLE FOR CONFIRMATION BEFORE WORK PROCEEDS.
ALL DIMENSIONS ARE IN MILLIMETERS. IF IN DOUBT ASK.

© BAYSIDE ARCHITECTURAL DESIGN LIMITED

