




FFL TO BE AT LEAST
600mm ABOVE
GROUND LEVEL (AS
PER ENVIRONMENT
AGENCY ADVICE)

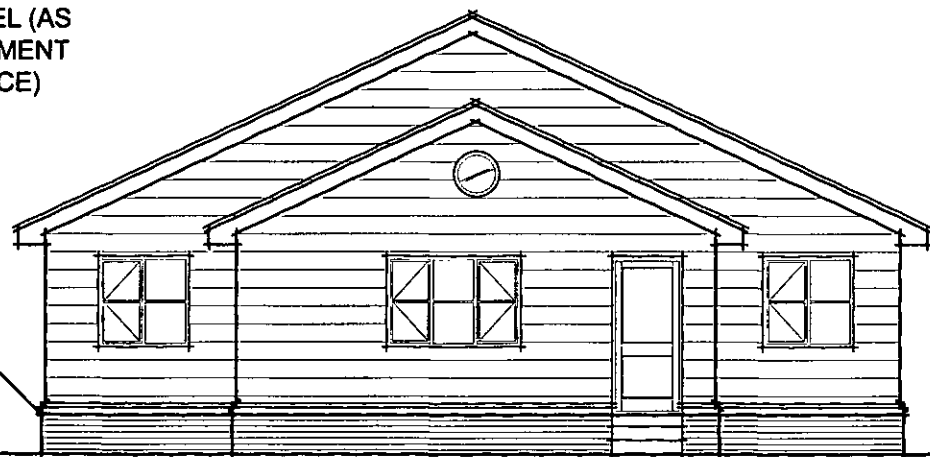


South East Elevation

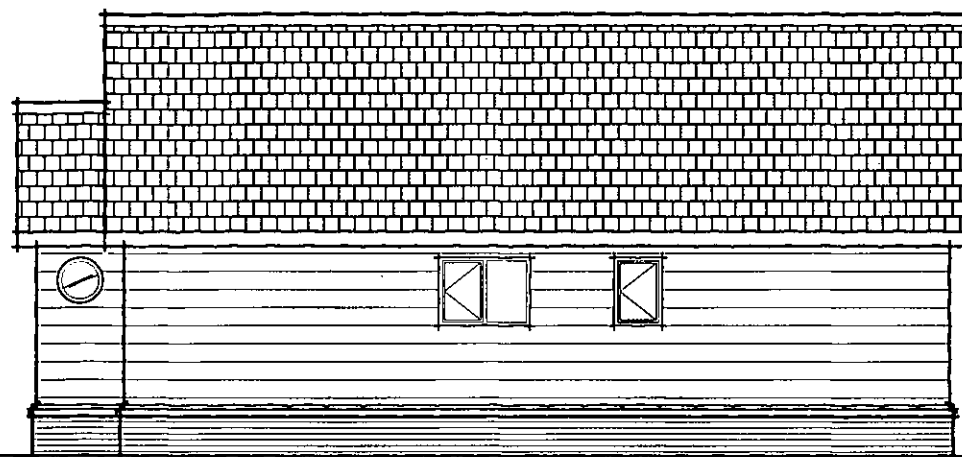


North East Elevation

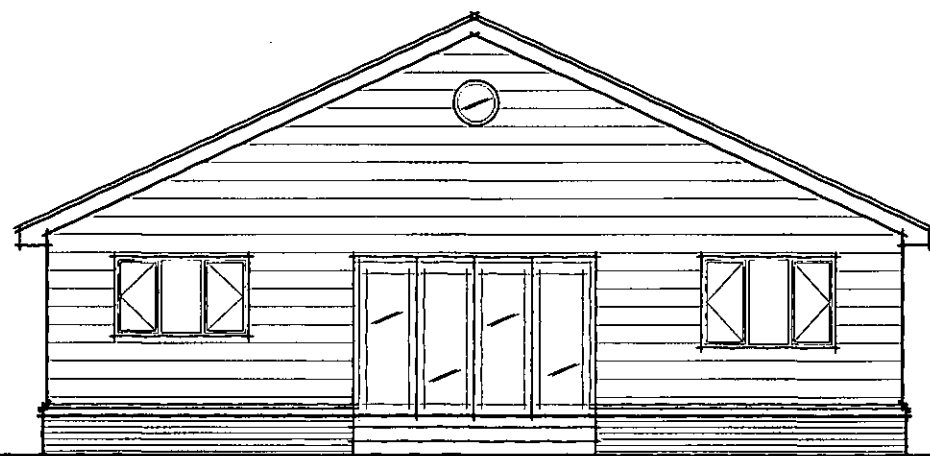

North West Elevation

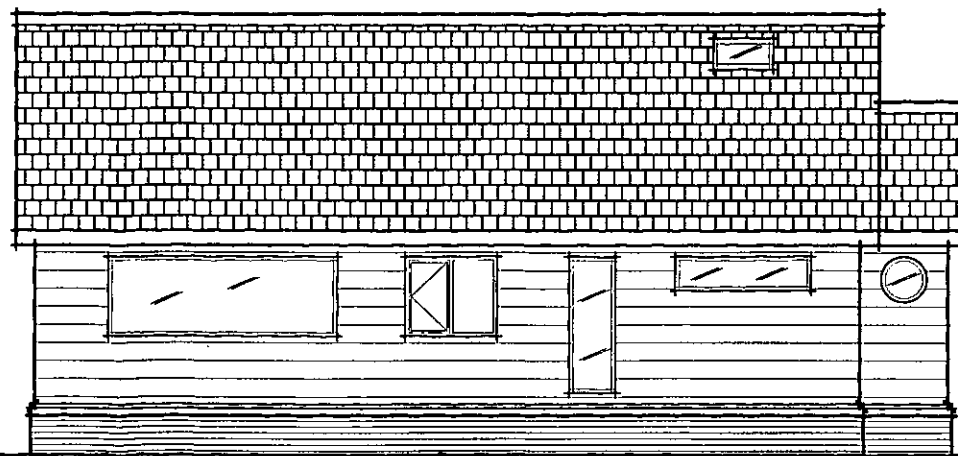

South West Elevation

 

REVISION:
21/08 - A) MINOR ALTS
21/08 - B) MINOR ALTS
22/08 - C) MINOR ALTS
08/11 - D) ENV AGENCY ADVICE ADDED

DRAWING TITLE: PROPOSED ELEVATIONS	DRG NO: P04
DATE: NOV '13	REV: D
SCALE: 1:100	DRAWN BY: PMK

CLIENT:
BENNETT

ADDRESS:
**46 LAGOON ROAD,
PAGHAM
W. SUSSEX
PO21 4TQ**

REFERENCE:
81269



SipsEcoPanels

SIPs Eco Panels
Administration Office
South Suffolk Business Centre,
Alexandra Road, Sudbury, Suffolk, CO10 2ZX.
Tel: U.K (01787) 377388 Fax: (01787) 377940
Email: admin@sipsecopanels.co.uk

Registered Office
P.O Box 267, Horley, Surrey, RH6 9FA, England.

DRAWING STATUS:
☐ FEASIBILITY ☒ PLANNING ☐ BUILDING
REGULATIONS.

All work to be carried out to comply with
1. The latest building regulations approved documents.
2. N.H.B.C. or Custom Build.
3. T.R.A.D.A. for timber frames.
4. SIPs Eco Panels reserves the right to amend any detail or
specifications as required for manufacturing.
5. SIPs Eco Panels Important Information Handbook.
6. SIPs Eco Panels Construction Manual.

Copyright:
This document and the design are the copyright of SIPs Eco
Panels and are made available on the express condition that they
shall not be used in connection with the erection of any building
(or production of any components for such a building) unless the
building is to be erected or the timber frame components supplied
by SIPs Eco Panels. This drawing is not to be used or copied
without written authorised consent from SIPs Eco Panels.
©SIPs Eco Panels.