


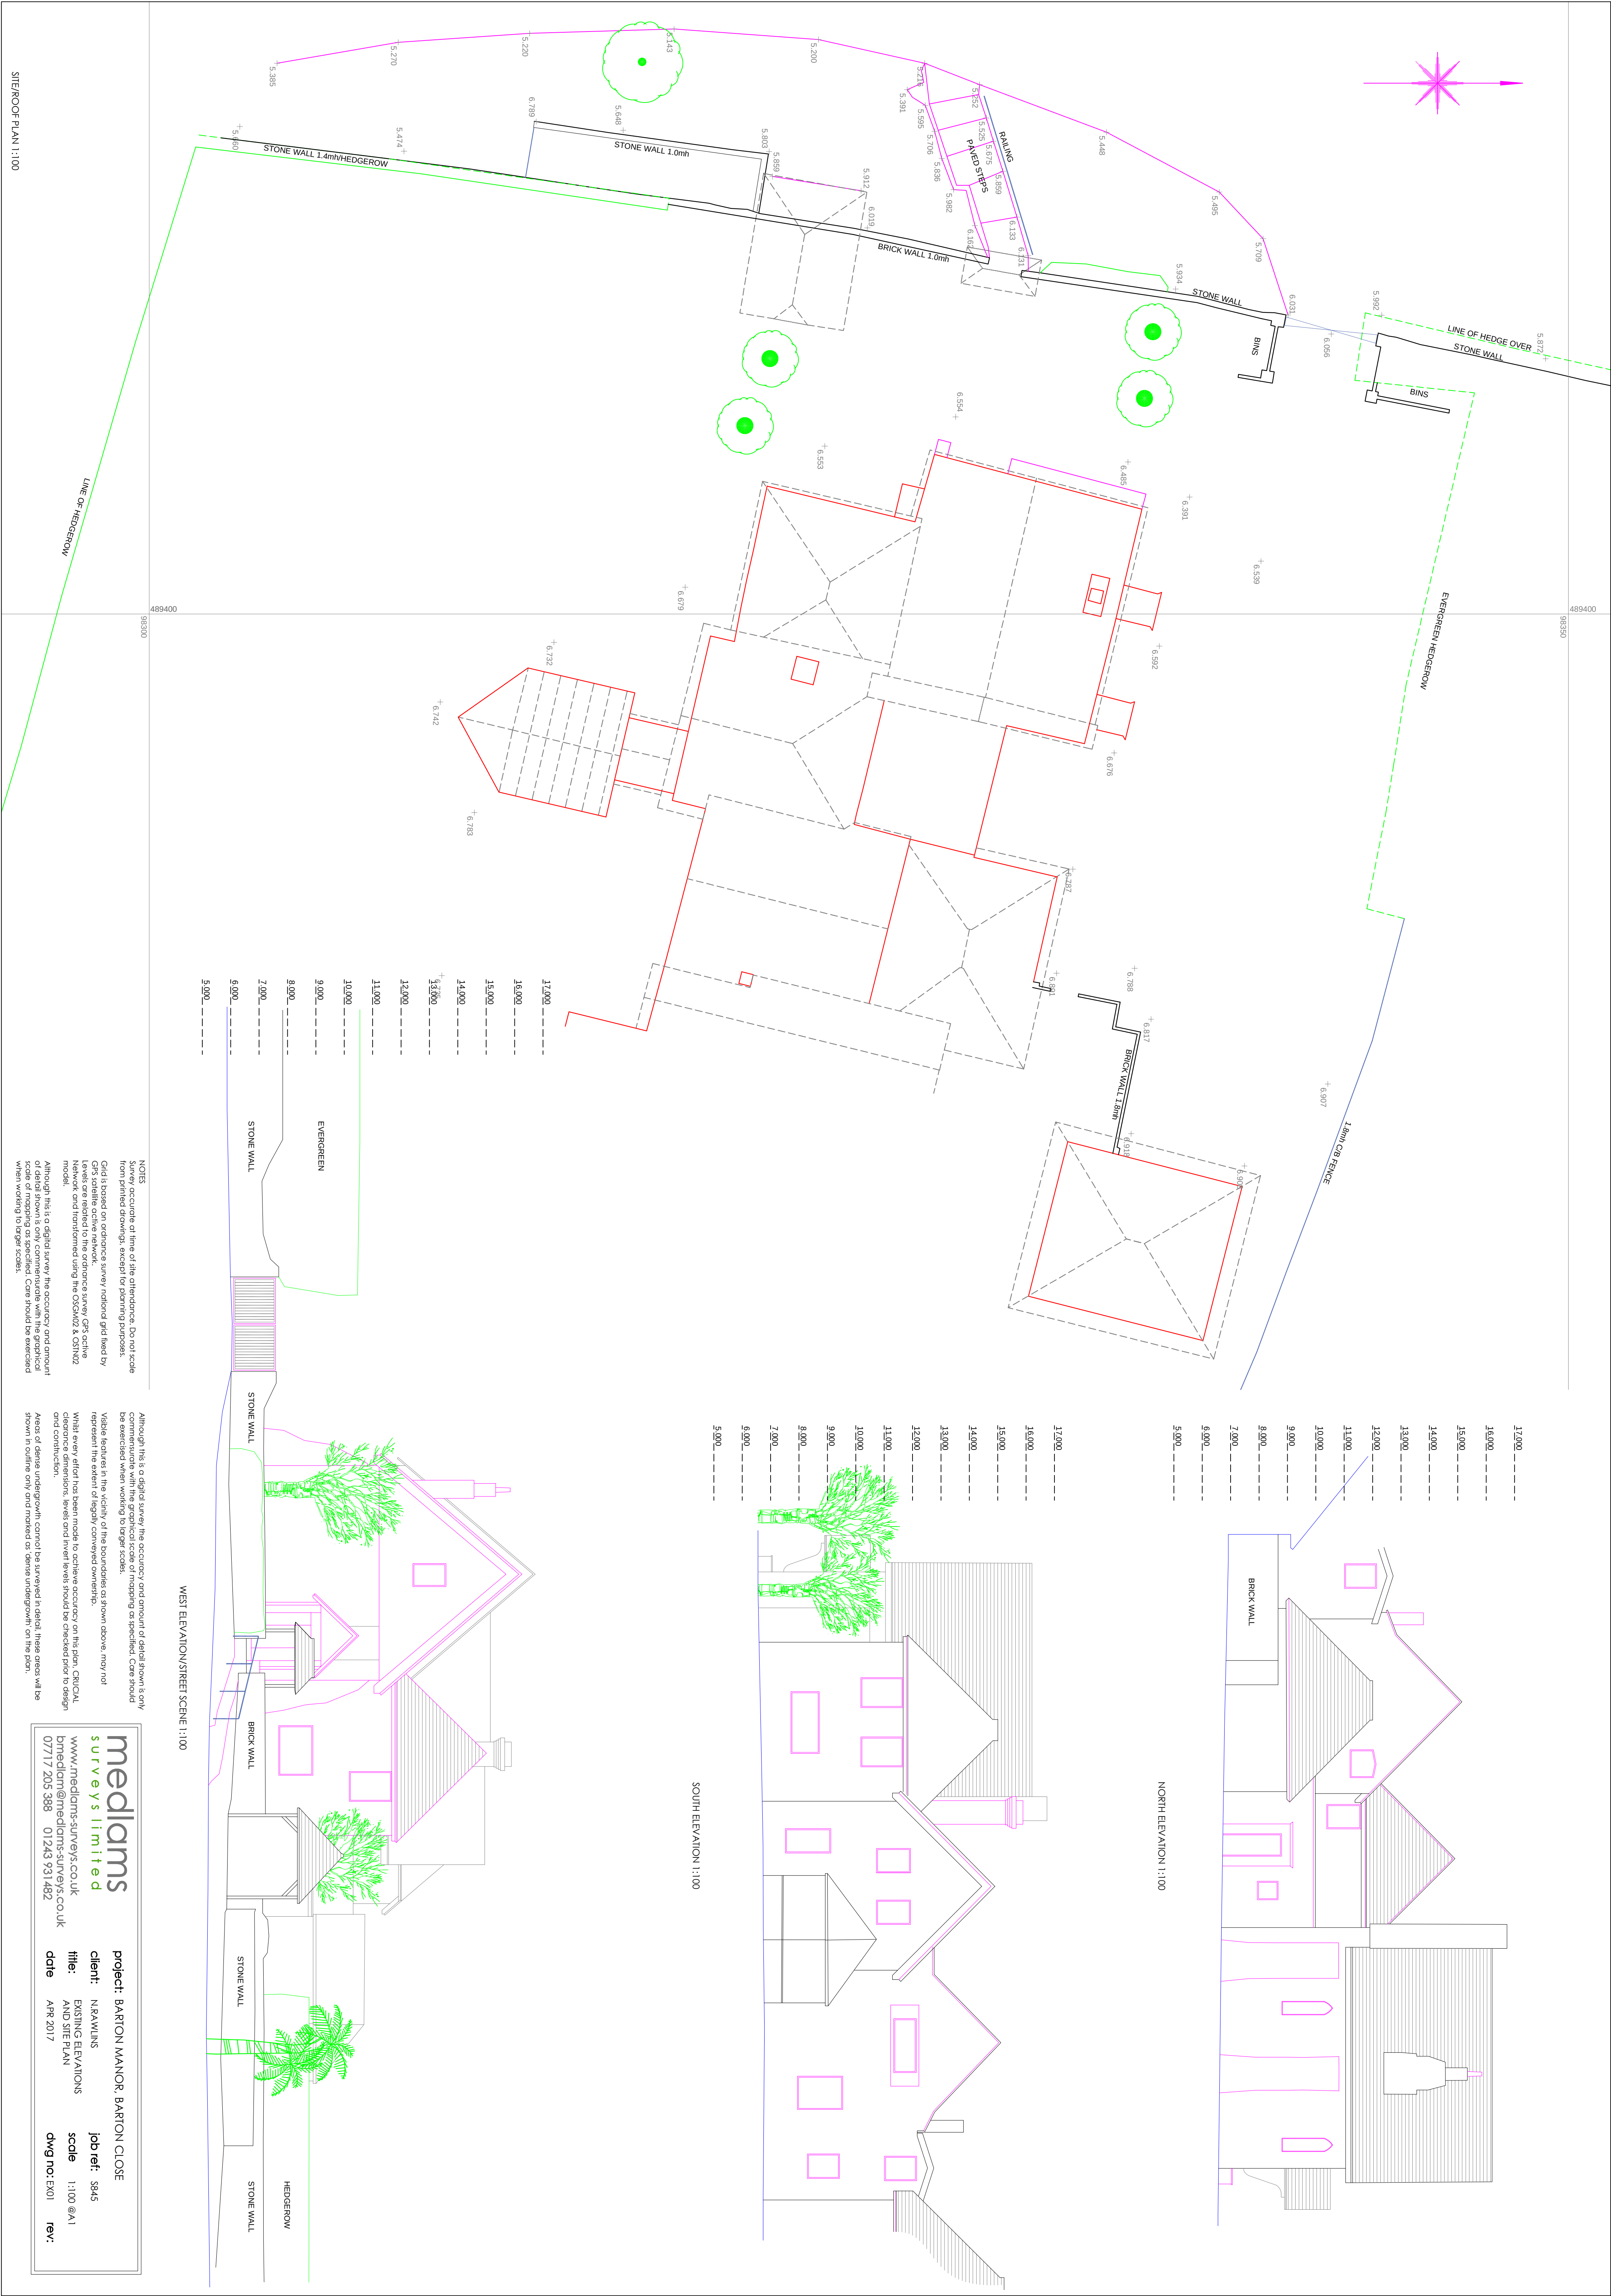

SITE/ROOF PLAN 1:100

NORTH ELEVATION 1:100

SOUTH ELEVATION 1:100

WEST ELEVATION/STREET SCENE 1:100

mediams
surveys limited

www.mediams-surveys.co.uk
bmediam@mediams-surveys.co.uk
07717 205 388 01243 931 482

project: BARTON MANOR, BARTON CLOSE

client: NRAWINS

title: EXISTING ELEVATIONS AND SITE PLAN

date: APR 2017

job ref: 3845

scale: 1:100 @ A1

dwg no: EX01

rev:

NOTES

Survey accurate at time of site attendance. Do not scale from printed drawings, except for planning purposes.

Grid is based on Ordnance Survey national grid fixed by GPS satellite active network.

Levels are related to the Ordnance Survey GPS active network and transformed using the OSGM02 & OSNZ02 model.

Although this is a digital survey the accuracy and amount of detail shown is only commensurate with the graphical scale when working to larger scales. Care should be exercised when working to larger scales.

What is shown in the vicinity of the boundaries or shown above may not represent the extent of legally conveyed ownership.

What every effort has been made to achieve accuracy on this plan, CRUCIAL that all levels and elevations should be checked prior to design and construction.

Areas of dense undergrowth cannot be surveyed in detail. These areas will be shown in outline only and marked as dense undergrowth on this plan.