


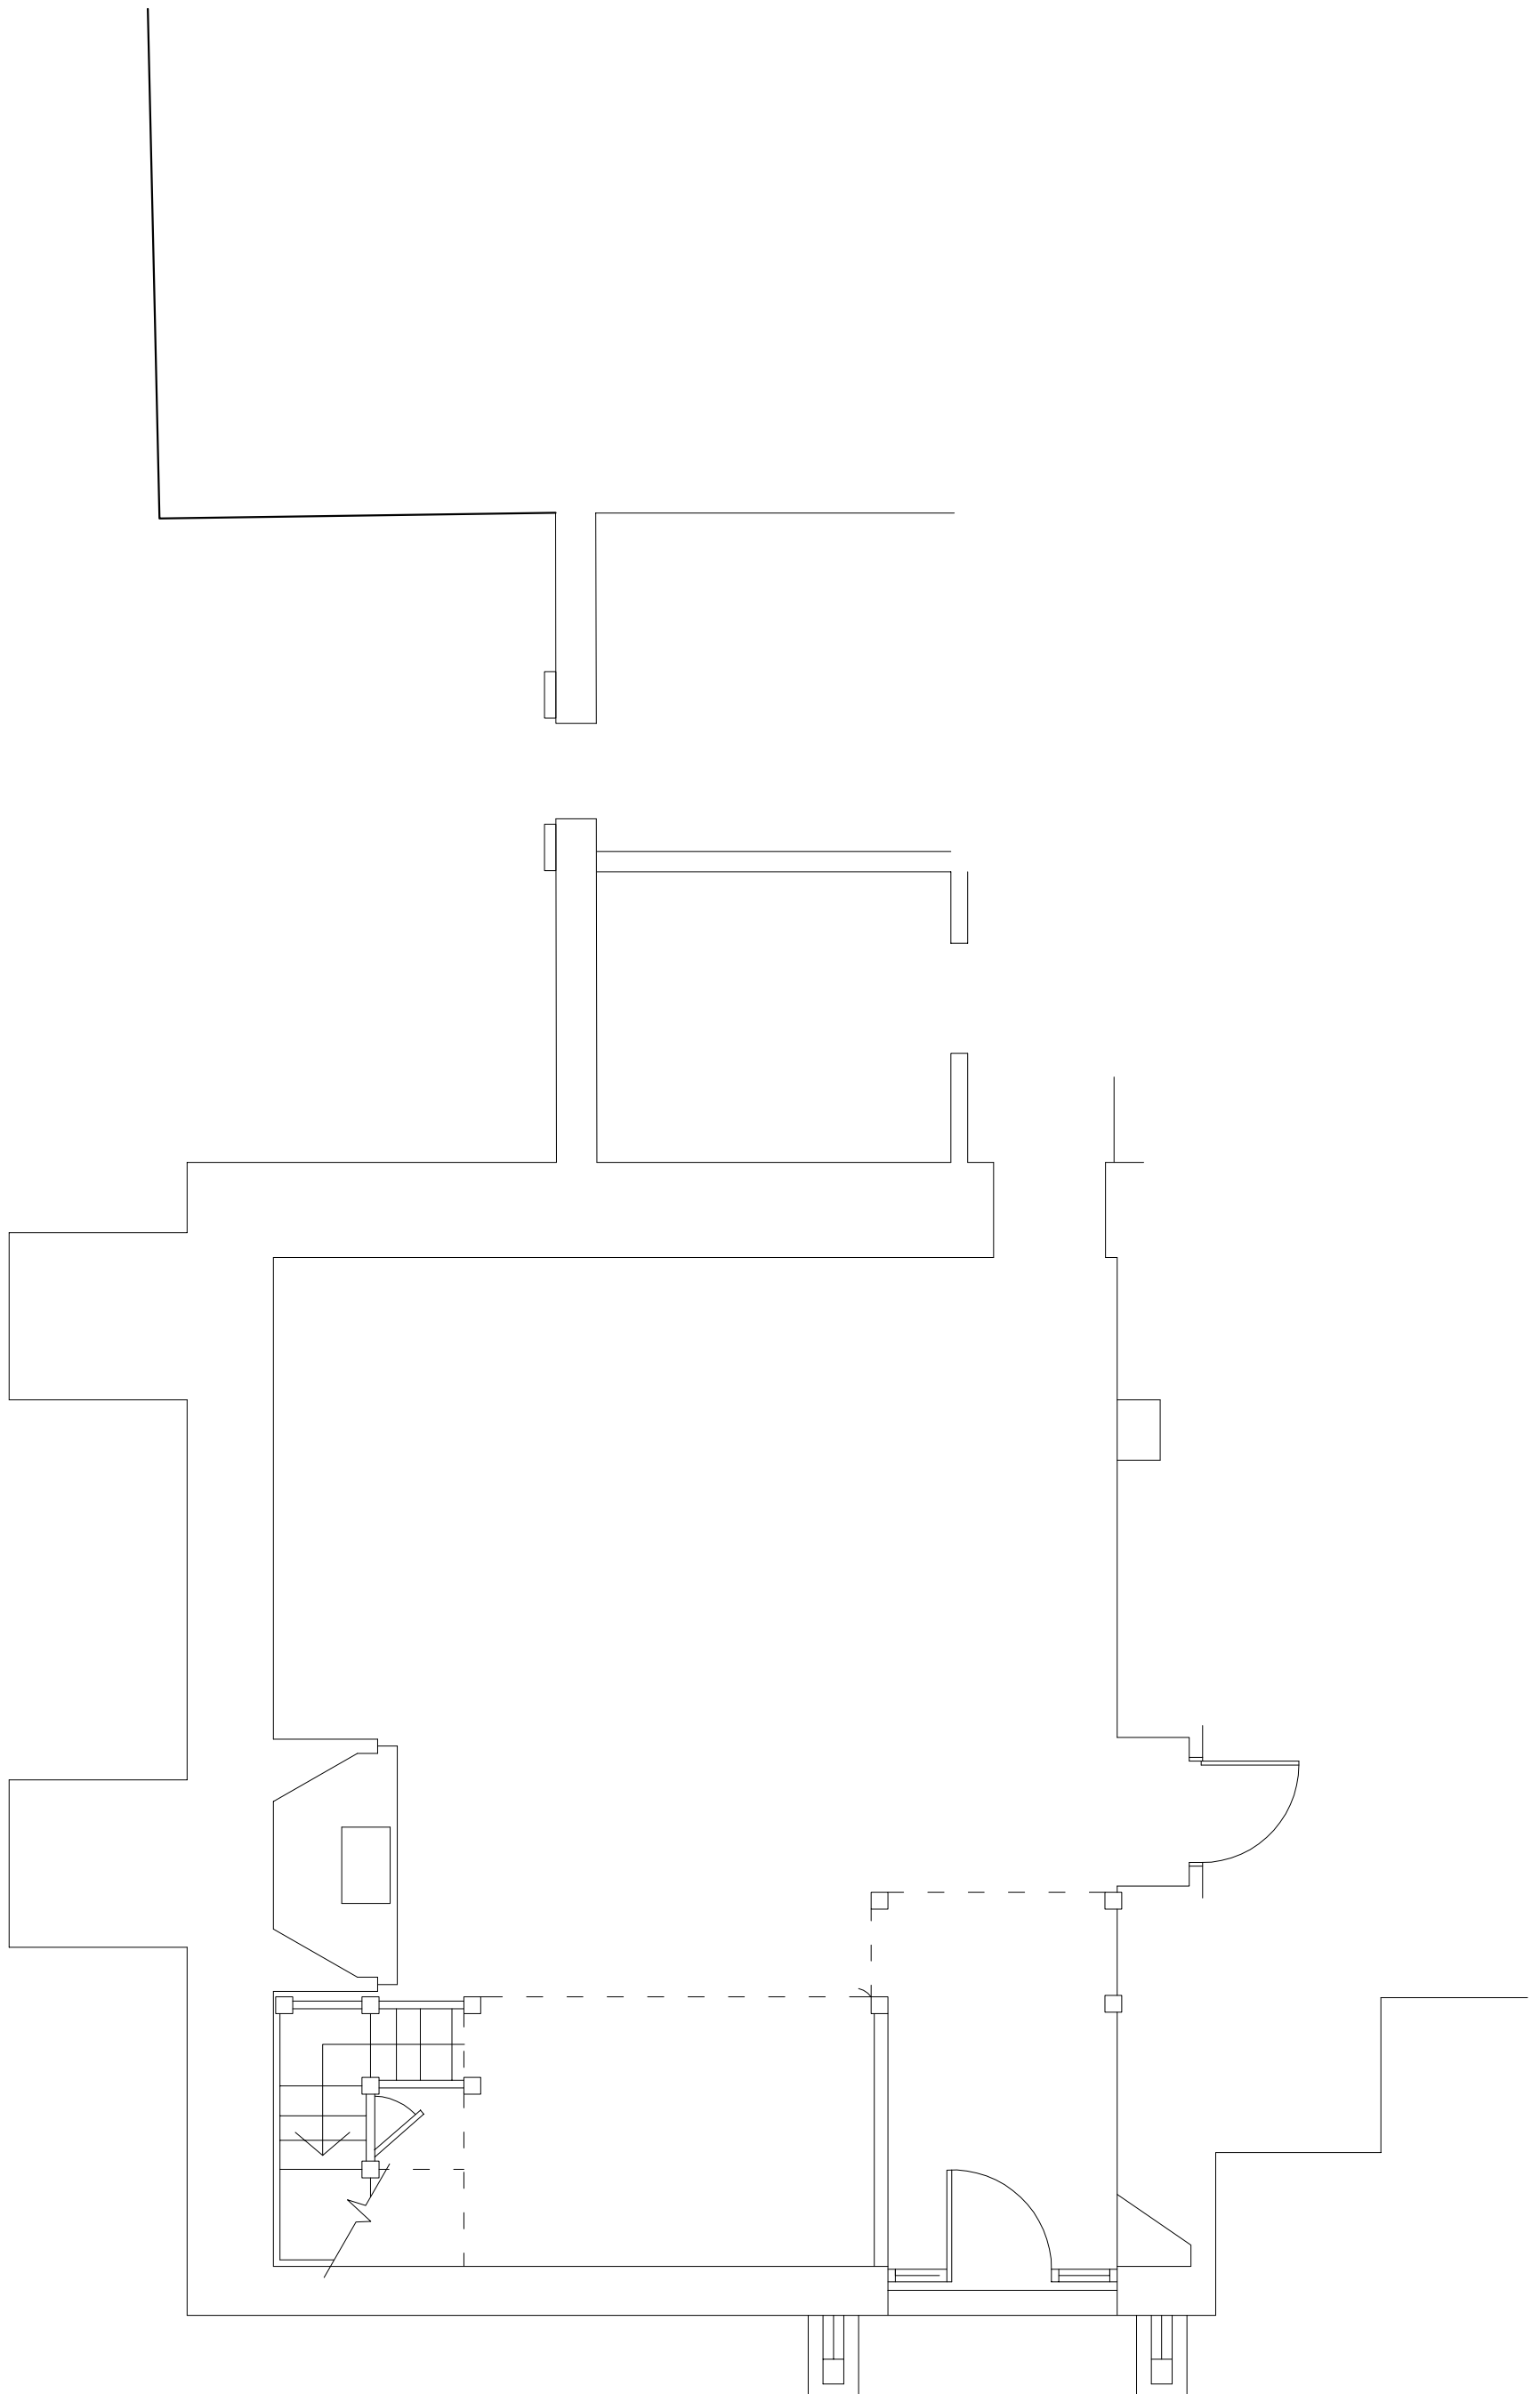

Existing Ground Floor Plan

Drawing 11 - Scale 1:50 @ A3