


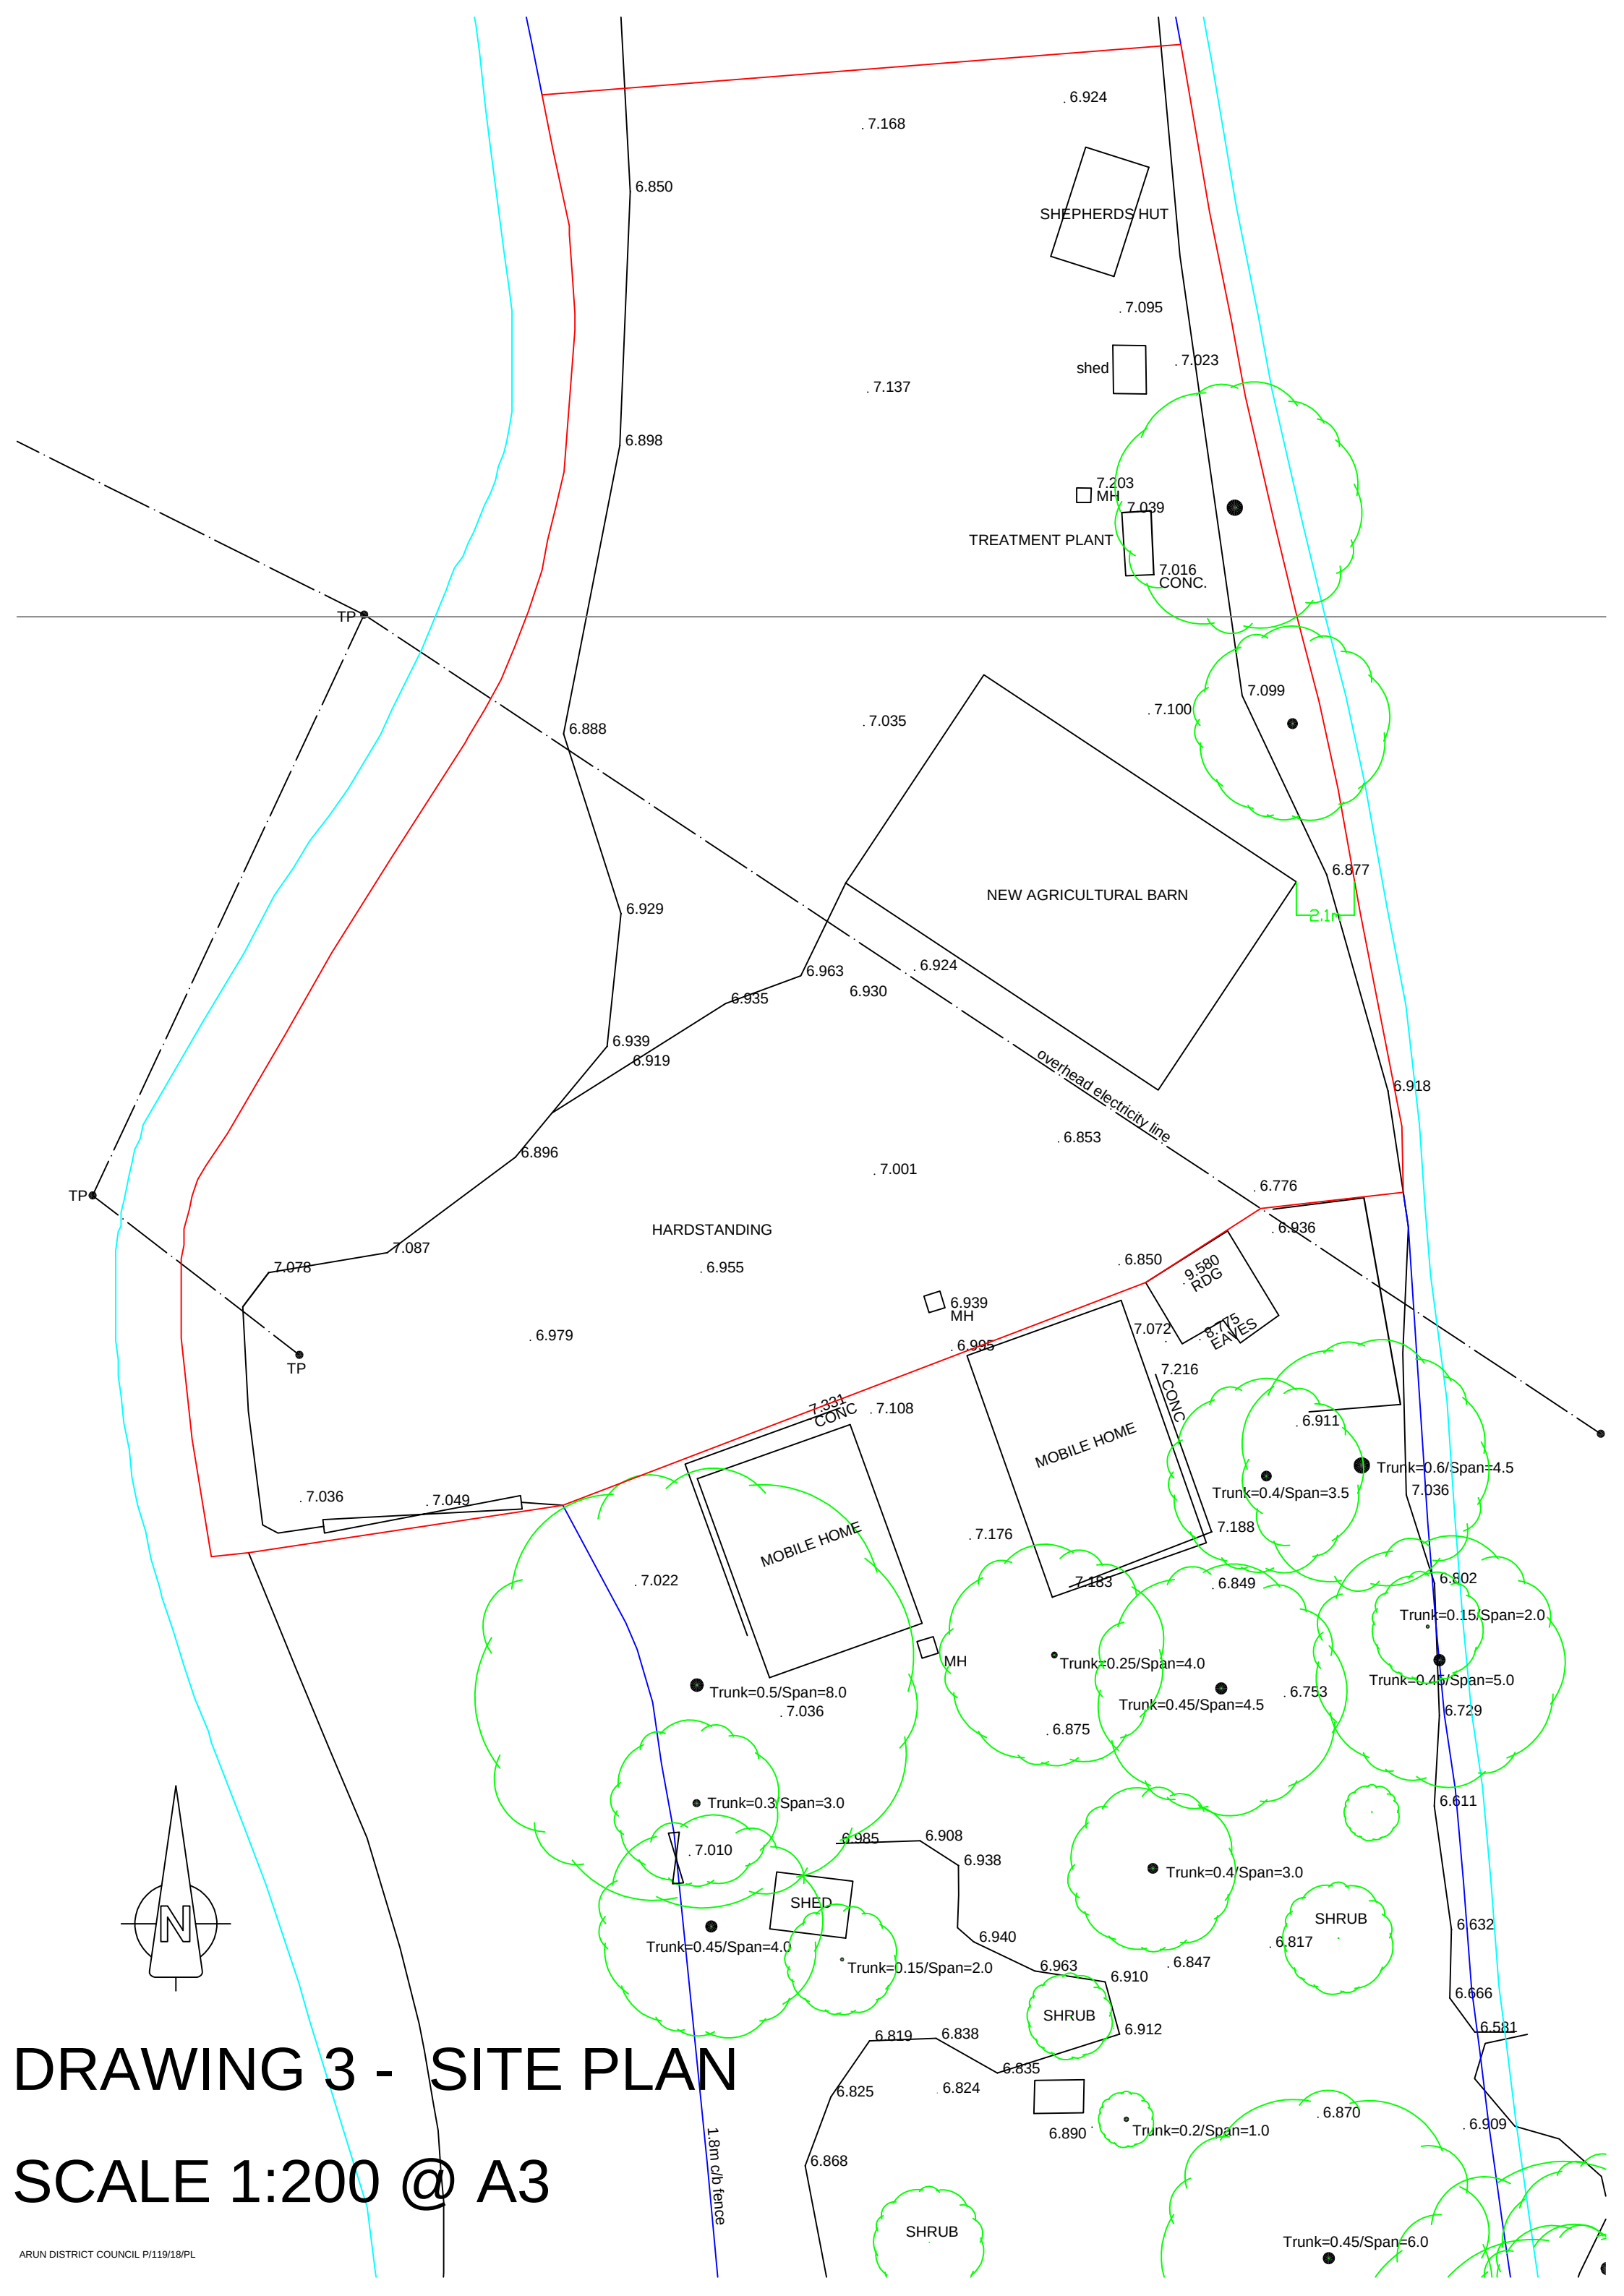

DRAWING 3 - SITE PLAN

SCALE 1:200 @ A3