
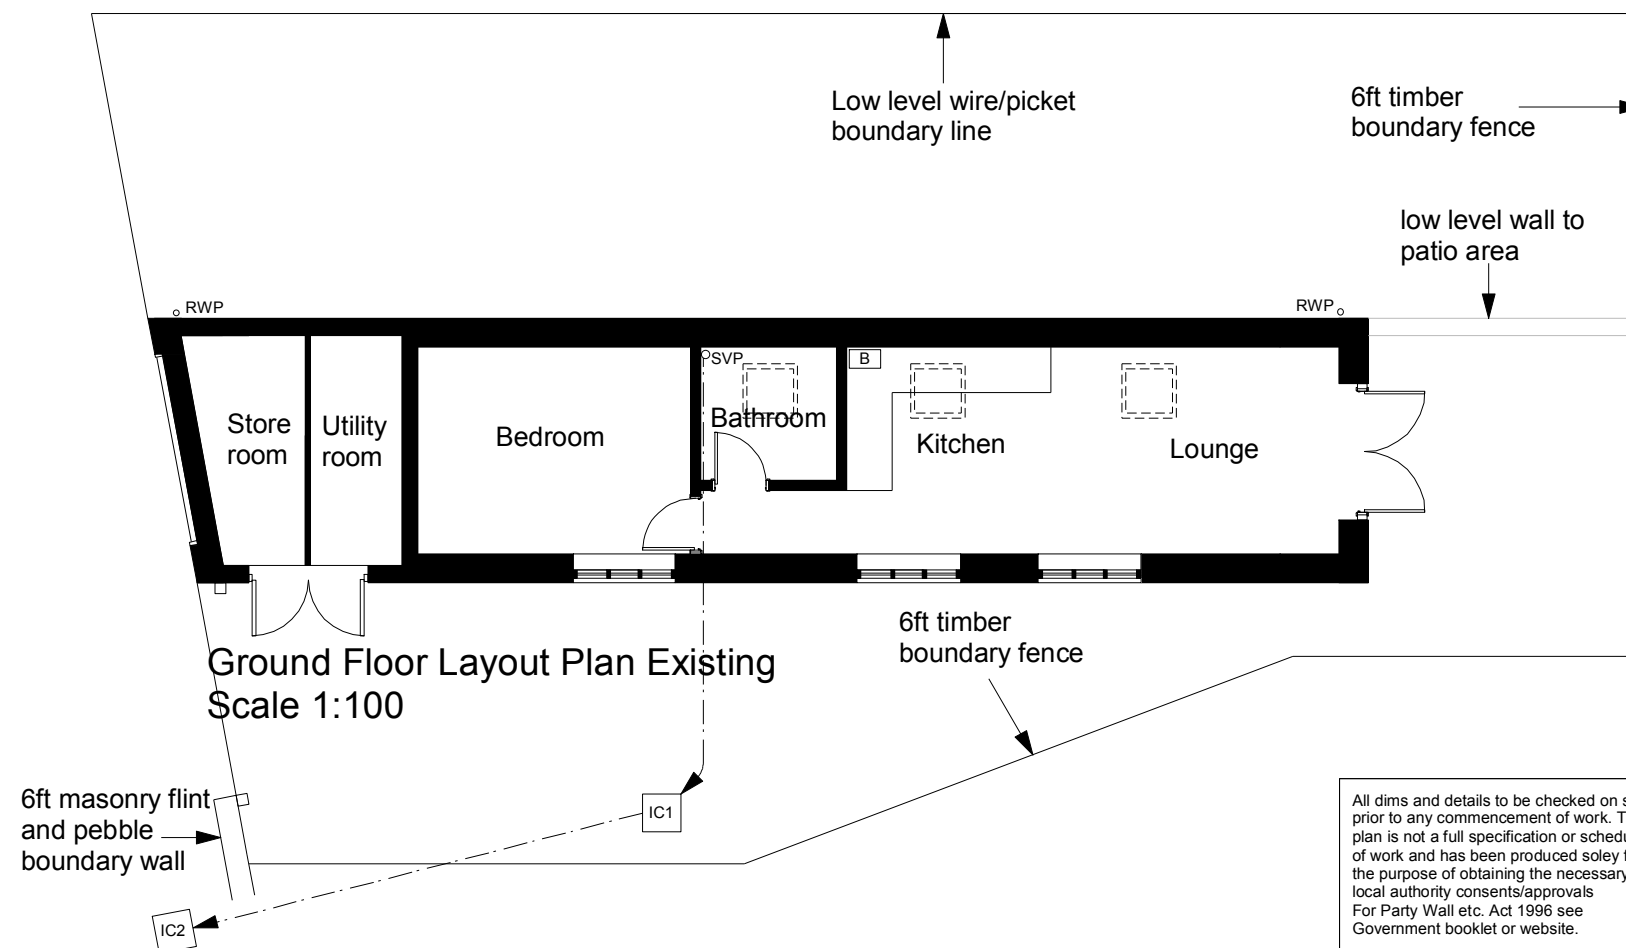
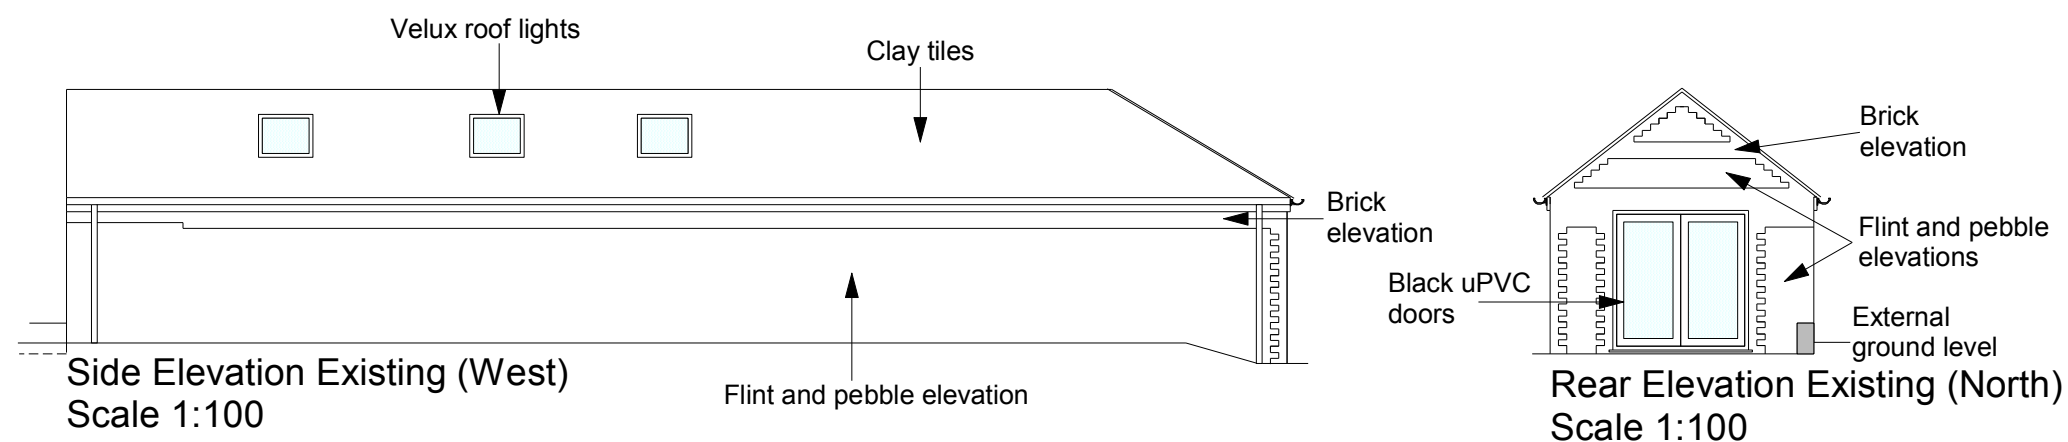


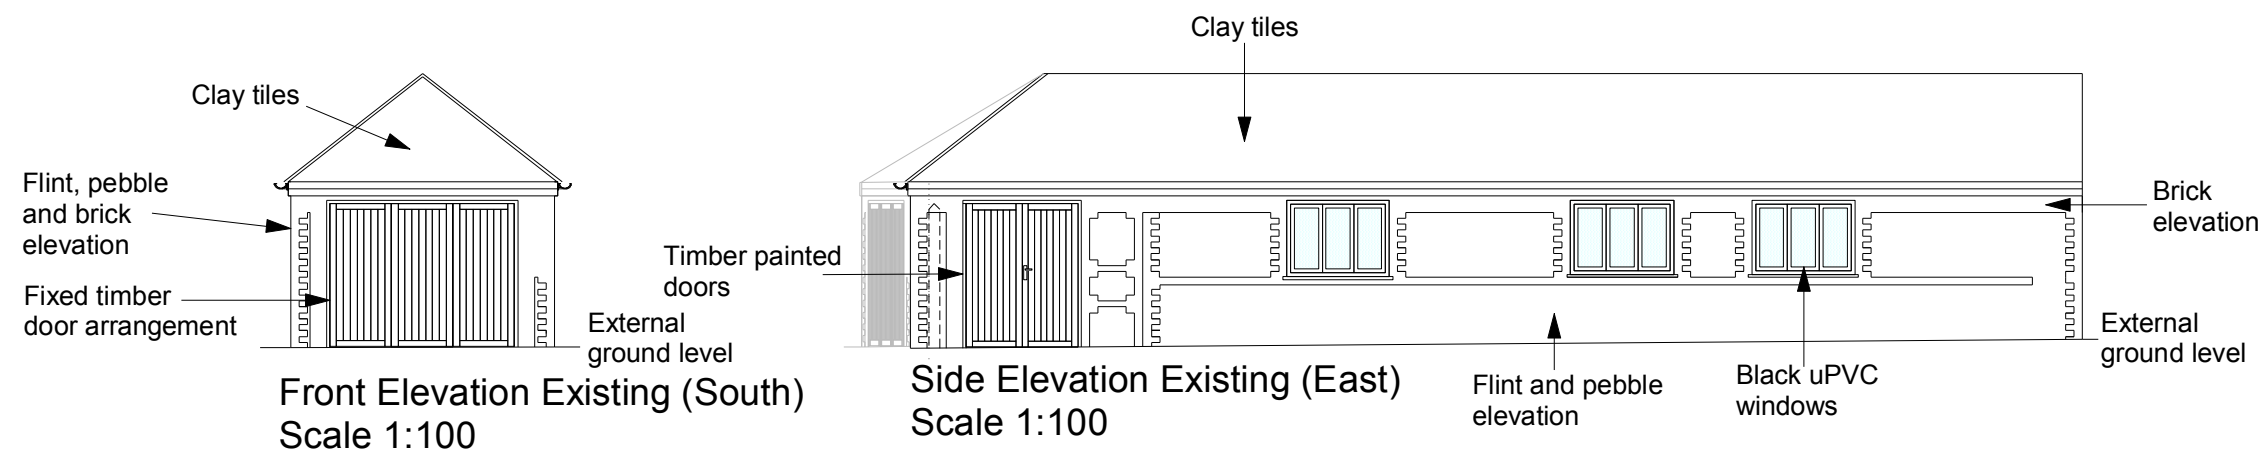

All dims and details to be checked on site prior to any commencement of work. This plan is not a full specification or schedule of work and has been produced solely for the purpose of obtaining the necessary local authority consents/approvals For Party Wall etc. Act 1996 see Government booklet or website.

Status:		Client:	Revision: A	Project: Extensions
Preliminary	☐ Tender	Zoe Ireland	Scale: 1:50 & 100 @A3	Content:
Planning	☒ Construction	8 Church Lane	Date: Oct 20	Existing elevations and floor plan layout
Building Regulations	☐ As Built	Pagham	Dwg No: ZI001	
		Bognor Regis		
		West Sussex		
		PO21 4NS		