


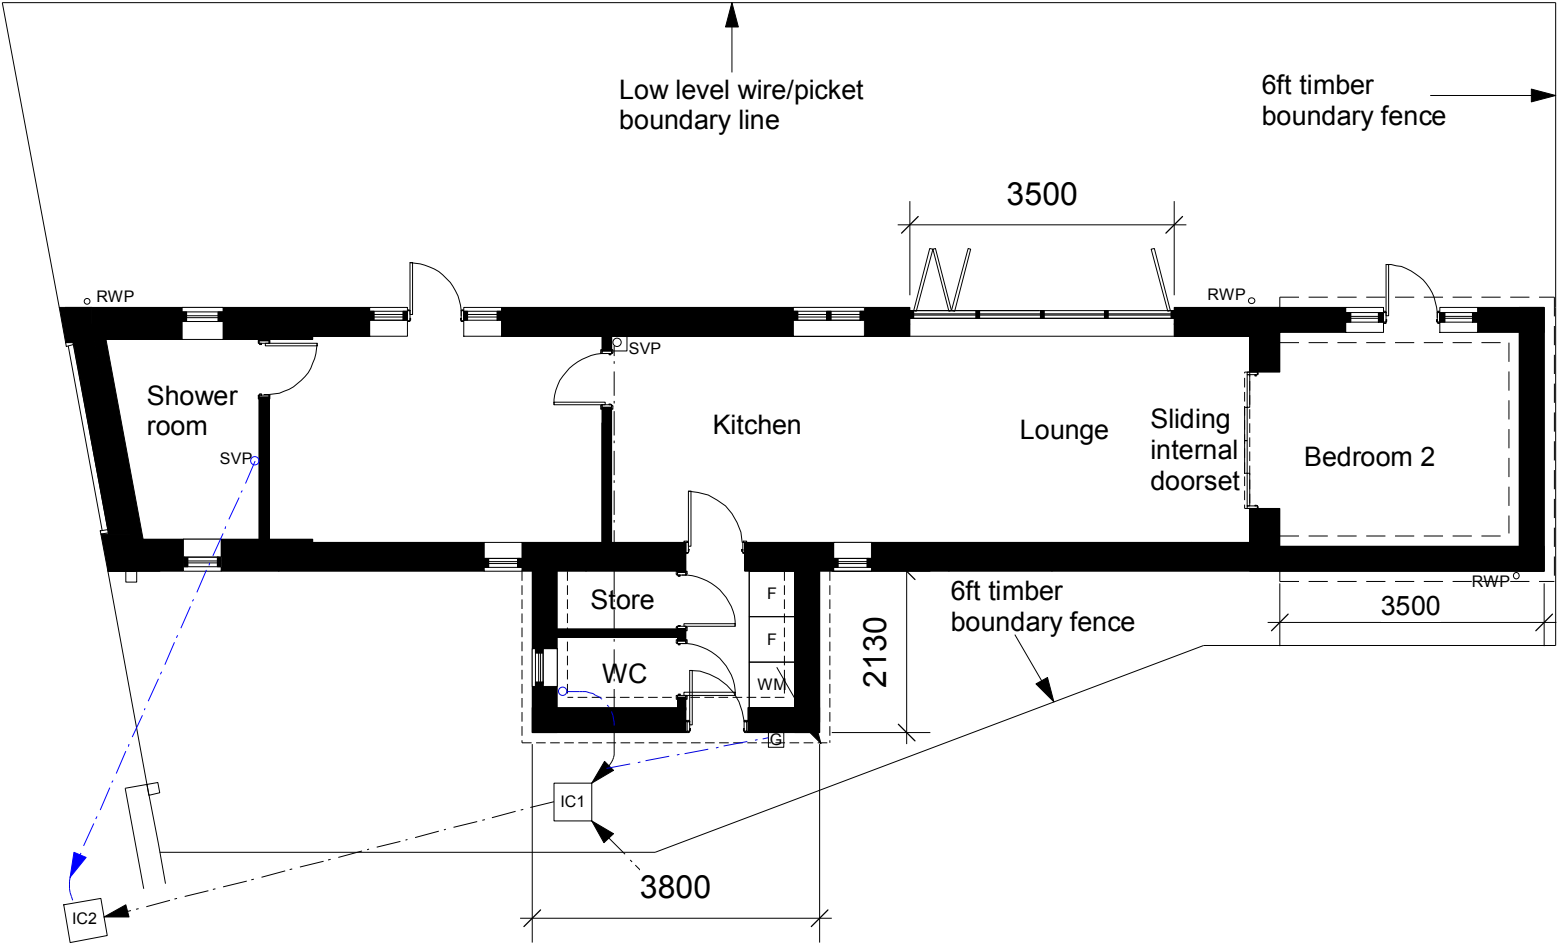

All dims and details to be checked on site prior to any commencement of work. This plan is not a full specification or schedule of work and has been produced solely for the purpose of obtaining the necessary local authority consents/approvals For Party Wall etc. Act 1996 see Government booklet or website.	Status:		Client: Zoe Ireland 8 Church Lane Pagham Bognor Regis West Sussex PO21 4NS	Revision: A	Project: Extensions
	Preliminary	☐ Tender		Scale: 1:50 & 100 @A3	Content: Proposed floor plan layout
	Planning	☒ Construction		Date: Oct 20	
	Building Regulations	☐ As Built		Dwg No: ZI002	