



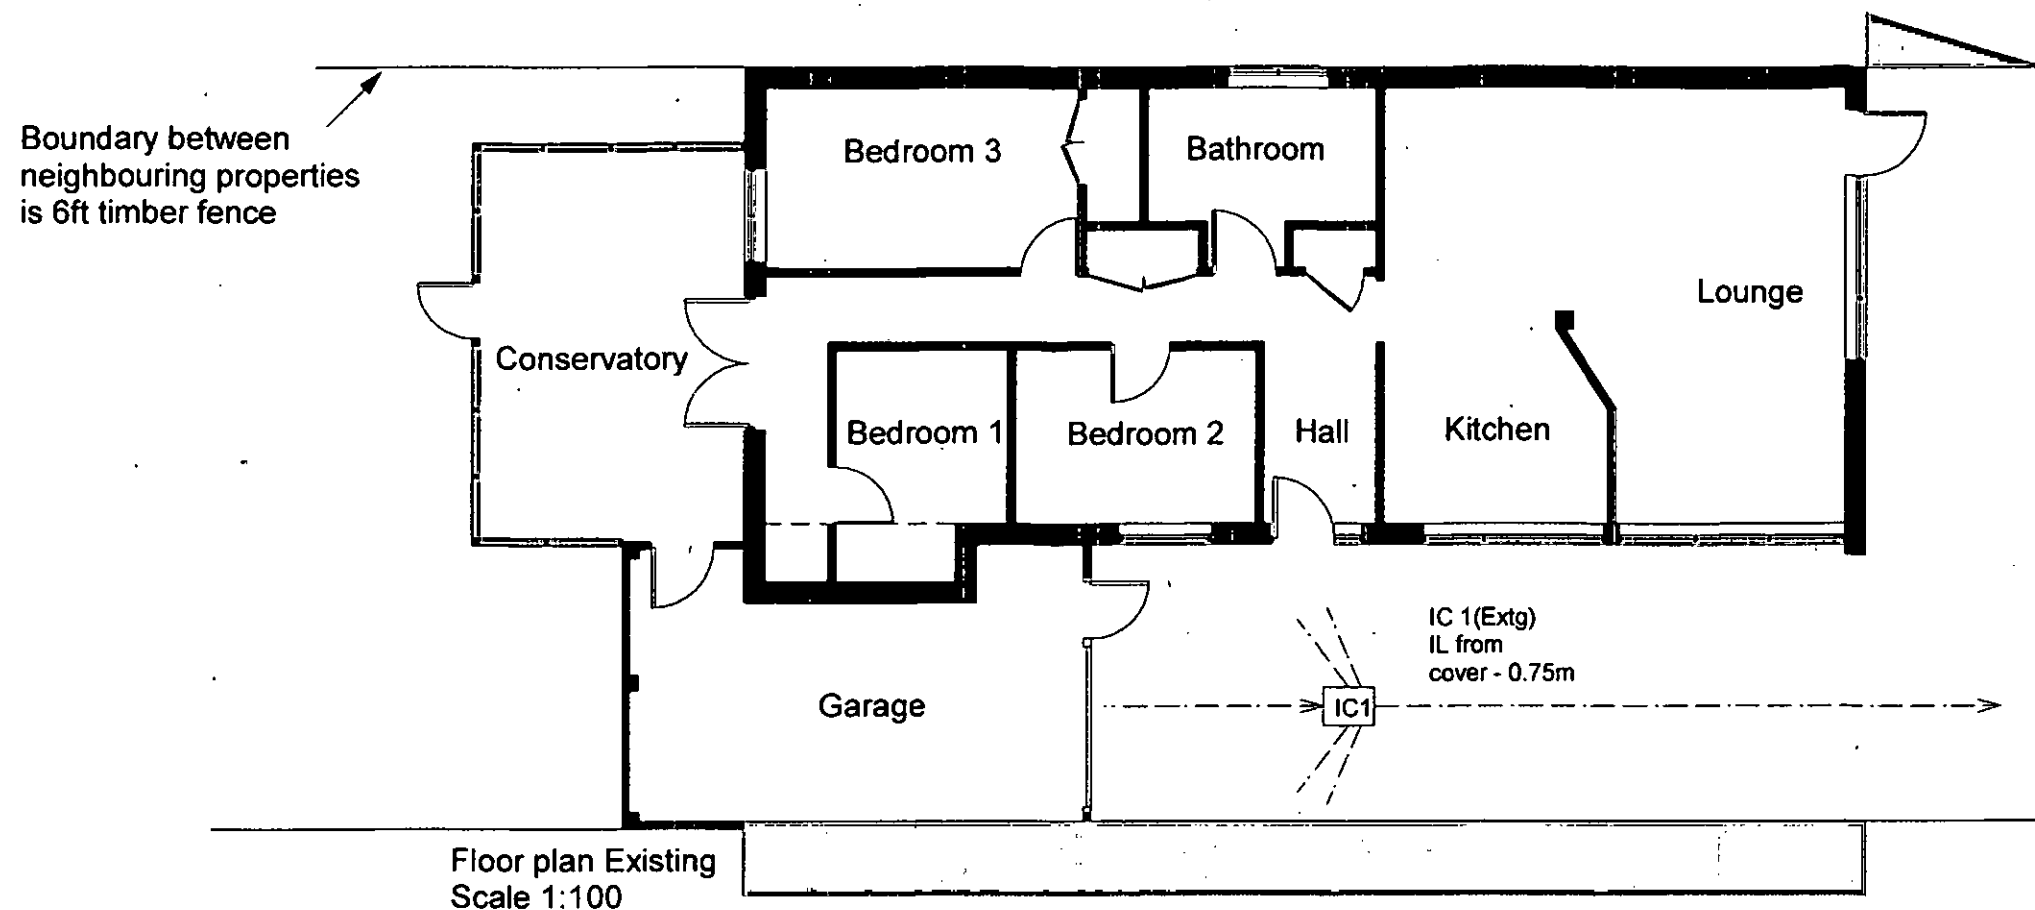

Grey area is attached section to
neighbouring property at garage
location only

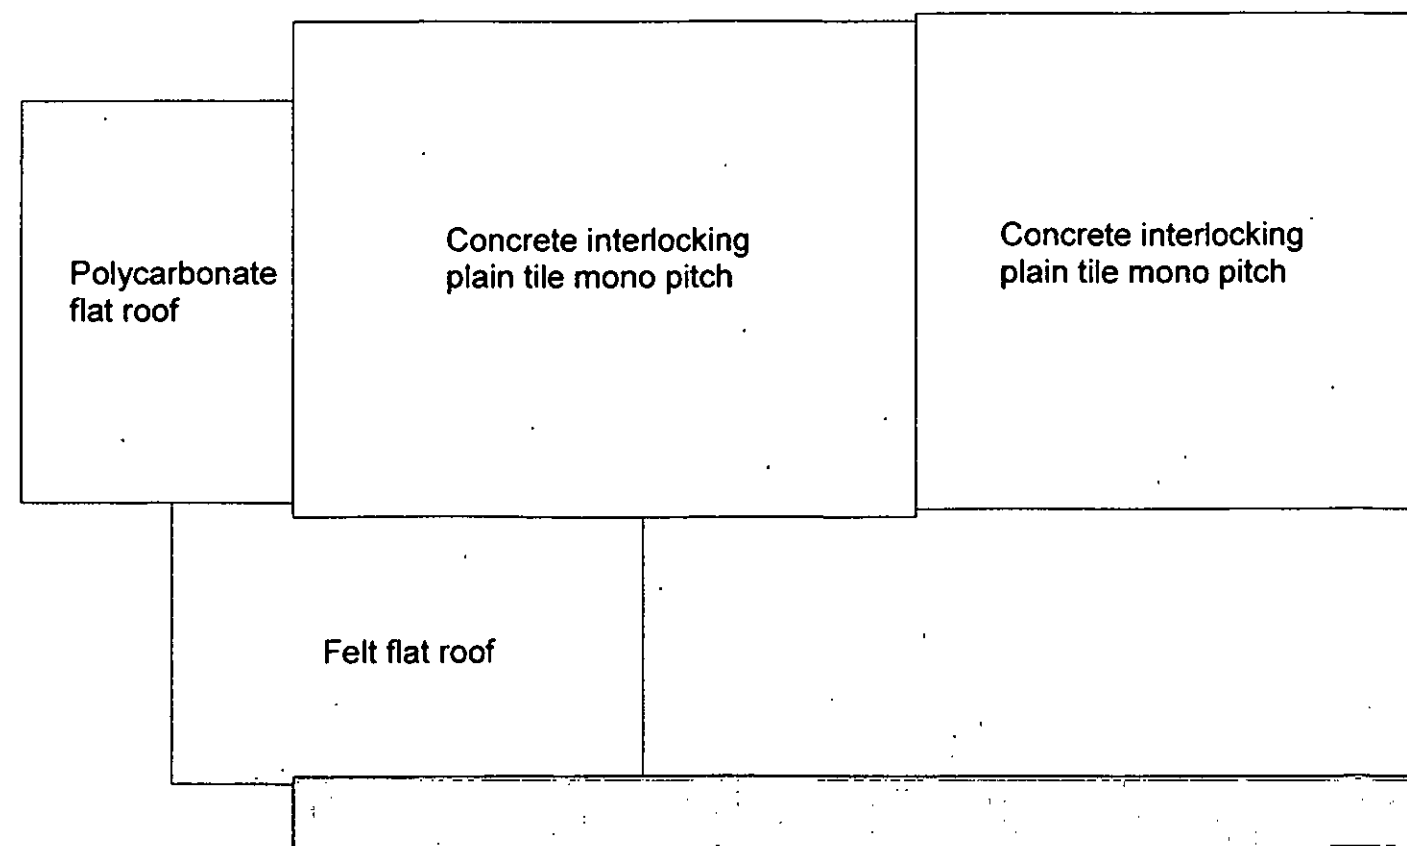

All dims and details to be checked on site prior to any commencement of work. This plan is not a full specification or schedule of work and has been produced solely for the purpose of obtaining the necessary local authority consents/approvals. For Party Wall etc. Act 1996 see ODPM booklet or website.	Status:		Client: Mr A. Bateman 31 Swan Dene Pagham Bognor Regis West Sussex PO21 4UR	Revision: 8	Project: Extension
	Preliminary	☐ Tender ☐		Scale: 1:100 @A3	Content: Existing floor and roof plan
	Planning	☒ Construction ☐		Date: Feb 15	
	Building Regulations	☐ As Built ☐		Dwg No: AB002	