


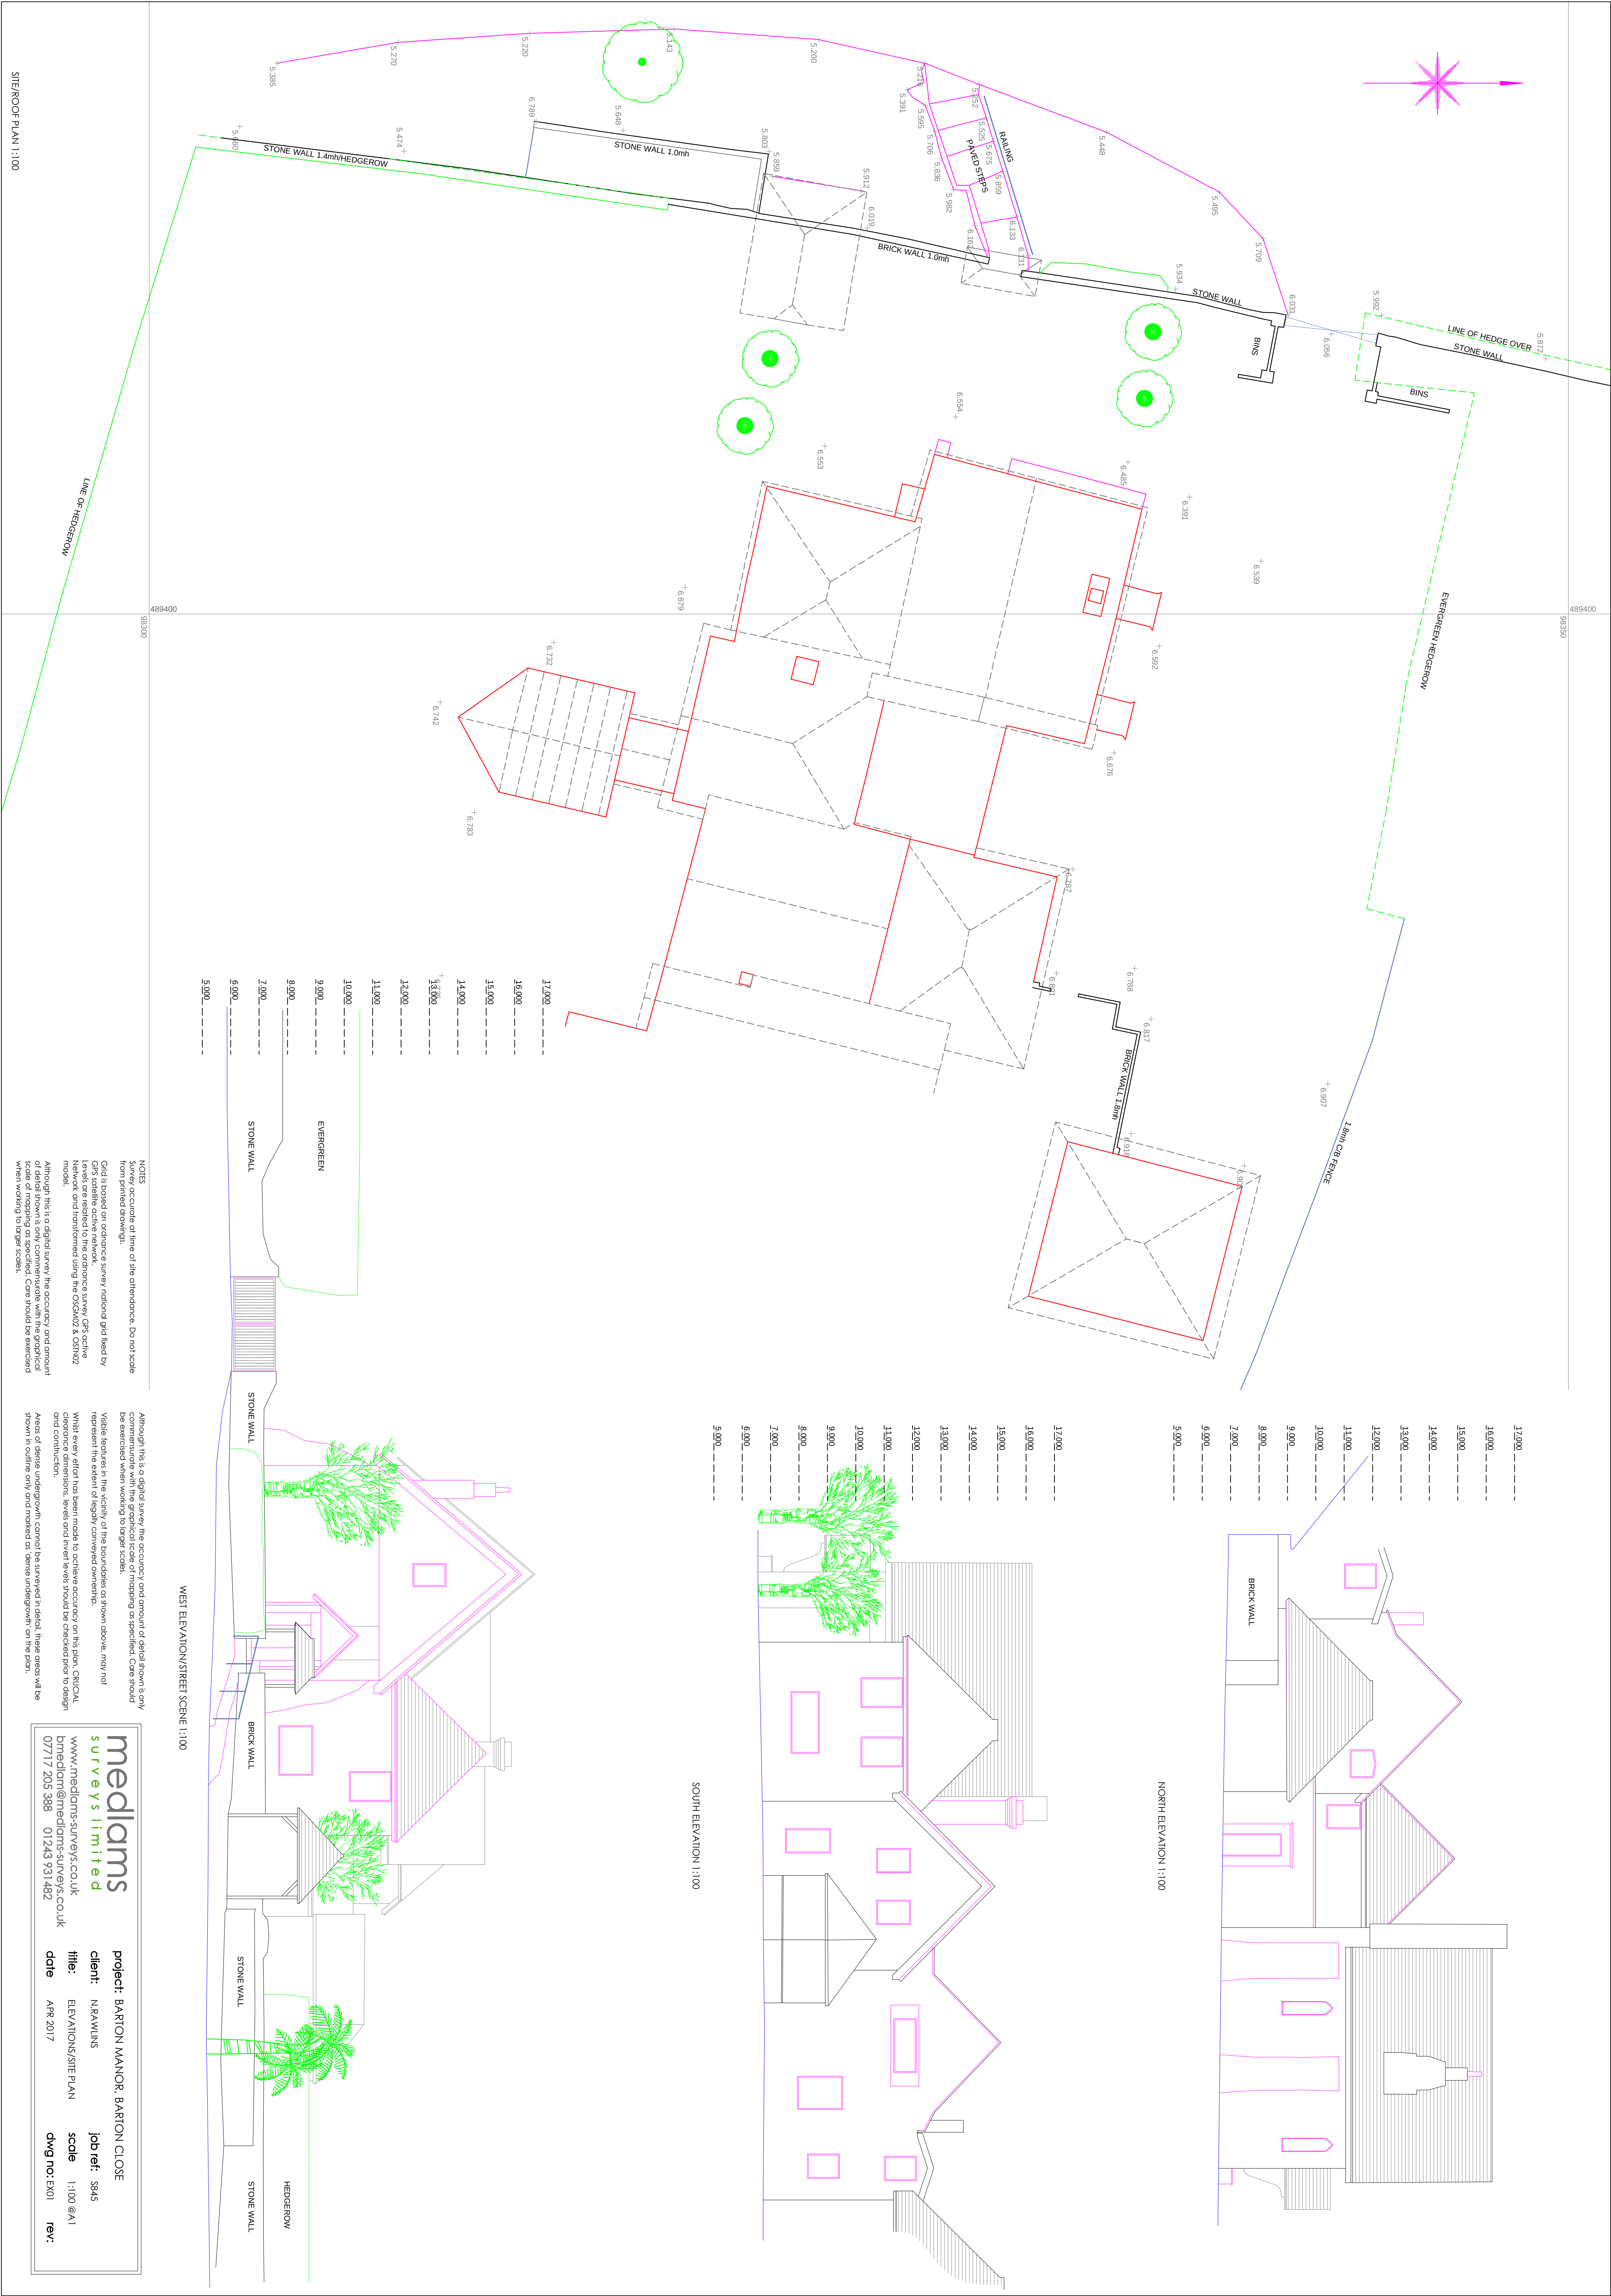

NOTES

Survey accurate at time of site attendance. Do not scale from printed drawings.
Grid is based on Ordnance Survey national grid fixed by GPS satellite active network.
Levels are related to the Ordnance Survey GPS active network and transformed using the OSGM02 & OSNM02 model.
Although this is a digital survey the accuracy and amount of detail shown is only commensurate with the graphical when working to larger scales. Care should be exercised when working to larger scales.

WEST ELEVATION/STREET SCENE 1:100

SOUTH ELEVATION 1:100

NORTH ELEVATION 1:100

mediams
surveys limited

www.mediams-surveys.co.uk
bmediam@mediams-surveys.co.uk
07717 205 388 01243 931 482

project: BARTON MANOR, BARTON CLOSE

client: NRAWINS

title: ELEVATIONS/SITE PLAN

date: APR 2017

job ref: 3845

scale: 1:100 @ A1

dwg no: EX01

rev: