


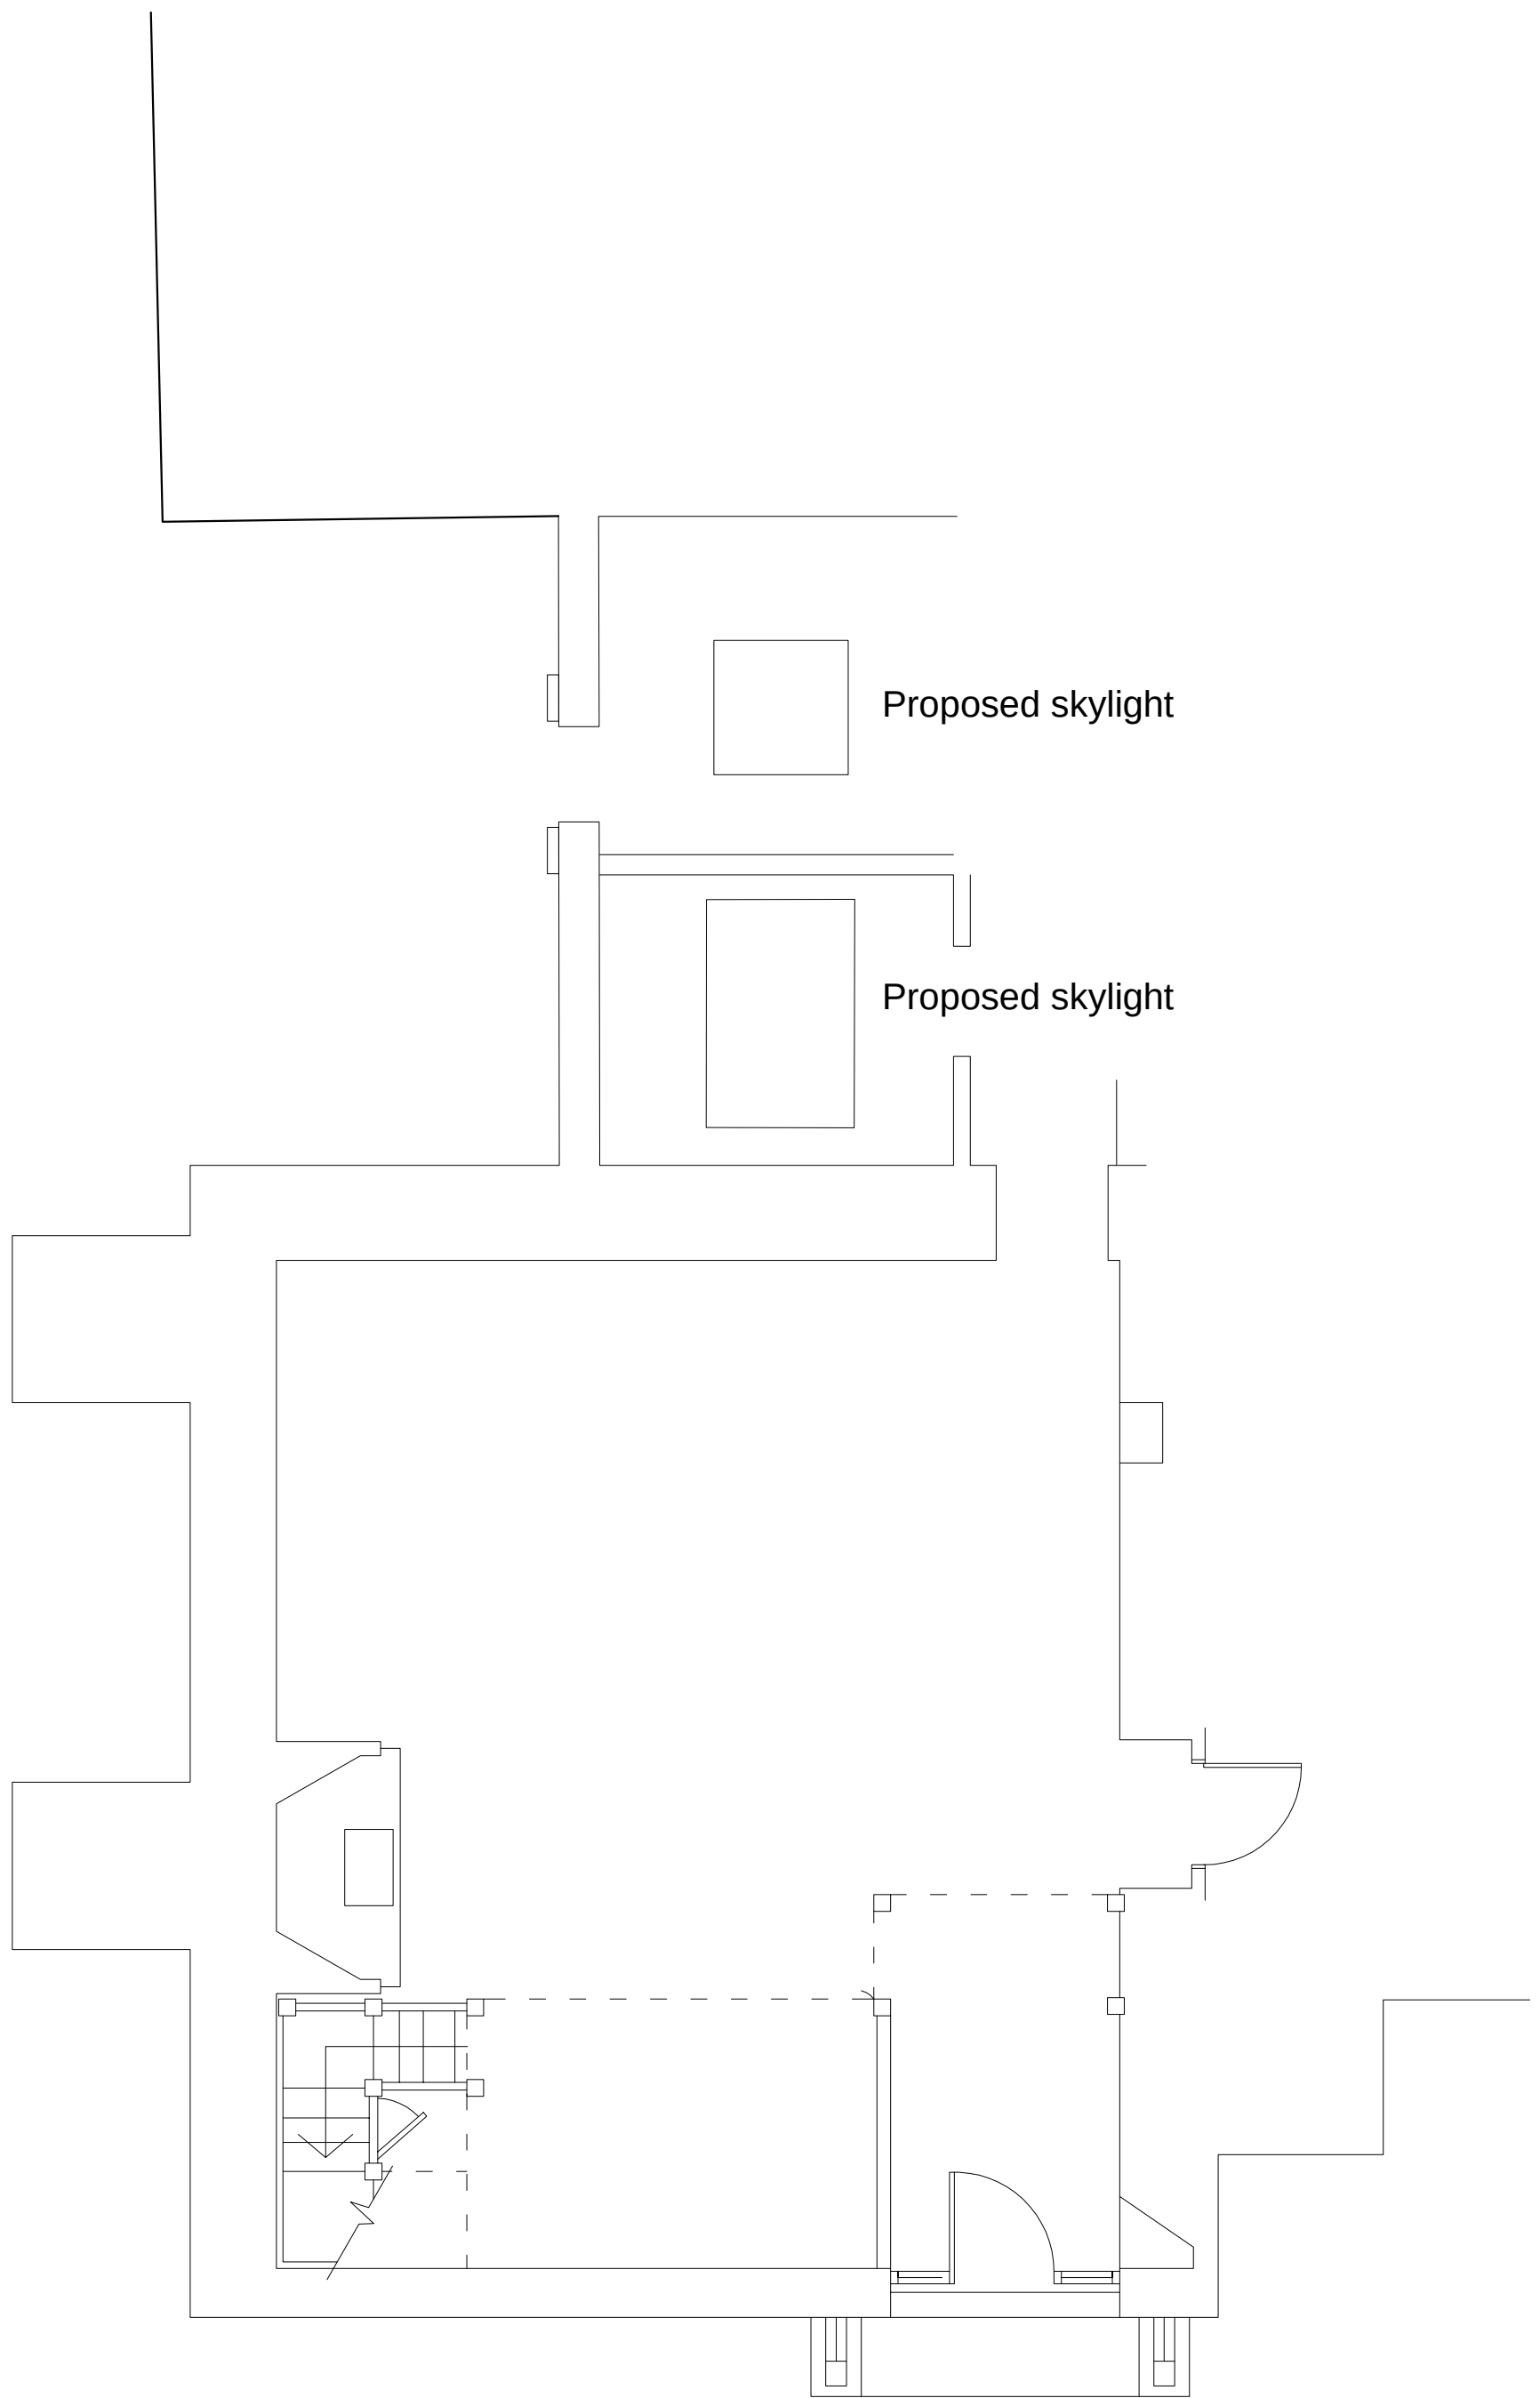

Proposed Ground Floor Plan

Drawing 12A - Scale 1:50 @ A3