



NEW
BOUNDARY
WALL
& FENCE.

NEW BOUNDARY
WALL & FENCE

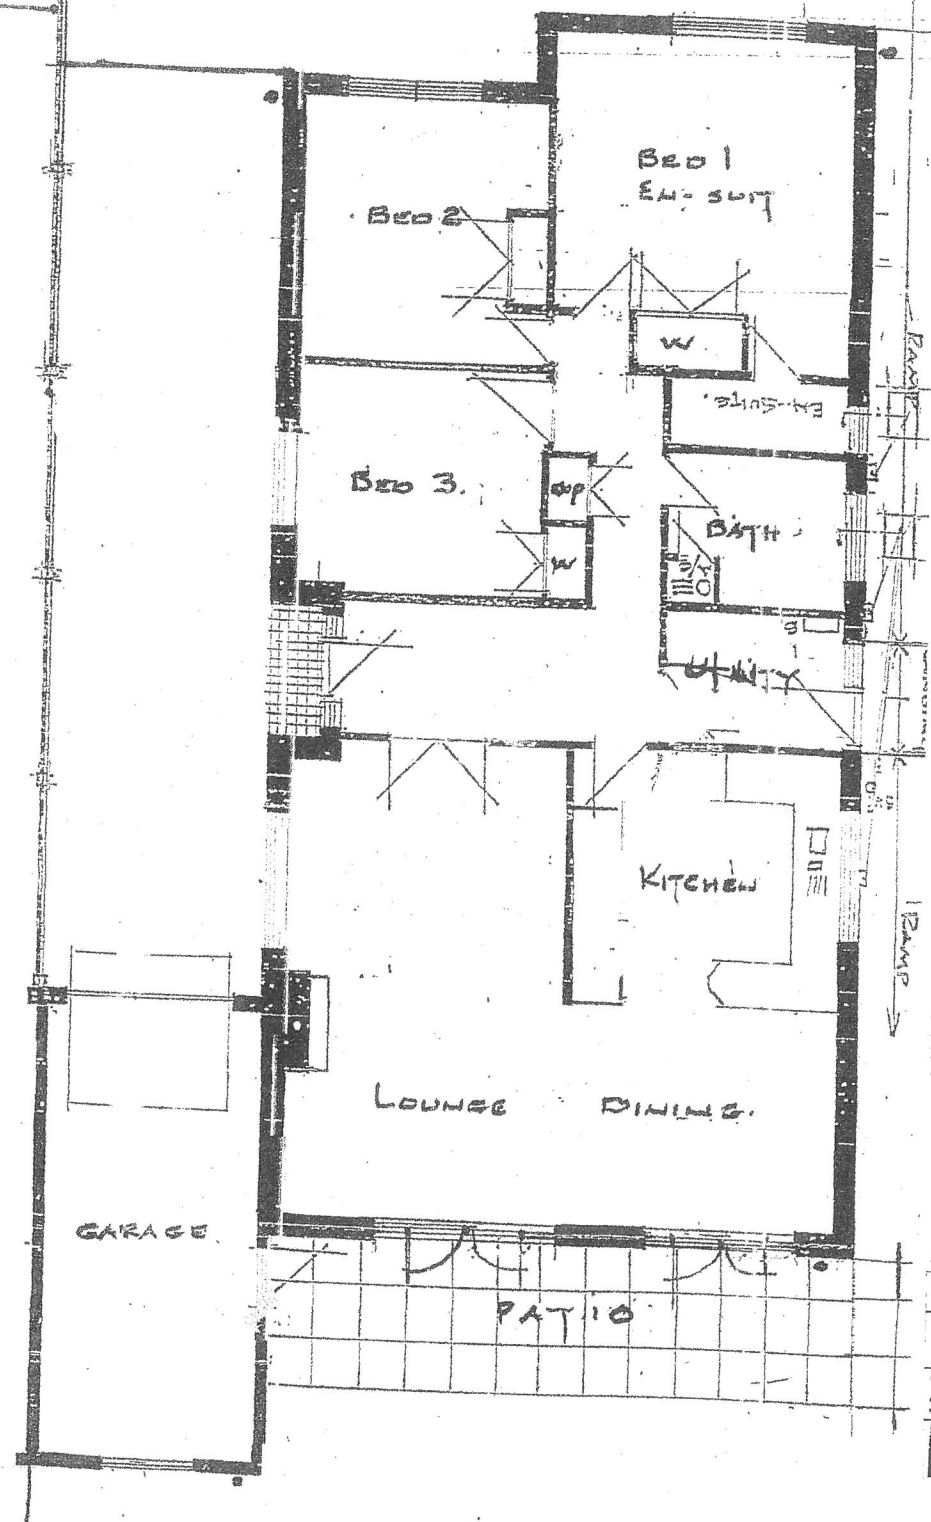

GROUND FLOOR PLAN.

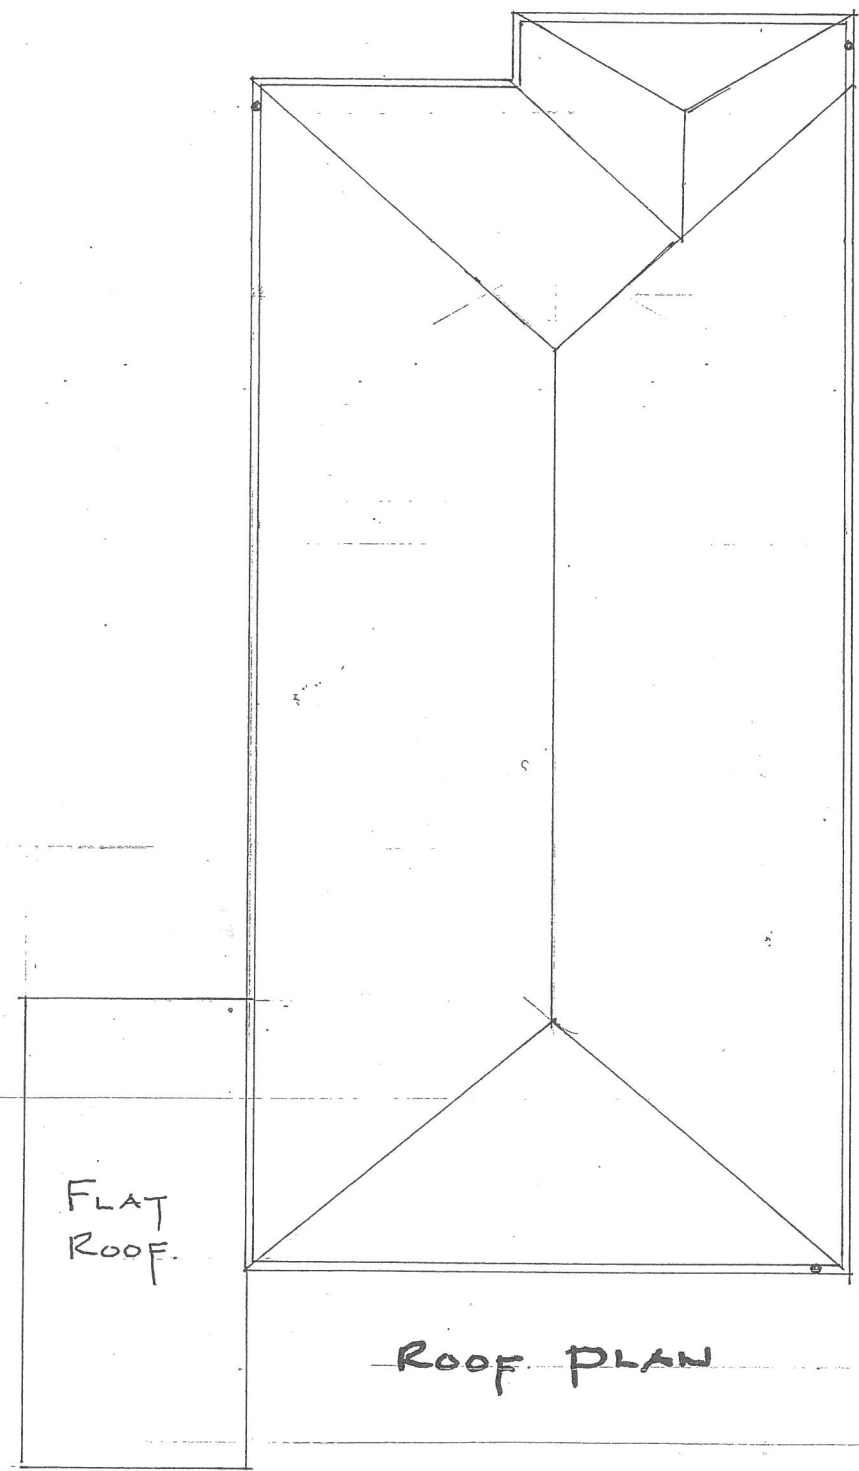

GROUND FLOOR &
ROOF PLAN
Scale 1:100

Proposed Replacement Bungalow @ 31 Lagoon Road Pagham PO21 4TQ

D, N2 1