



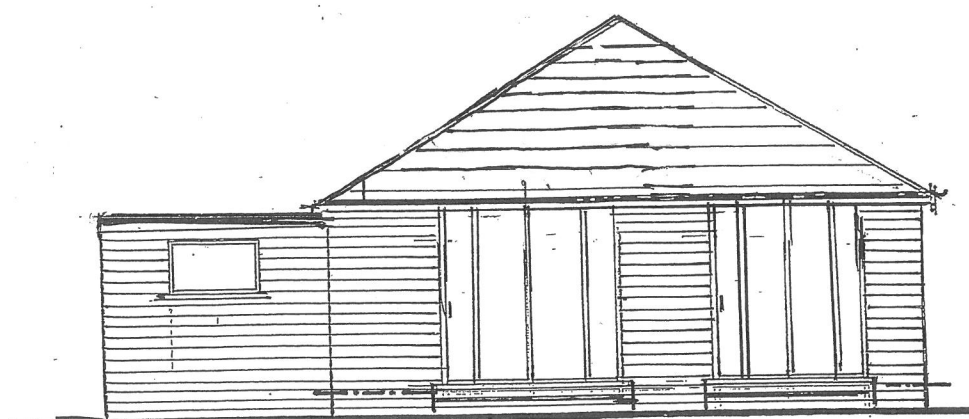


SOUTH ELEVATION

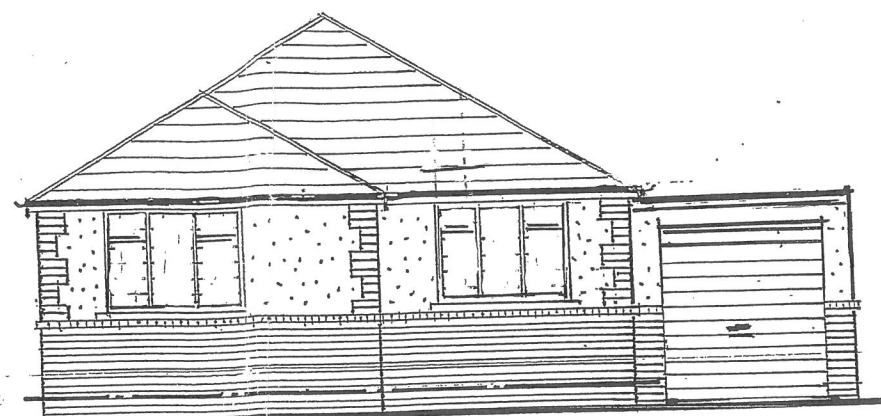


NORTH ELEVATION

MATERIALS.

CONCRETE TILED PITCHED ROOF
 FELTED FLAT ROOF TO GARAGE.
 FACE BRICKWORK & RENDERED
 PANELS.
 WHITE U.P.V.C DOUBLE GLAZED
 WINDOWS & DOORS.
 WHITE U.P.V.C FASCIAS, SOFFITS
 & GUTTERS & R.W.P's.
 ALL MATERIALS SUBJECT TO L.A.
 APPROVAL.

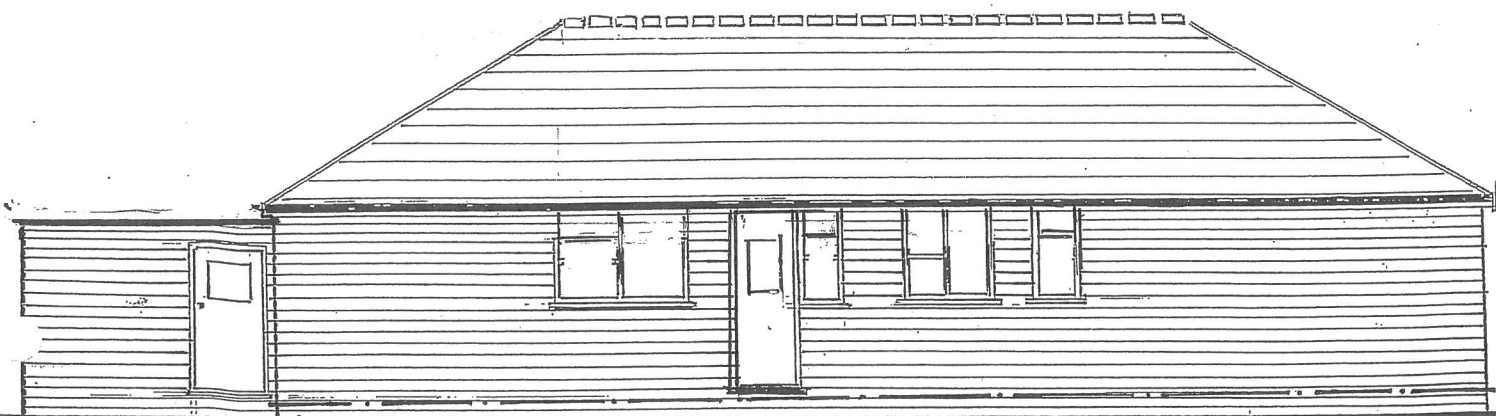

EAST ELEVATION

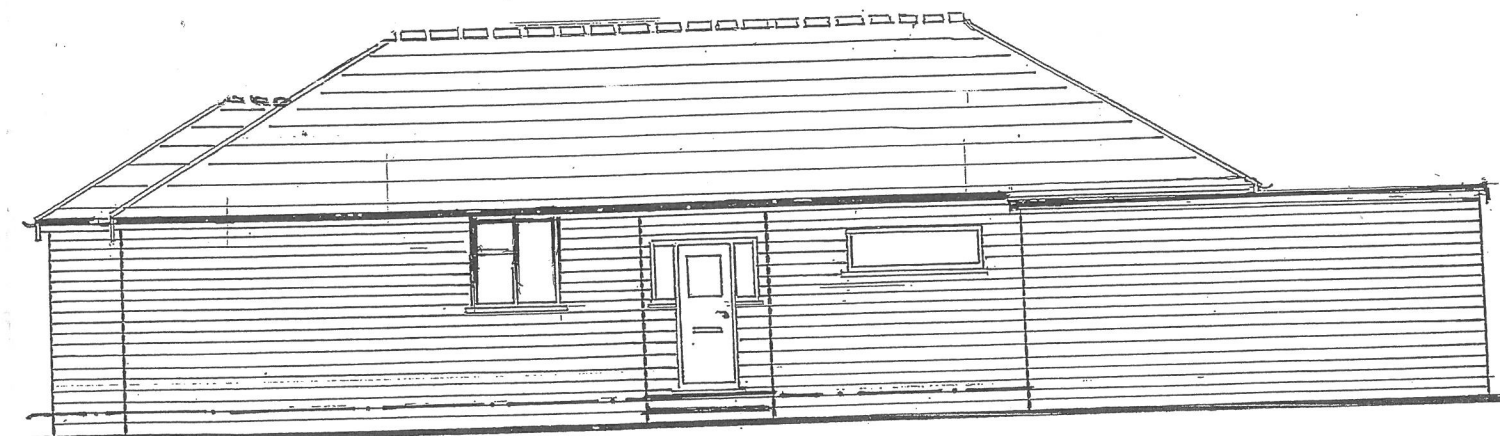

WEST ELEVATION.

PREPARED FOR D.HARDY 4/3/18

ELEVATIONS

Scale 1:100

Proposed Replacement Bungalow @ 31 Lagoon Road Pagham PO21 4TQ

DR N°3