




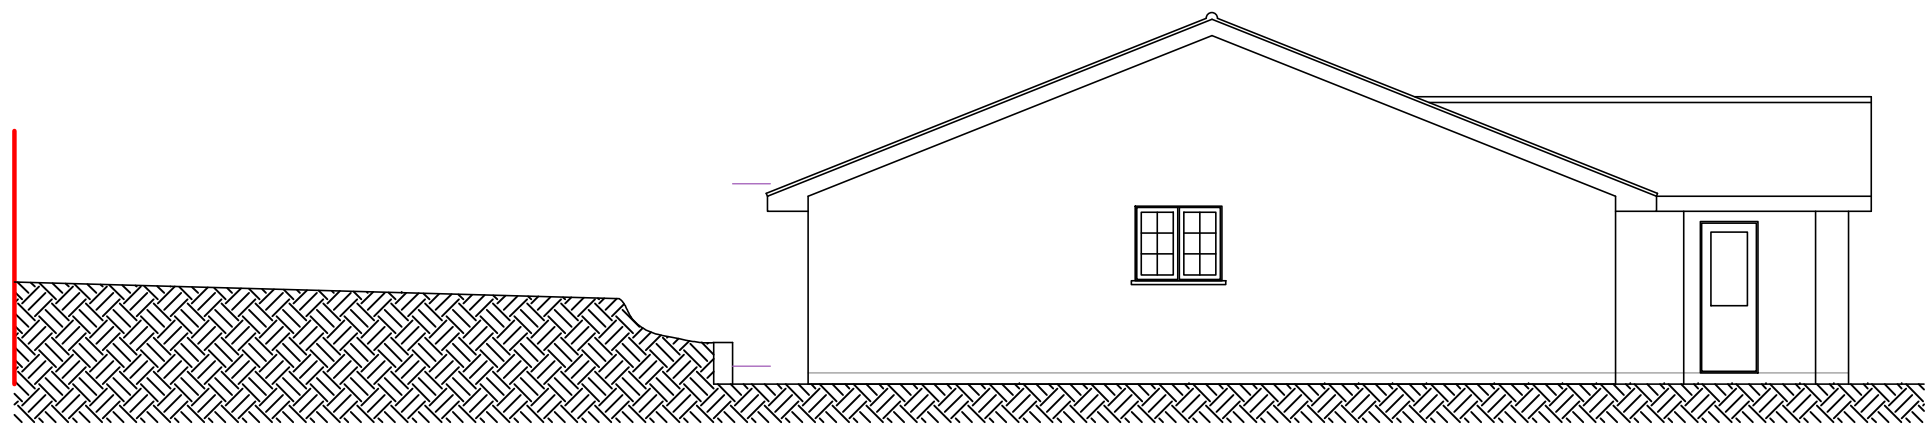

SIDE ELEVATION
West

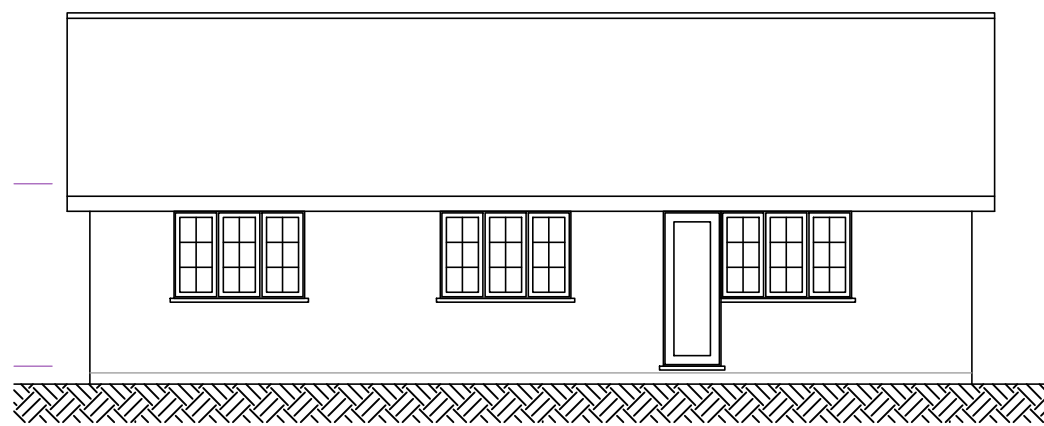

REAR ELEVATION
North

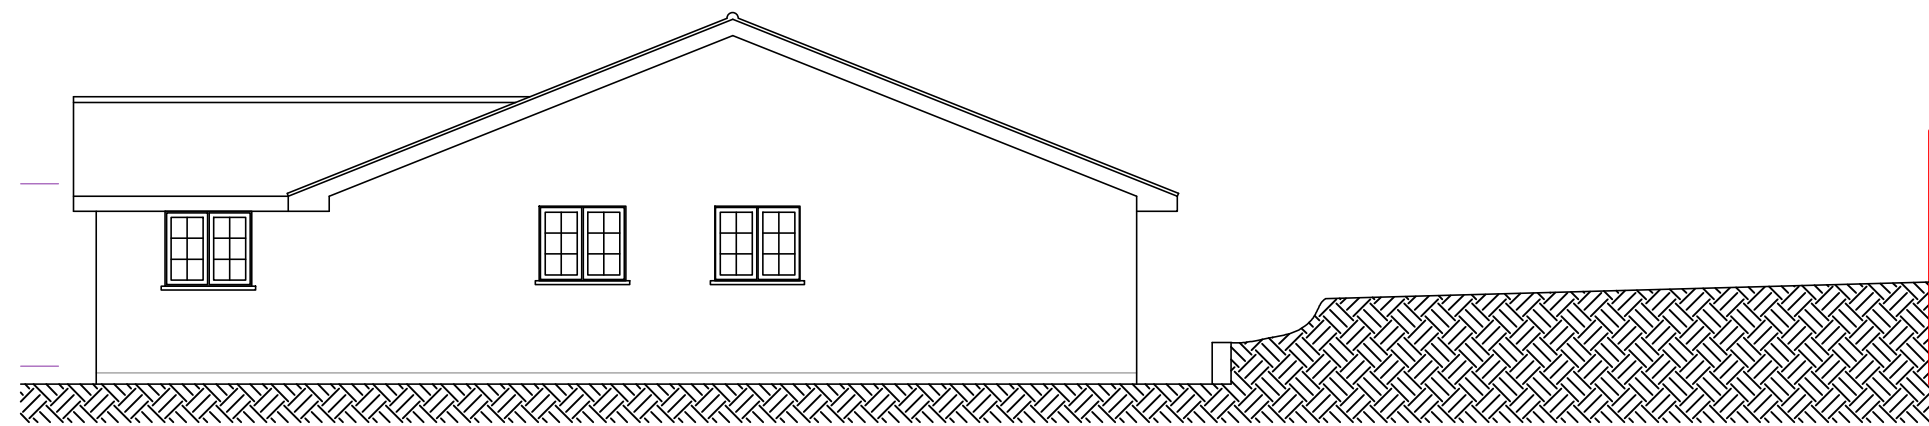


SIDE ELEVATION
East


EXISTING ELEVATIONS 1:100




EXISTING FLOOR PLAN 1:50

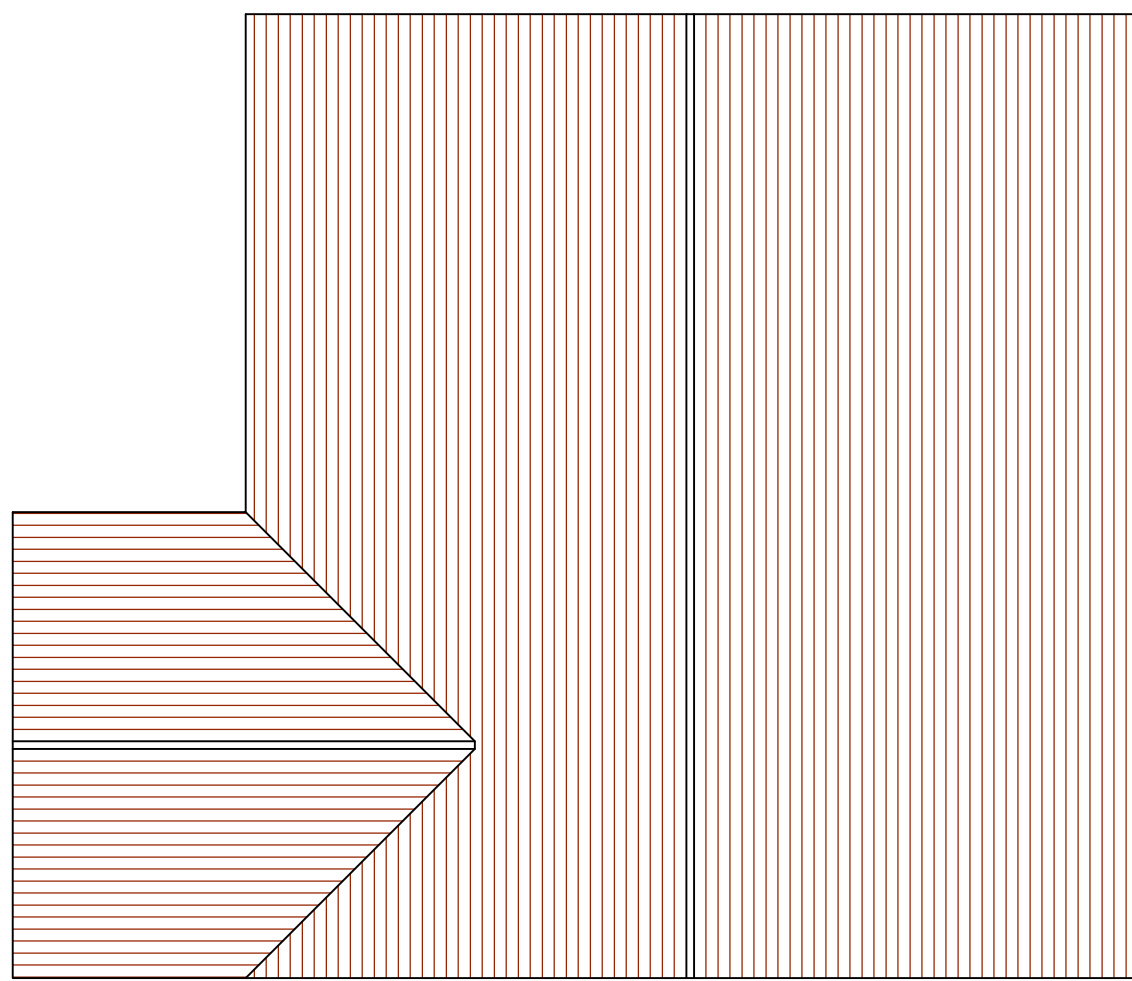

EXISTING ROOF PLAN 1:100

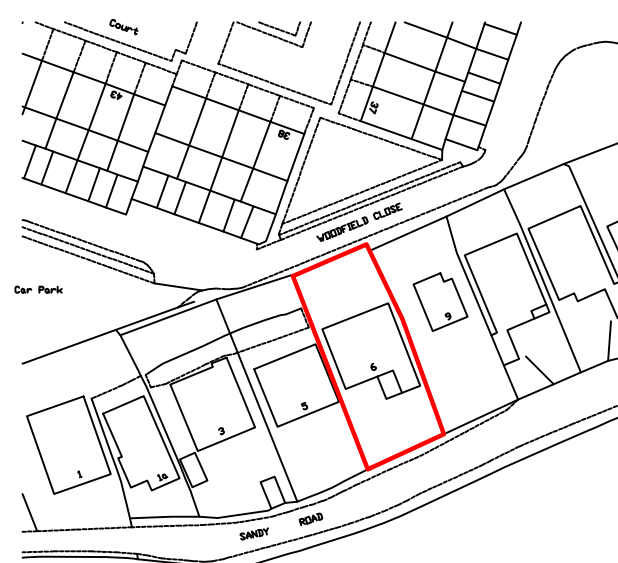

LOCATION 1:1250

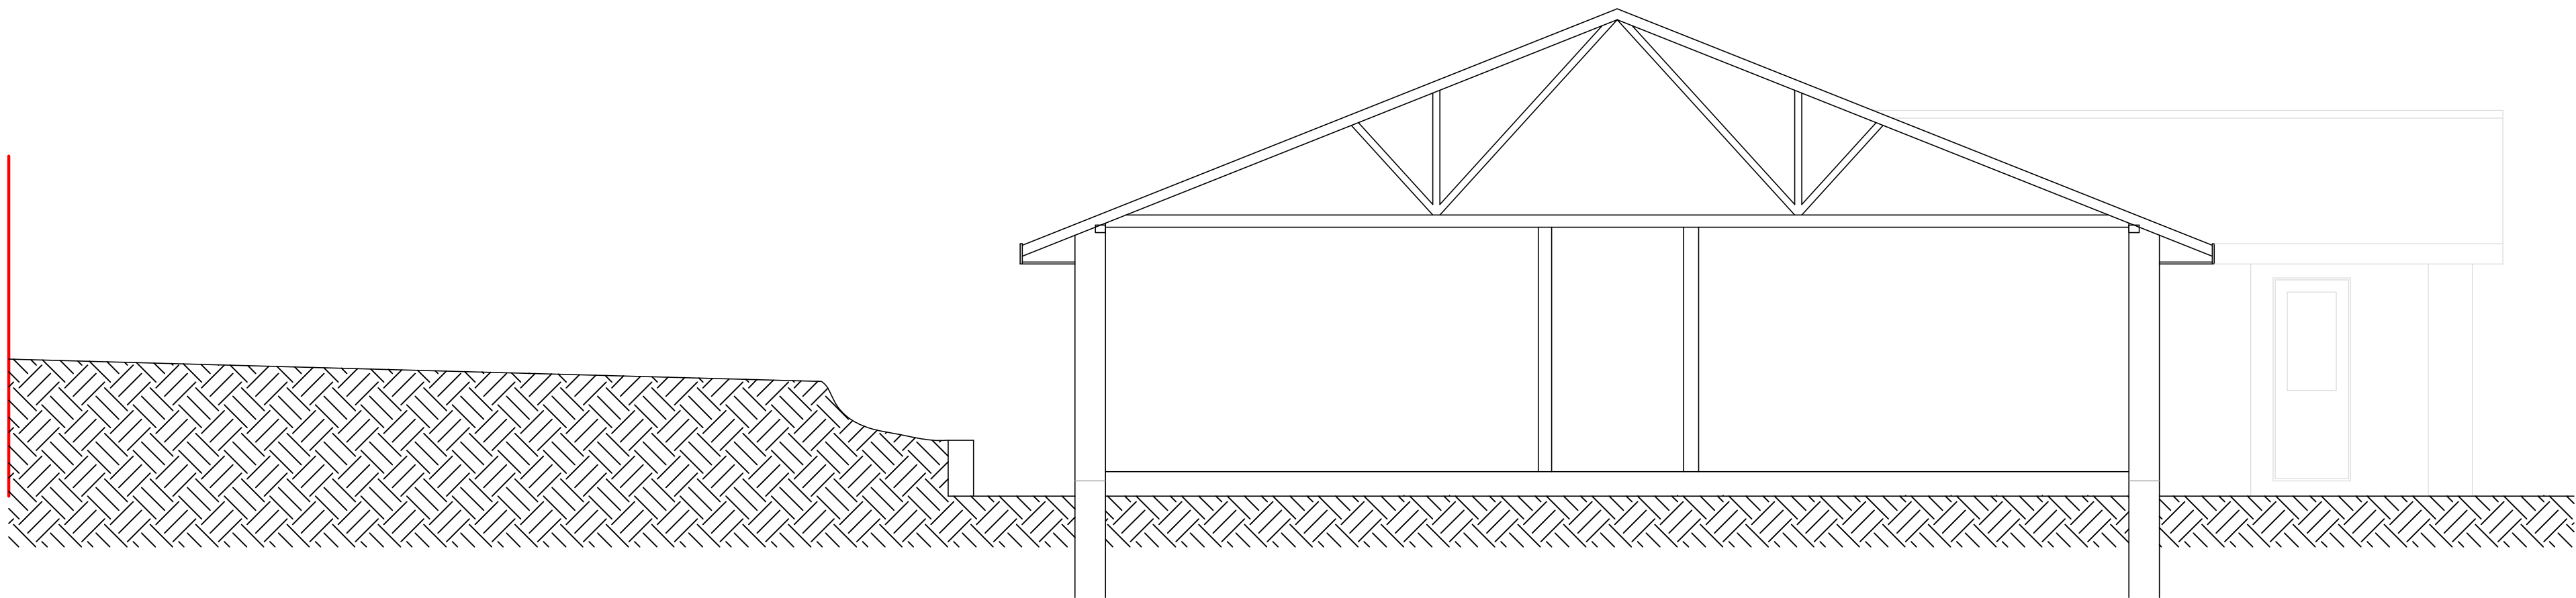

EXISTING SECTION A-A

All dimensions to be checked on site prior to commencement of work, except for planning purposes.			
This drawing is the copyright of CALDOTECH LTD and may not be copied, altered or reproduced in any way without written authority.			
CALDOTECH LTD 11 THE PARADE WILLOWHAYNE CRESCENT EAST PRESTON WEST SUSSEX BN16 1NS Telephone 01903 859176			
EXISTING FLOOR PLAN, ELEVATIONS, ROOF PLAN, SECTION & LOCATION 6 Sandy Road Pagham West Sussex PO21 4SP			
CLIENT Mr & Mrs Hitchin			
Issue	Details	By	Date
SCALE	AS SHOWN on A1		
DATE	18/11/14		
DRAWING NUMBER	14046/01		