




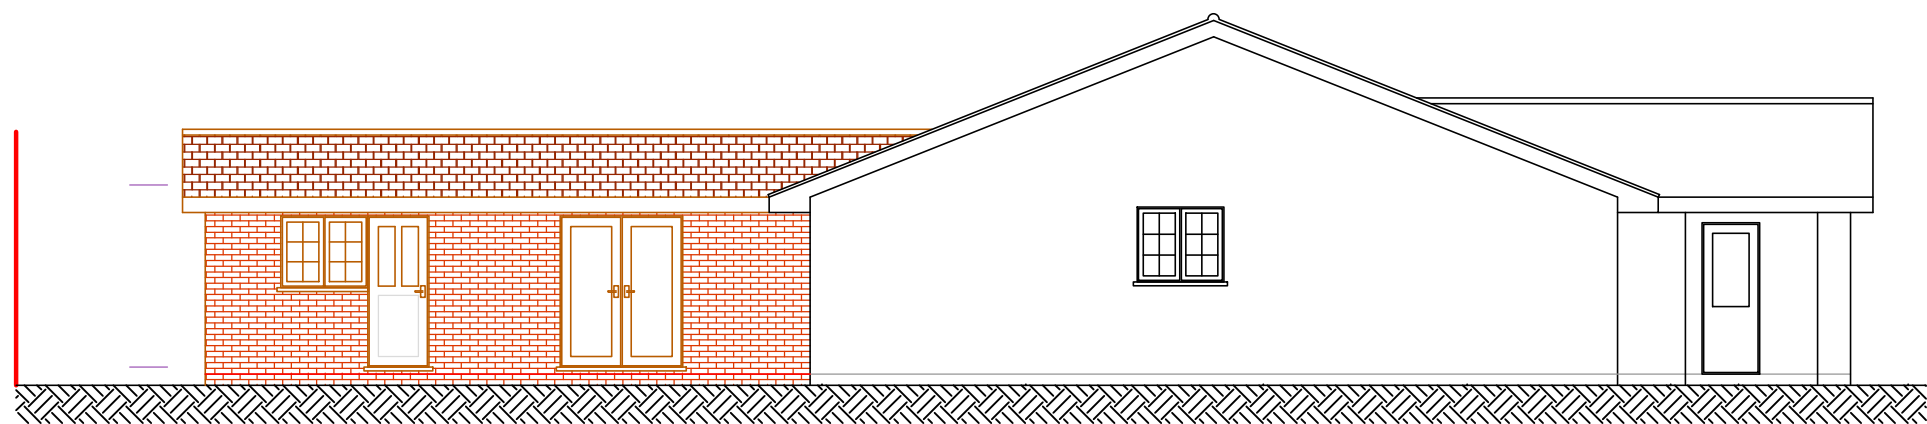

SIDE ELEVATION
West

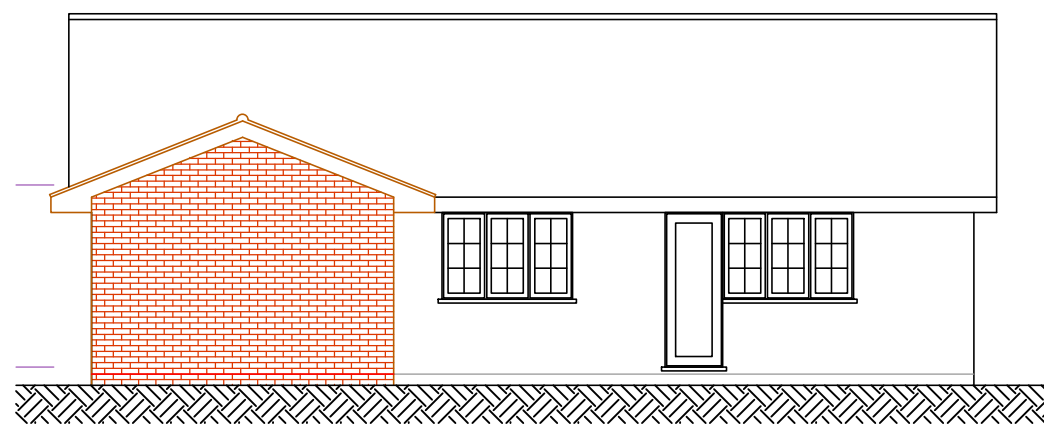


REAR ELEVATION
North

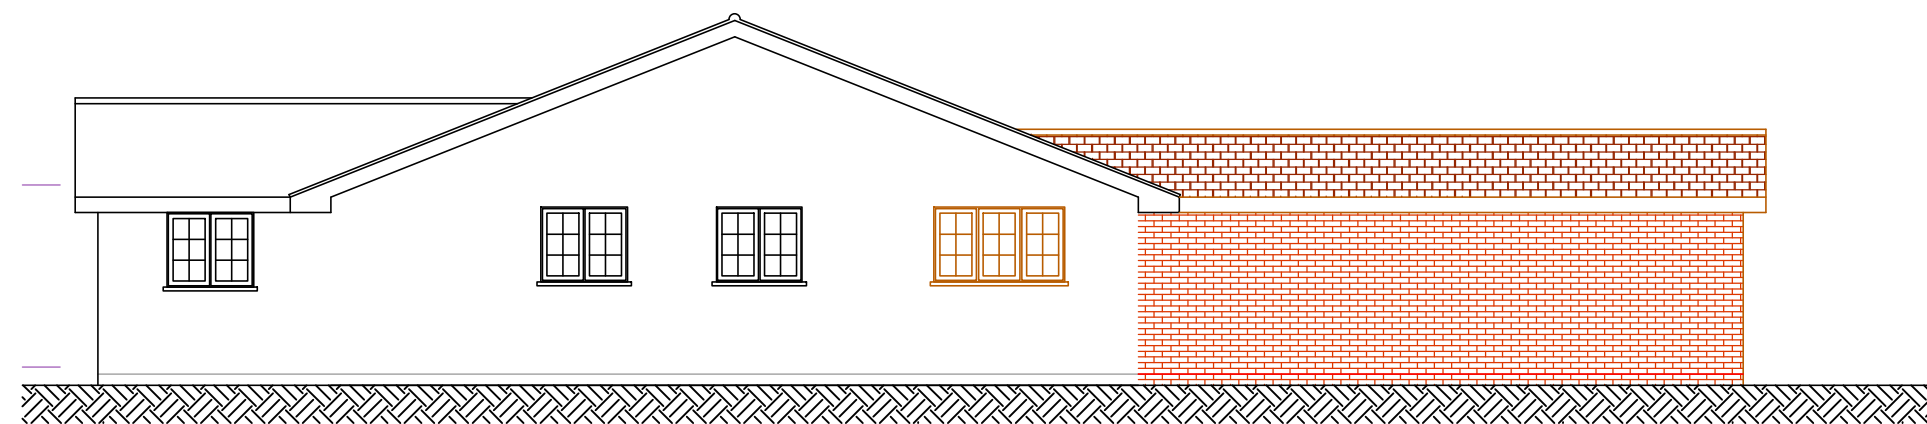


SIDE ELEVATION
East

PROPOSED ELEVATIONS 1:100

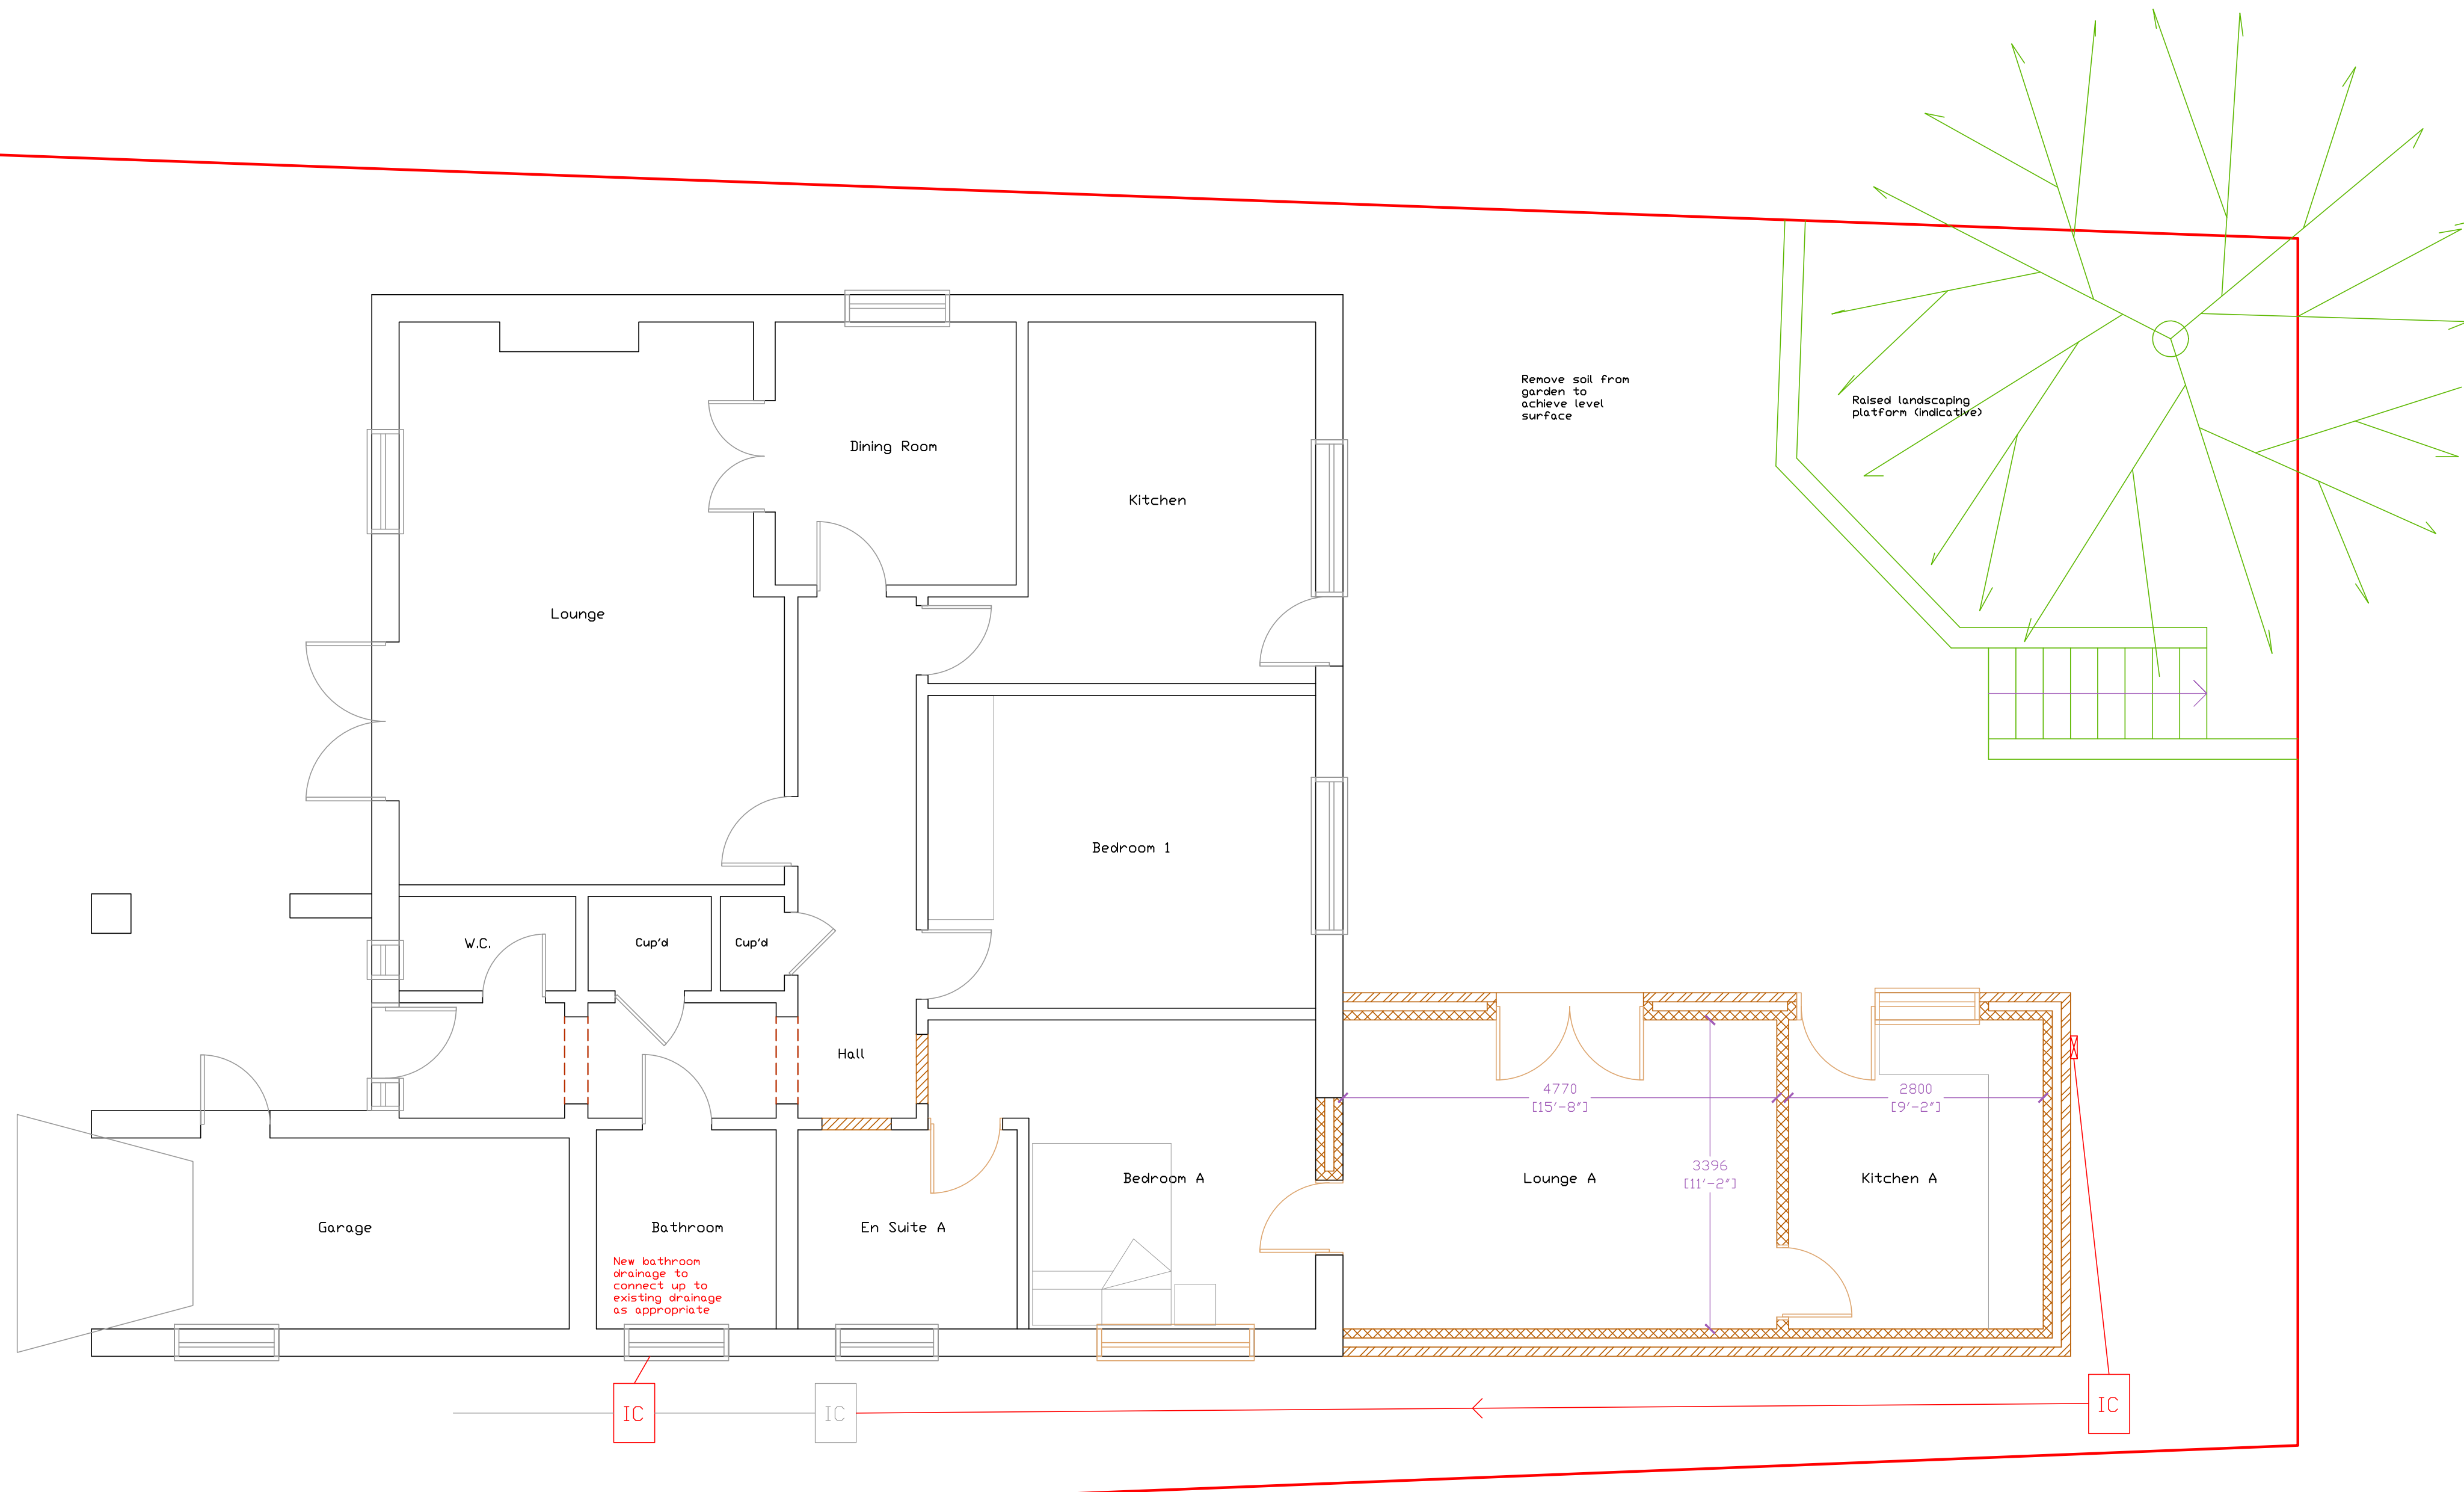


PROPOSED FLOOR PLAN 1:50

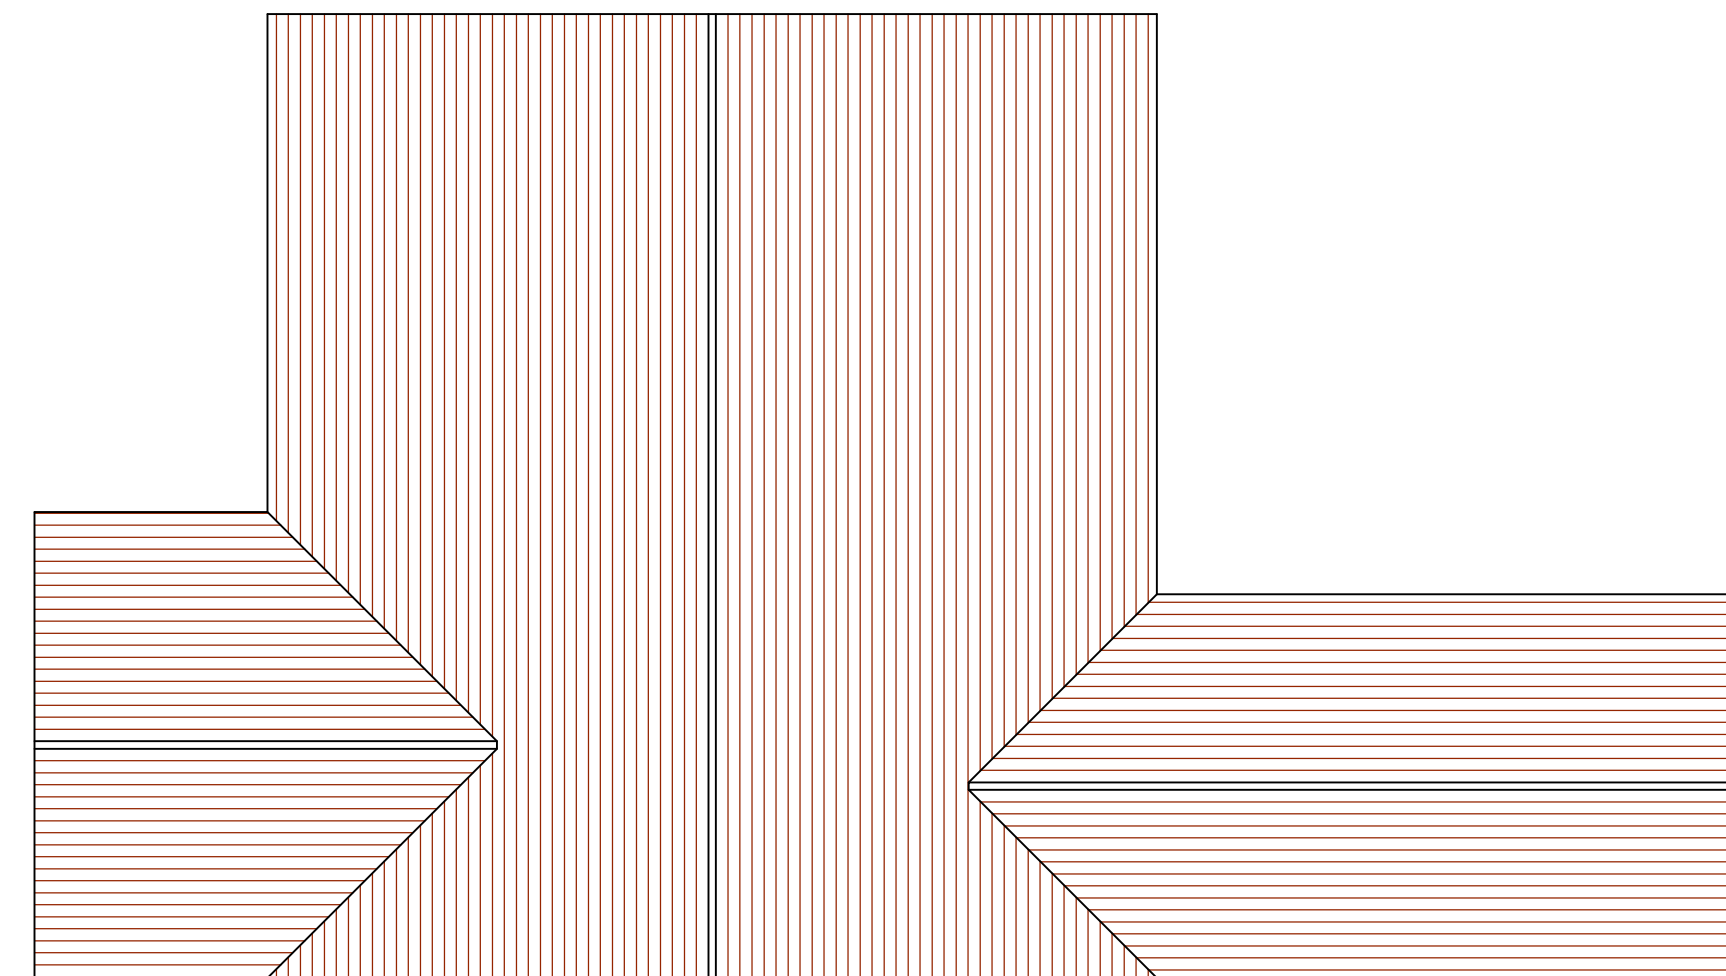

PROPOSED ROOF PLAN 1:100



BLOCK 1:500

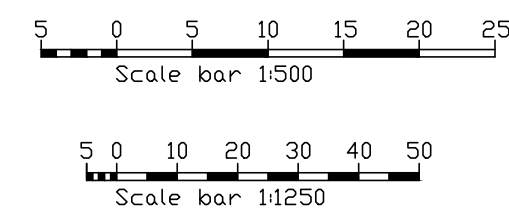

All dimensions to be checked on site prior to commencement of work, except for planning purposes.			
This drawing is the copyright of			
CALDOTECH LTD			
and may not be copied, altered or reproduced in any way without written authority.			
CALDOTECH LTD			
11 THE PARADE			
WILLOWHAYNE CRESCENT			
EAST PRESTON			
West Sussex			
BN16 1NS			
Telephone 01903 859176			
PROPOSED FLOOR PLAN, ELEVATIONS, ROOF PLAN & BLOCK			
6 Sandy Road			
Pagham			
West Sussex			
PO21 4SP			
CLIENT Mr & Mrs Hitchin			
R1	French door detail	RM	24/11/14
Issue	Details	By	Date
SCALE	AS SHOWN on A1		
DATE	19/11/14		
DRAWING NUMBER	14046/0261		