


NOTES:

Dimensions to be checked on site before placing material orders or commencing work.
Any discrepancies shall be reported immediately.

Do not scale from these drawings except for planning purposes.
Use figured dimensions only.

Where applicable this drawing is to be read in conjunction with other consultants' drawings.

This drawing is the copyright of hda projects ltd.

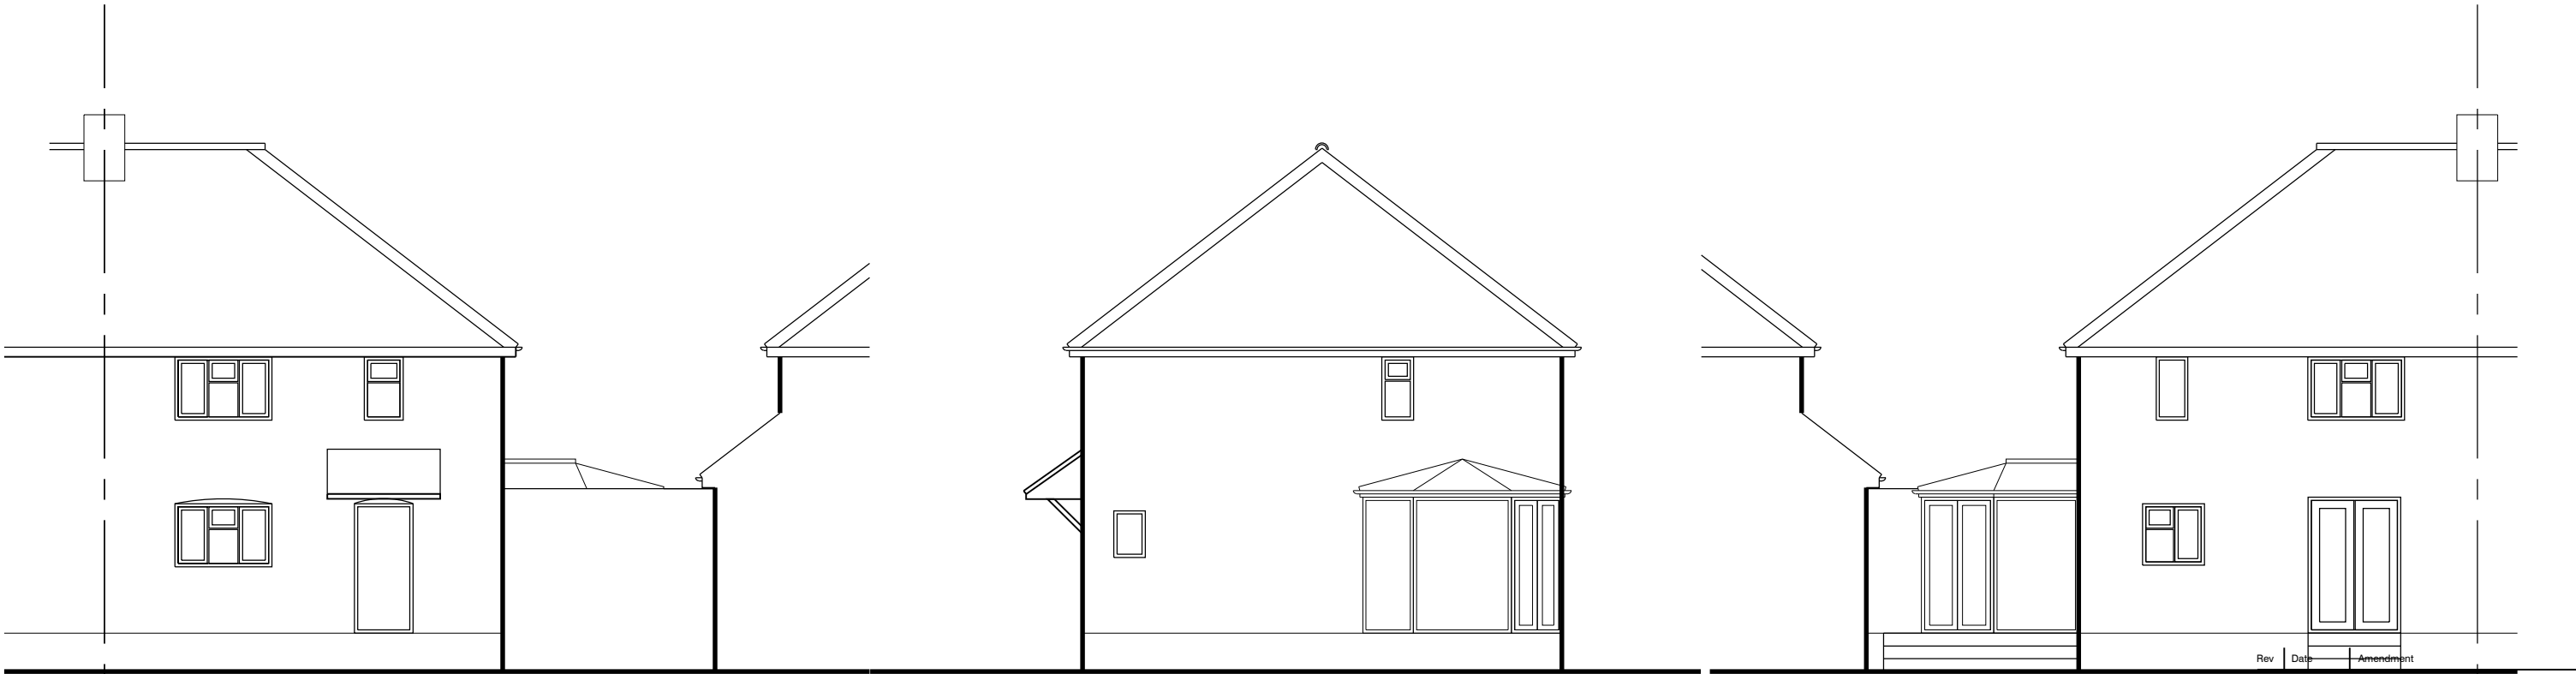

North Elevation

West Elevation

South Elevation

hda projects

St Johns House - St Johns Street
Chichester - West Sussex - PO19 1UU
Tel: 07881287017
e-mail: hdaprojects@talktalk.net

For
Mr+Mrs G Sutherland

Project
80 Hook Lane
Rose Green
PO21 3PE

Title
Elevations as Existing

Date	Drawn	Scale	Checked
July 2021	wm	1:100 @ A3	
Job Number	Prefix	Drawing Number	Revision
2021 38	P	03	

