


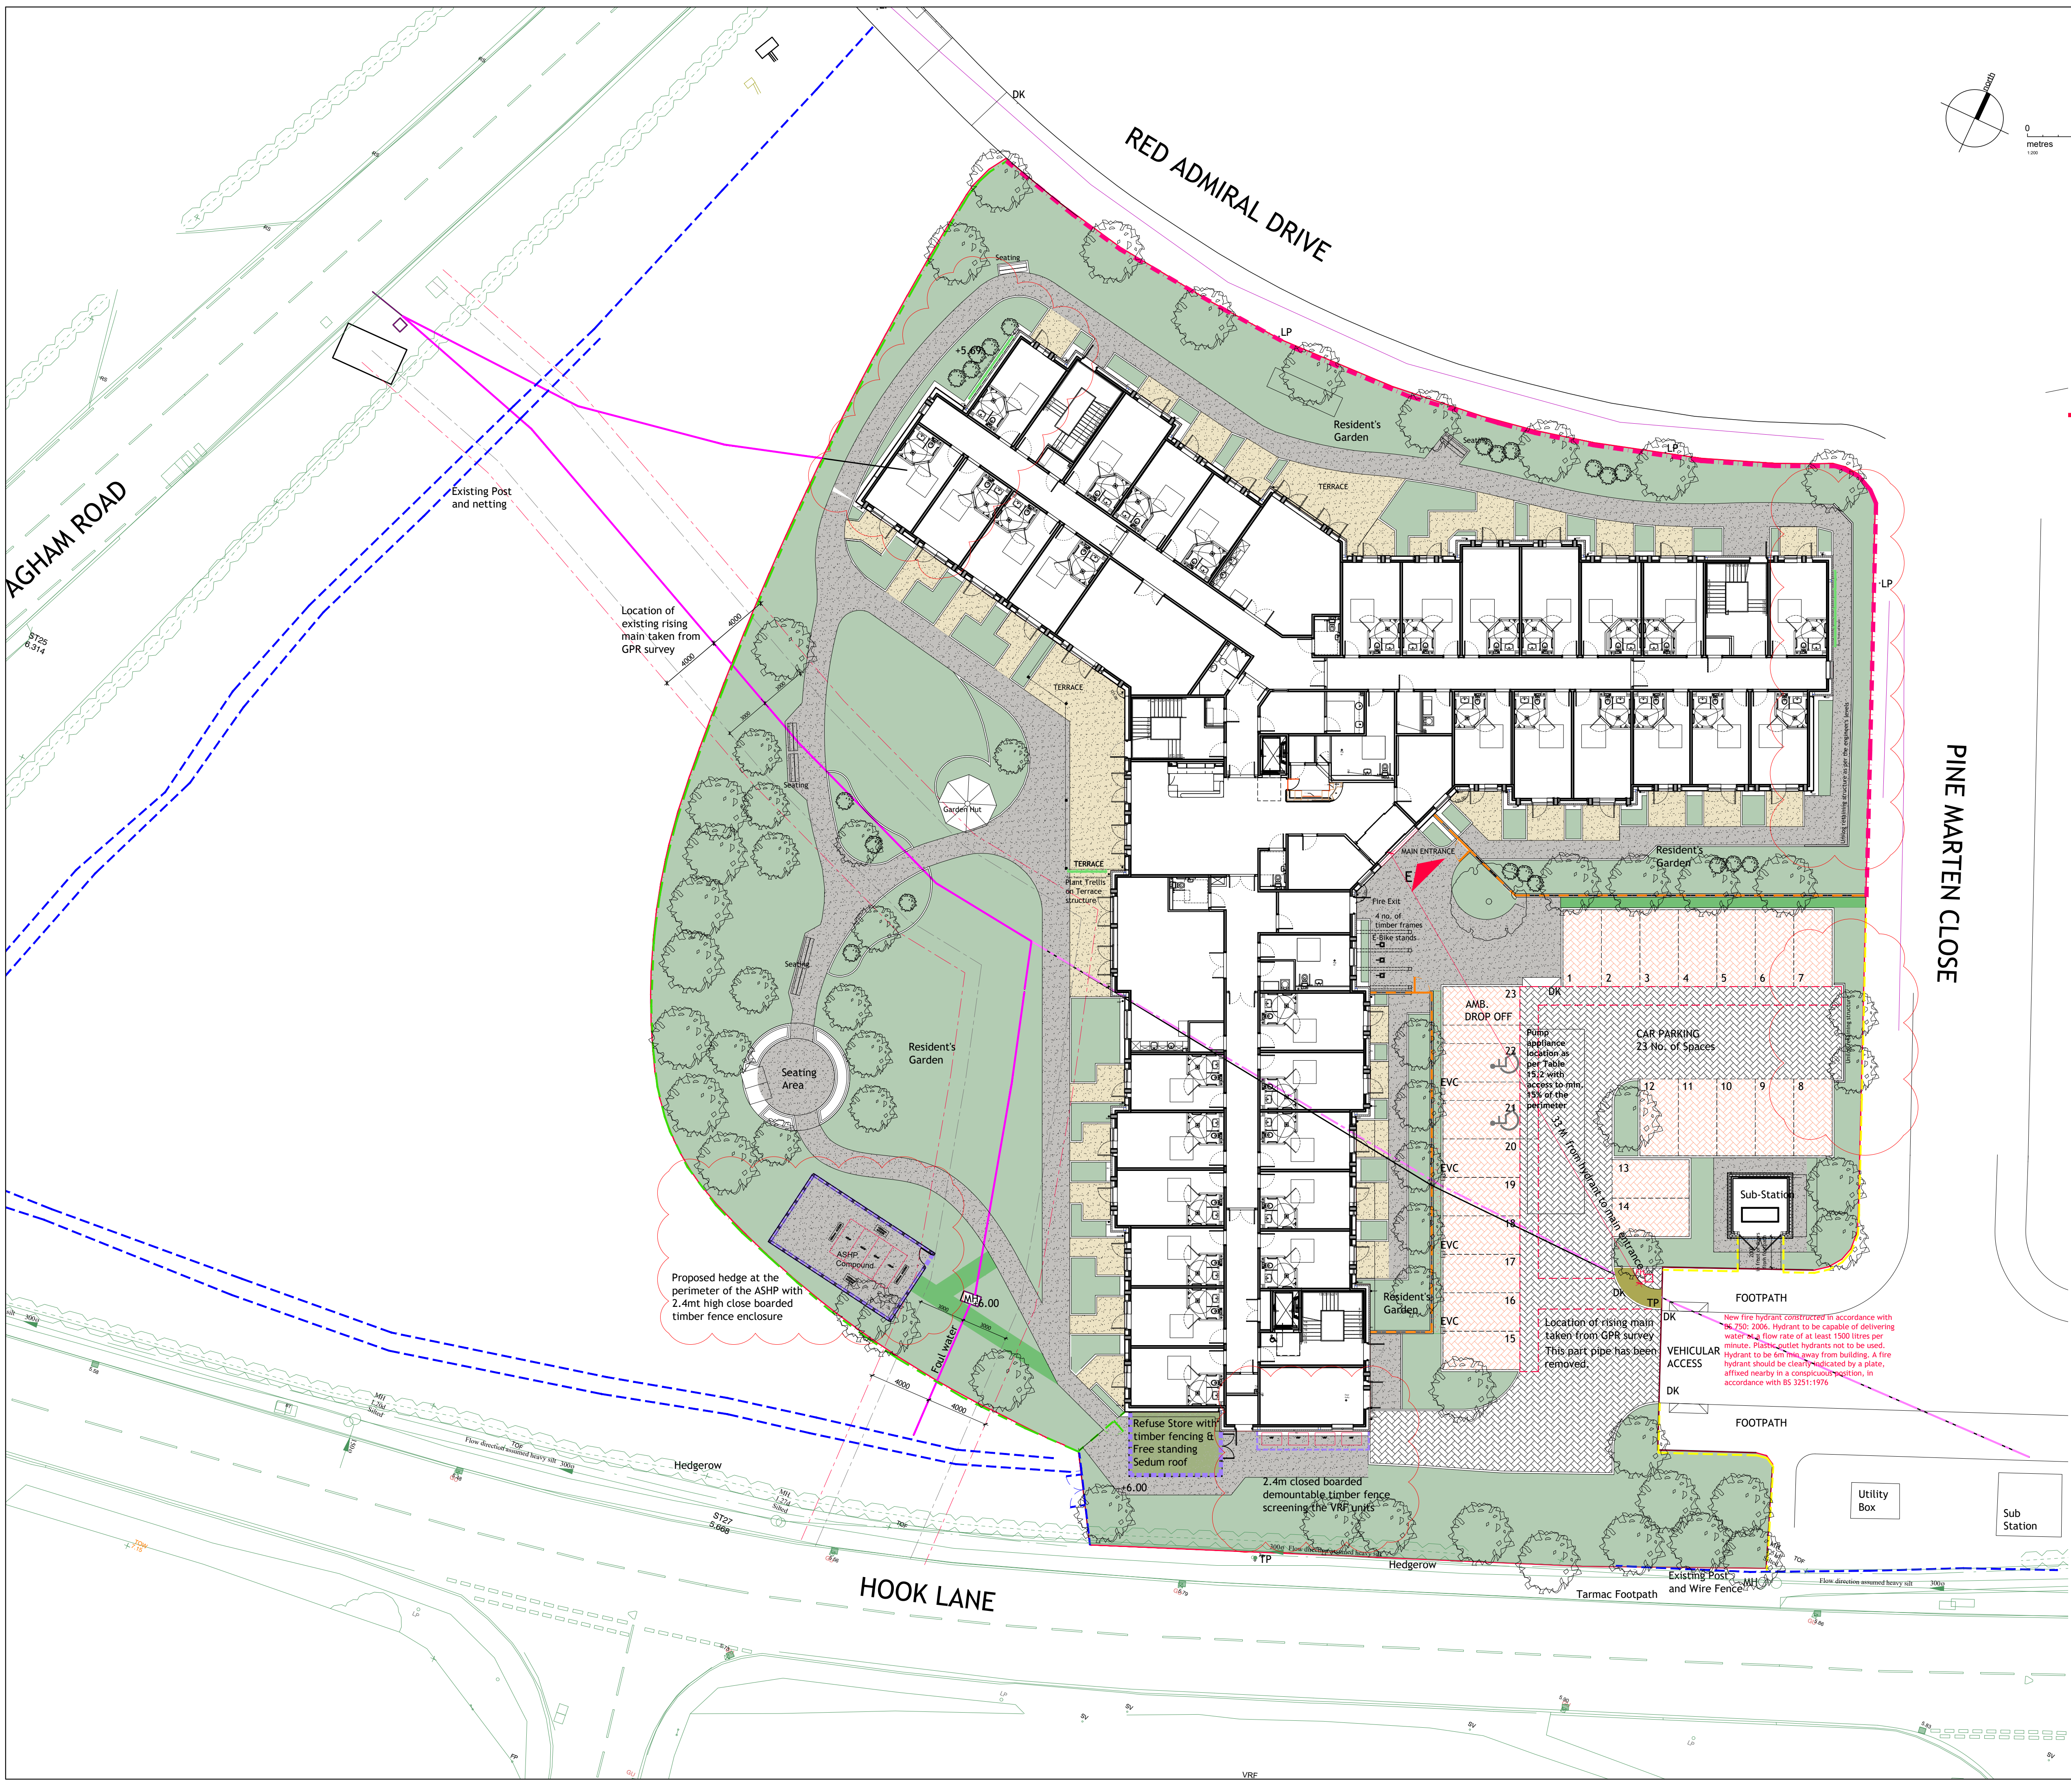

General Notes:

If in doubt request clarification from this office. This drawing, and associated copyright, is the property of Convery Prently Shields Architects Ltd.

Revision	Initials	Date
A	SKP	07.01.25
1.	SKP	07.01.25
B	SKP	21.01.25
1.	SKP	04.03.25
C	SKP	04.03.25
1.	SKP	02.07.25
D	SKP	02.07.25
1.	SKP	03.07.25
E	SKP	03.07.25
1.	SKP	07.07.25
F	SKP	07.07.25
1.	SKP	04.11.25
G	SKP	04.11.25
1.	SKP	16.03.26
H	SKP	16.03.26
1.	SKP	17.03.26
I	SKP	17.03.26
1.	LPO	15.04.26
J	LPO	15.04.26
1.	LPO	15.04.26

KEY:

- Planning Application Site Boundary
- Main Entrance
- Existing Tree
- Proposed Tree
- Existing Hedge
- Proposed Hedge
- 1.2mt high metal railing, black, Type A
- 2mt high metal railing, black, Type B
- 1mt high brick wall with 1mt high metal railing, black, Type C
- 1.8mt Green Fastmesh 3D PPC fence, Type D
- Personnel Gate with keypad override on secure side
- Post & Wire Stock Fence, Type E
- 1.8m high timber close board fence around refuse store and 2.4mt high timber close board fence around ASHP enclosure, Type F (TBC)

Hard Landscaping

- HL01 Road Surface**
MARSHALLS TEGULA PRIORA 200 X 160 X 80MM
COLOUR: PENNANT GREY
- HL02 Carpark Bay Surface**
MARSHALLS TEGULA PRIORA 200 X 160 X 80MM, COLOUR BRACKEN.
WITH CHARCOAL TO DELINEATE PARKING SPACES
- HL03 Footpaths**
Tarmac grey/black colour (E&A, subject to planning approval)
- HL04 Patios & Terraces**
Tarmac buff colour (E&A, subject to planning approval)
- HL05 Gravel**
Grey

PLANNING

ConveryPrentlyShields ARCHITECTS		
144 West George Street, Glasgow, G2 2HG www.converypretyshields.co.uk 0141 258 3100		
CLIENT	Simply Develop UK	
PROJECT	Proposed Care Home Hook Lane Pagham PO21 3PB	
DRAWING	Site Plan As Proposed	
PAPER SIZE	SCALE	DATE
A1	1:200	Sept 24
DRAWING NUMBER	REVISION	
2324_005	J	