




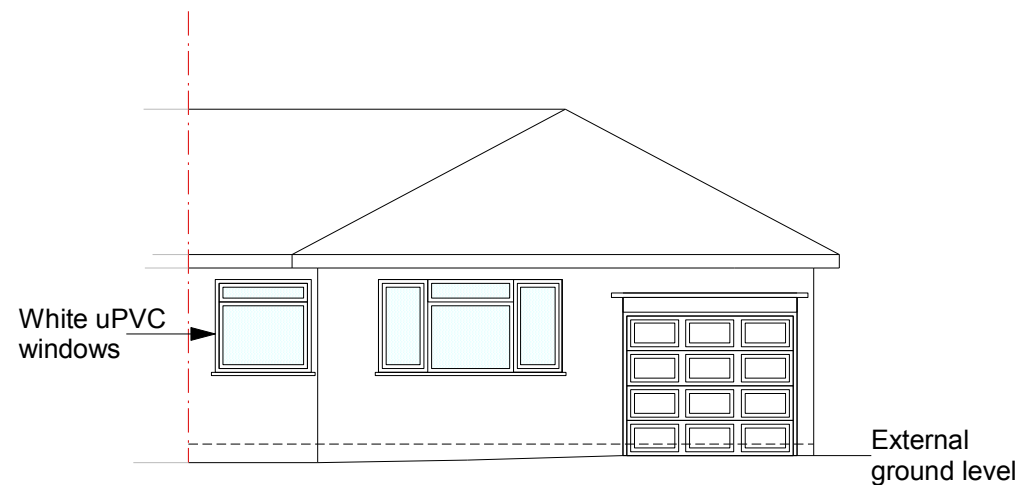


Front Elevation Existing (North East)
Scale 1:100

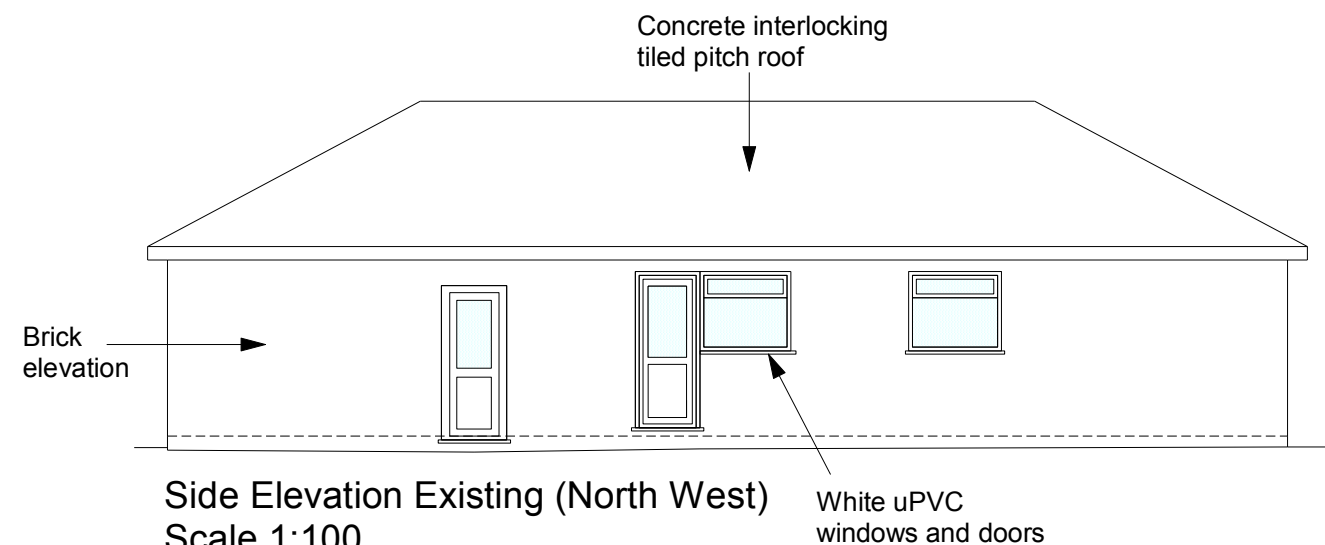


Side Elevation Existing (North West)
Scale 1:100

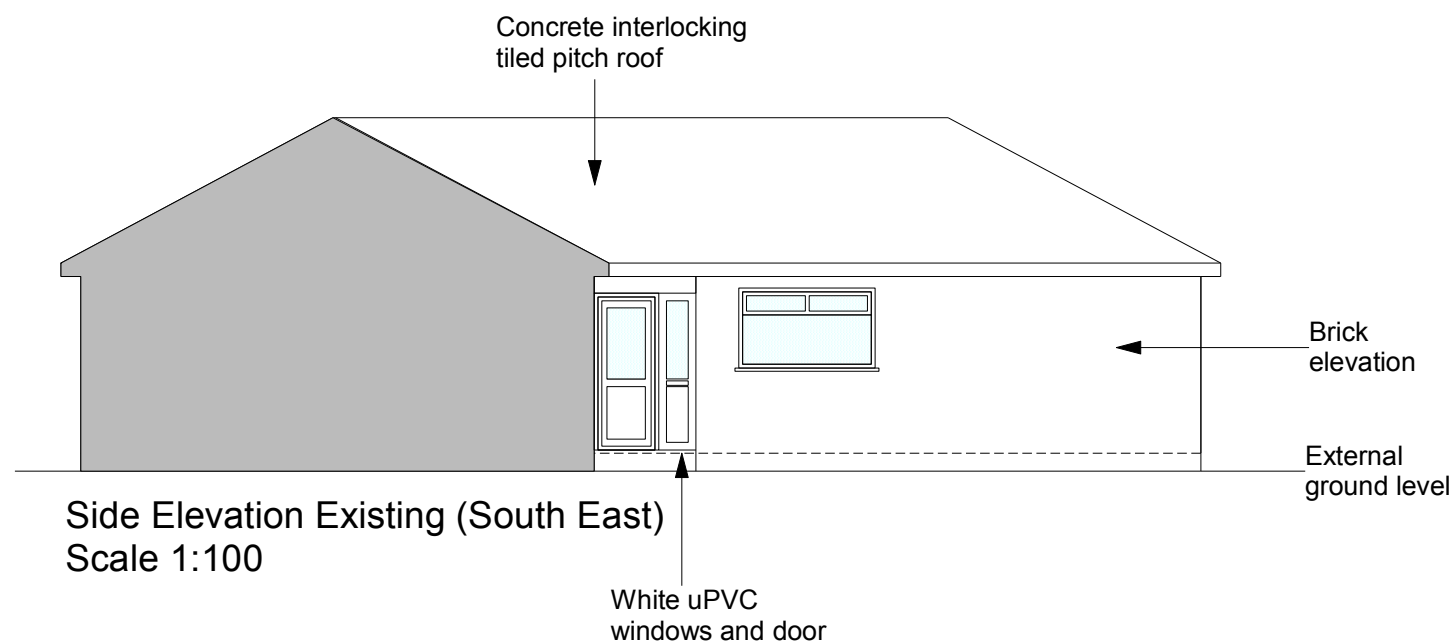

Side Elevation Existing (South East)
Scale 1:100

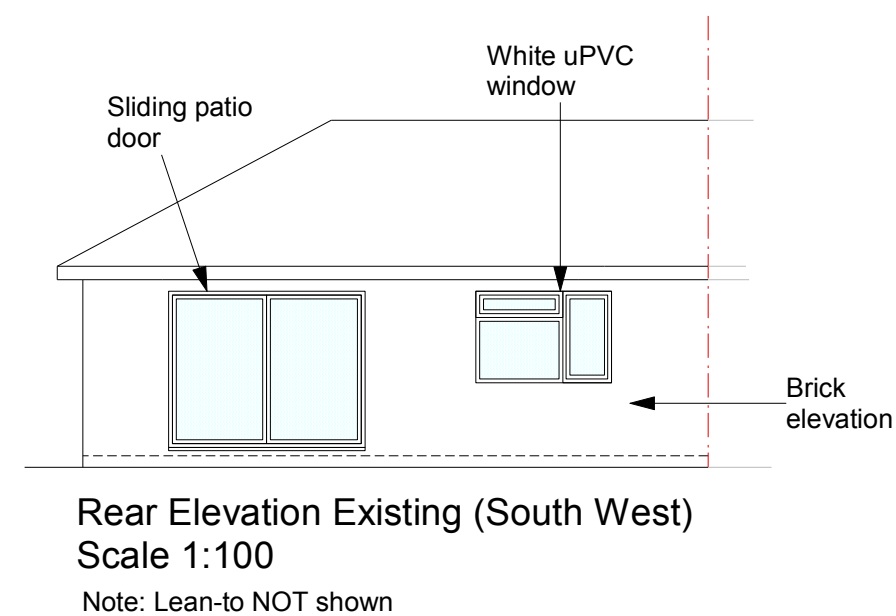

Rear Elevation Existing (South West)
Scale 1:100

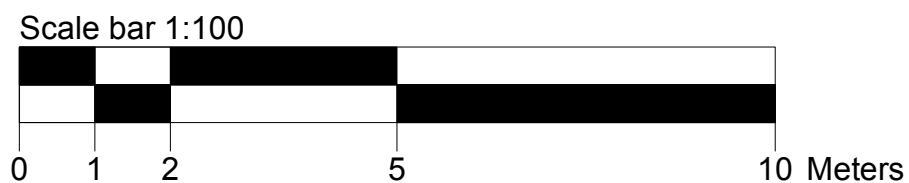

Application for a Lawful Development Certificate for a Proposed use or development.

All dims and details to be checked on site prior to any commencement of work. This plan is not a full specification or schedule of work and has been produced solely for the purpose of obtaining the necessary local authority consents/approvals. For Party Wall etc. Act 1996 see Government booklet or website.	Status:			Client: Mr A Pink 4 Ledbury Way Bognor Regis West Sussex PO21 3JP	Revision: A	Project: Garage conversion
	Preliminary	☐ Tender	☐		Scale: 1:50 & 100 @A3	Content: Existing elevations
	Planning	☒ Construction	☐		Date: Dec 20	
	Building Regulations	☐ As Built	☐		Dwg No: AP001	