
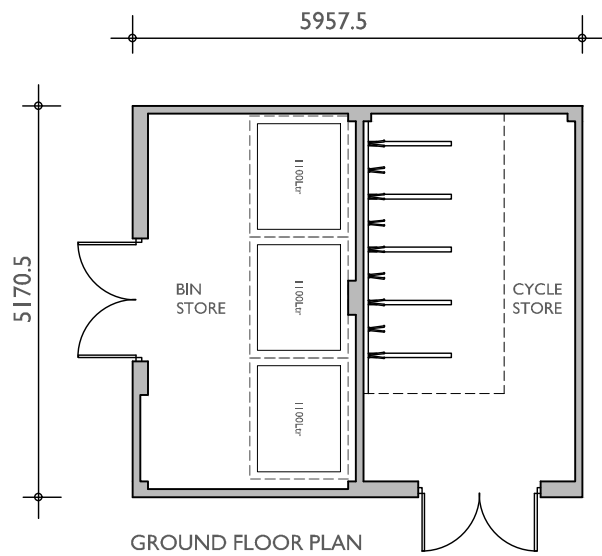


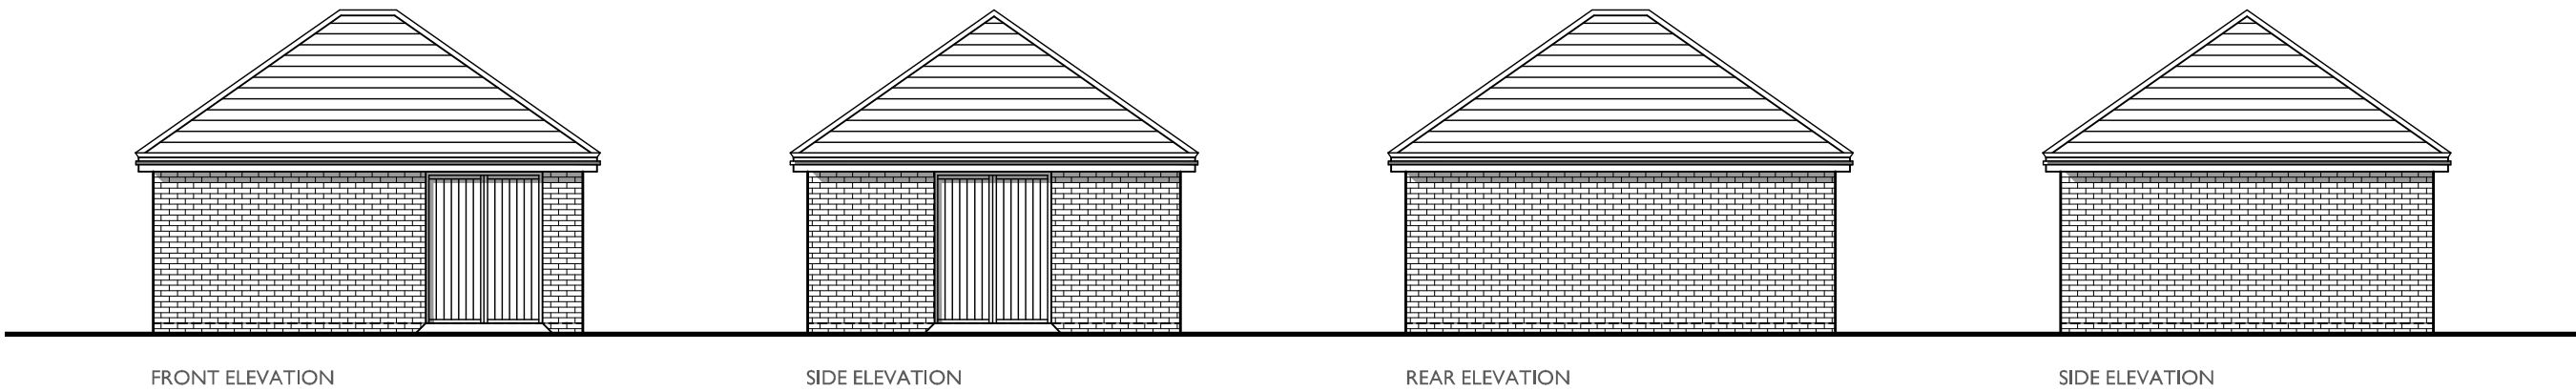

Plot No :
96 - 104

Plot Description :

Drawn by : LD

Checked by : BB

Scale @ A3:



Scale 1:100

Date: JANUARY 2021

Rev	Date	Drawn	Checked
-----	------	-------	---------

Drg No: CB_84_139_BINCYCLE_01

Rev:

Project:

LAND NORTH OF SEFTER ROAD
PAGHAM

Title:

BIN & CYCLE STORE
ELEVATIONS & FLOOR PLANS

Client:

**Taylor
Wimpey**



COOPERBAILLIE

Cooper Baillie Limited - Connaught House, 24 Guildford Road, Bagshot, Surrey GU19 5JN - Telephone 01276 450039 - www.cooperbaillie.co.uk
This drawing and the works depicted are the copyright of Cooper Baillie Ltd, and may not be reproduced or amended except by written permission. No liability will be accepted for amendments made by other persons.