



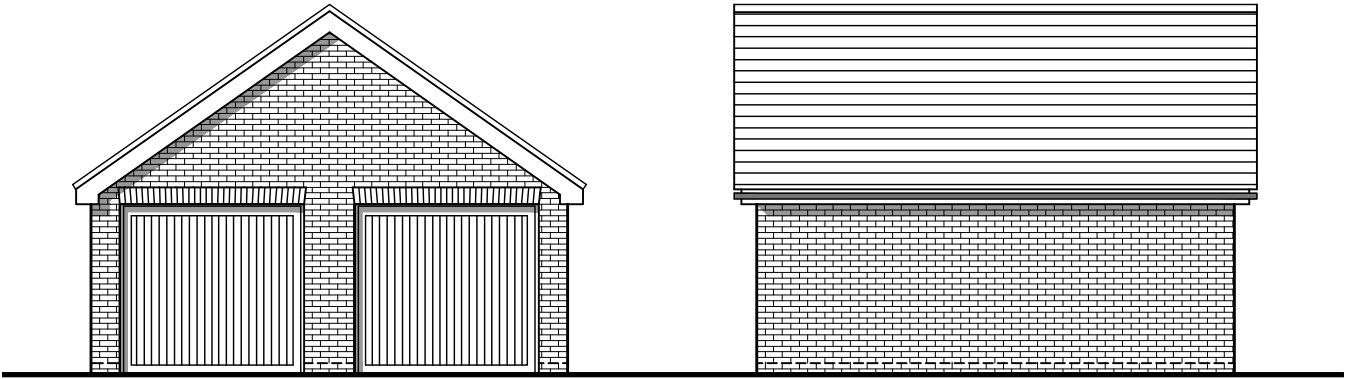


FRONT ELEVATION

SIDE ELEVATION

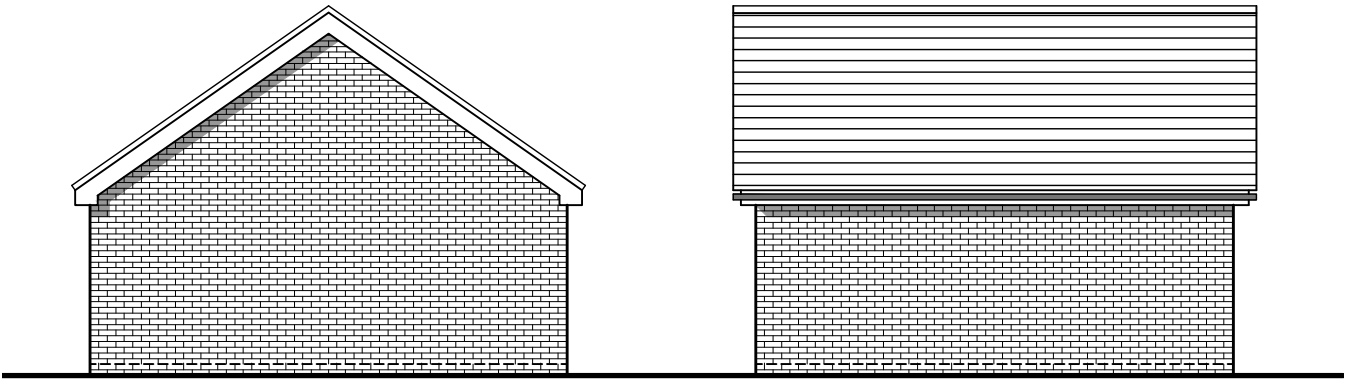

REAR ELEVATION

SIDE ELEVATION

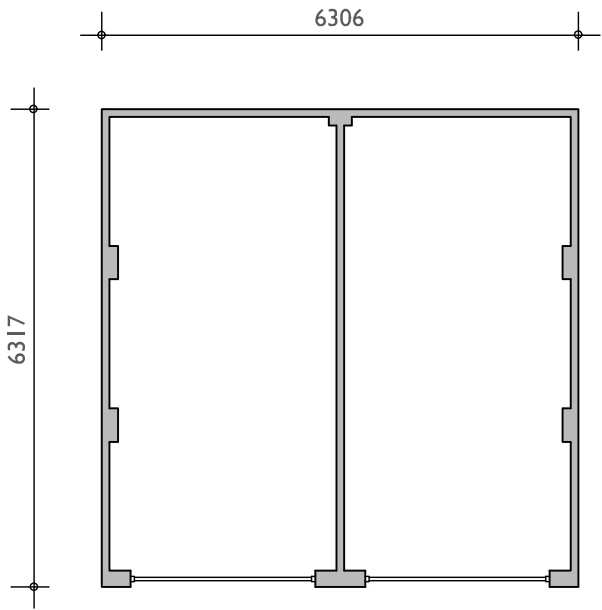

FLOOR PLAN

Plot No :
6 & 7, 25 & 26, 53 & 54, 55 & 56, 57 & 58, 63 & 64, 68 & 69, 70 & 71, 72 & 73, 83 & 84, 92 & 93, 120 & 121, 147 & 148, 149 & 150, 151 & 152, 153 & 154, 196 & 197, 199 & 200, 201 & 202, 203 & 204, 205 & 206, 207 & 208, 212 & 213, 220 & 221, 225 & 226, 230 & 231

Plot Description :

Drawn by : LD Checked by : BB

Scale @ A3:
0 1 2 3 4 5m
Scale 1:100

Date: JANUARY 2021

Rev	Date	Drawn	Checked
-----	------	-------	---------

Drg No: CB_84_139_GAR_02

Rev:

Project:
LAND NORTH OF SEFTER ROAD
PAGHAM

Title:
DOUBLE GARAGE
ELEVATIONS & FLOOR PLANS

Client:

Taylor Wimpey



COOPERBAILLIE

Cooper Baillie Limited - Connaught House, 24 Guildford Road, Bagshot, Surrey GU19 5JN - Telephone 01276 450039 - www.cooperbaillie.co.uk
This drawing and the works depicted are the copyright of Cooper Baillie Ltd, and may not be reproduced or amended except by written permission. No liability will be accepted for amendments made by other persons.