



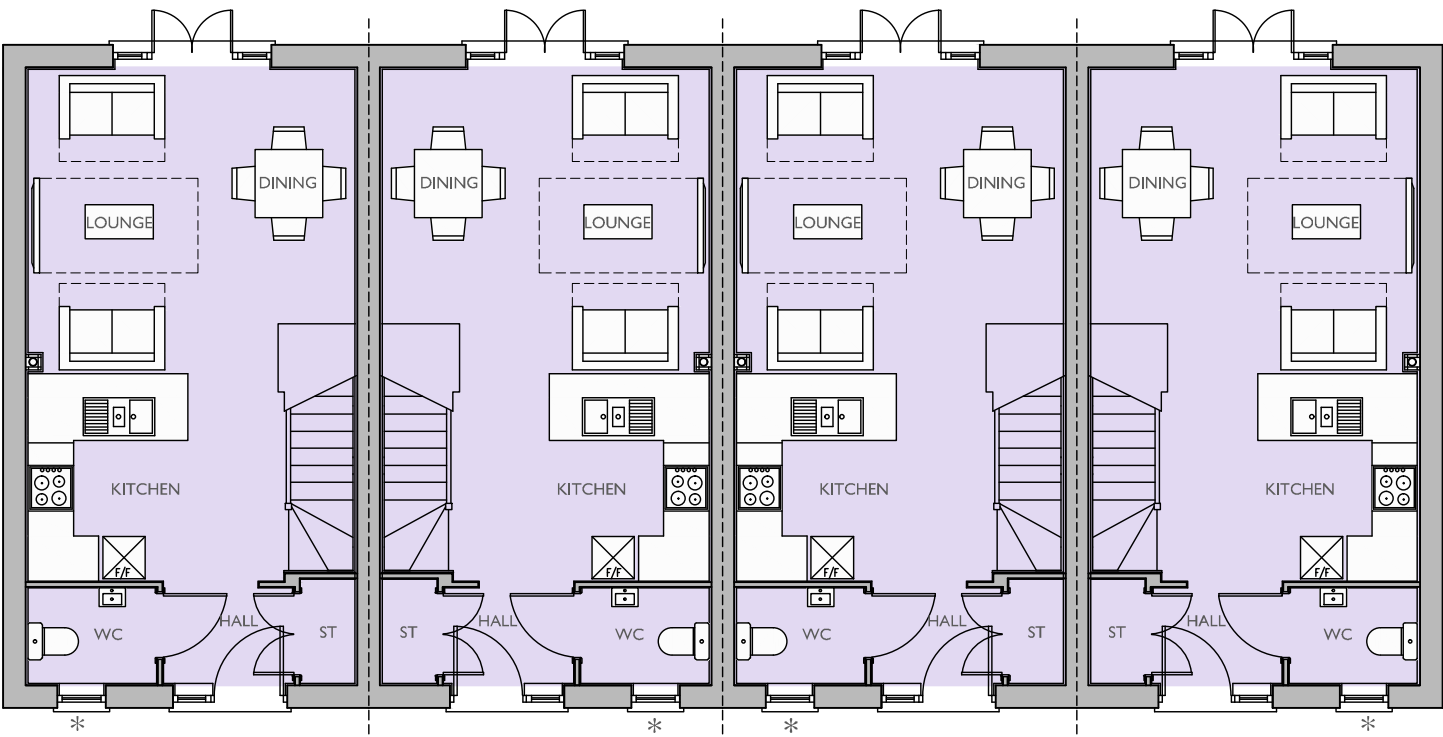

GROUND FLOOR PLAN
* OBSCURE GLAZED WINDOW

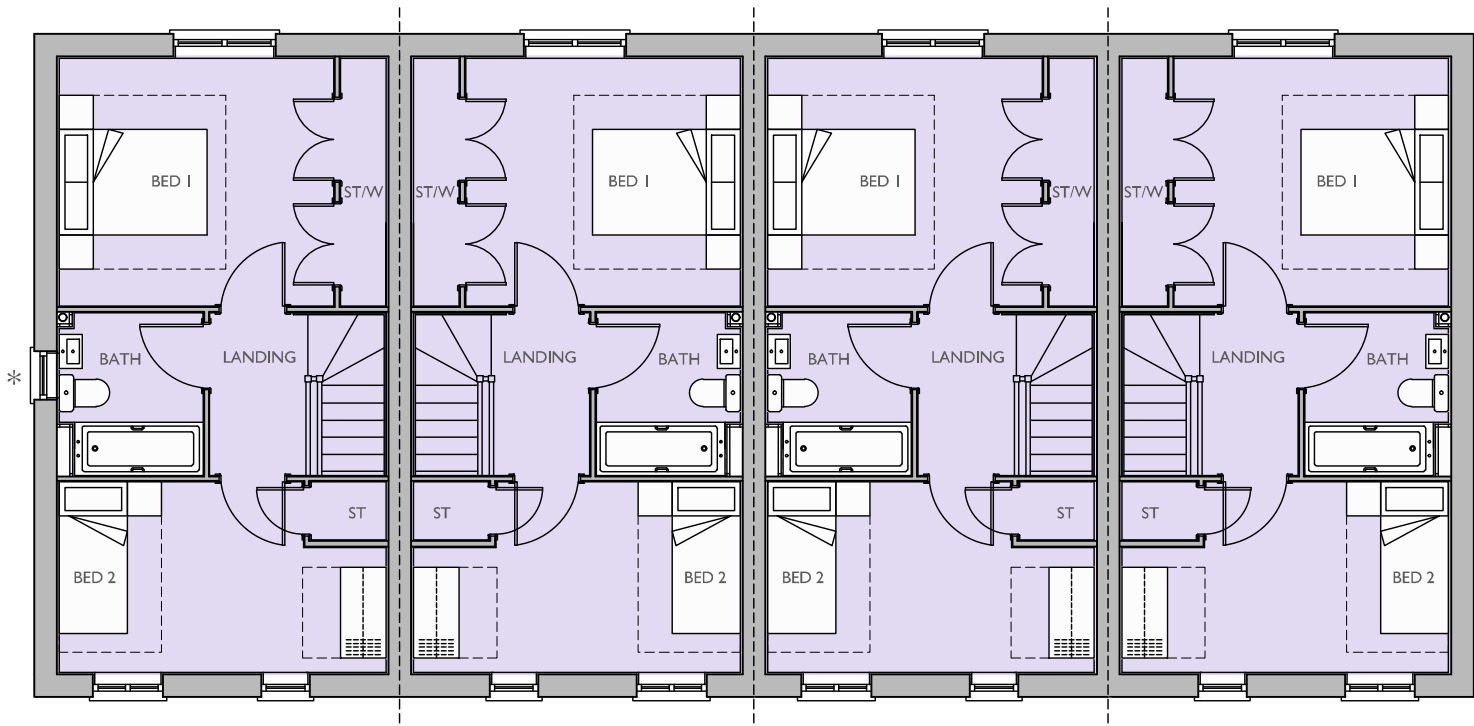

FIRST FLOOR PLAN

Plot No : 49 - 52 (AS)	Plot Description : 2 BED (3 PERSON) 2.0 STOREY HOUSE GROSS AREA 771 FT² (71.61 M²) NET AREA 755 FT² (70.10 M²)	Drawn by : KJM Checked by : BB	Date: JANUARY 2021
		Scale @ A3: 0 1 2 3 4 5m Scale 1:100	Rev Date Drawn Checked
		Drg No: CB_84_139_NE_NA20_P04	Rev:

Project: LAND NORTH OF SEFTER ROAD PAGHAM	Client: Taylor Wimpey	
Title: NORTHERN EDGE NA20 FLOOR PLANS		COOPERBAILLIE

Cooper Baillie Limited - Connaught House, 24 Guildford Road, Bagshot, Surrey GU19 5JN - Telephone 01276 450039 - www.cooperbaillie.co.uk
This drawing and the works depicted are the copyright of Cooper Baillie Ltd, and may not be reproduced or amended except by written permission. No liability will be accepted for amendments made by other persons.