



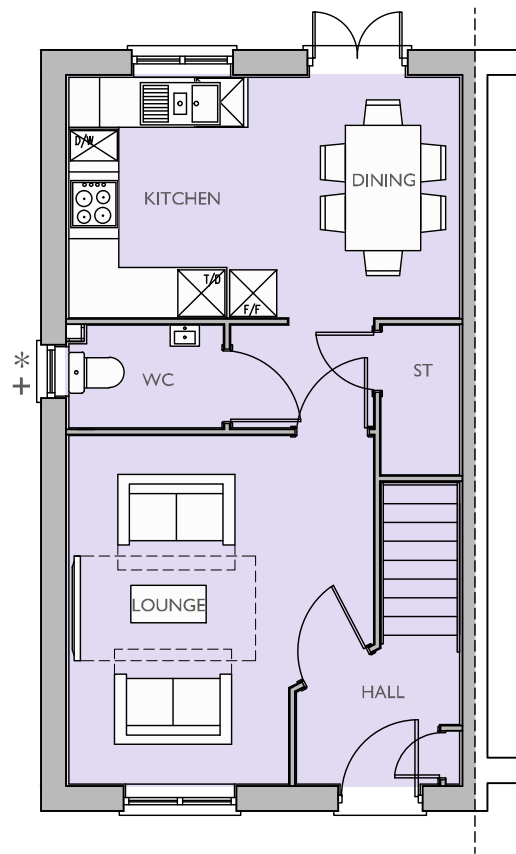

GROUND FLOOR PLAN

* OBSCURE GLAZED WINDOWS
+ Omit Windows to Plots 44 Only

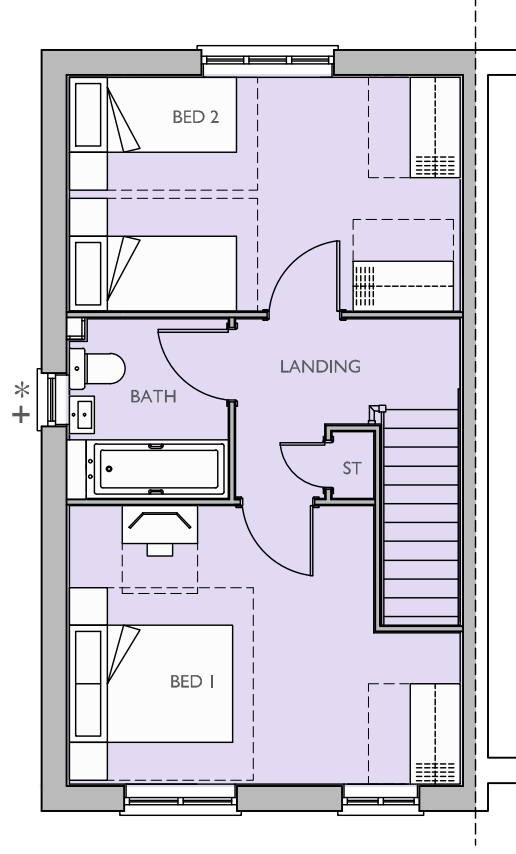

FIRST FLOOR PLAN

Plot No :
44 (AS), 48 (OP)

Plot Description :
2 BED (4 PERSON)
2.0 STOREY HOUSE
GROSS AREA 864 FT² (80 M²)
NET AREA 850 FT² (79 M²)

Drawn by : KJM Checked by : BB

Scale @ A3:
0 1 2 3 4 5m
Scale 1:100

Date: JANUARY 2021

Rev	Date	Drawn	Checked

Drg No: CB_84_139_NE_NA22_P01

Rev:

Project:
LAND NORTH OF SEFTER ROAD
PAGHAM

Title:
NORTHERN EDGE
NA22 FLOOR PLANS

Client:

Taylor Wimpey



COOPERBAILLIE

Cooper Baillie Limited - Connaught House, 24 Guildford Road, Bagshot, Surrey GU19 5JN - Telephone 01276 450039 - www.cooperbaillie.co.uk
This drawing and the works depicted are the copyright of Cooper Baillie Ltd, and may not be reproduced or amended except by written permission. No liability will be accepted for amendments made by other persons.