



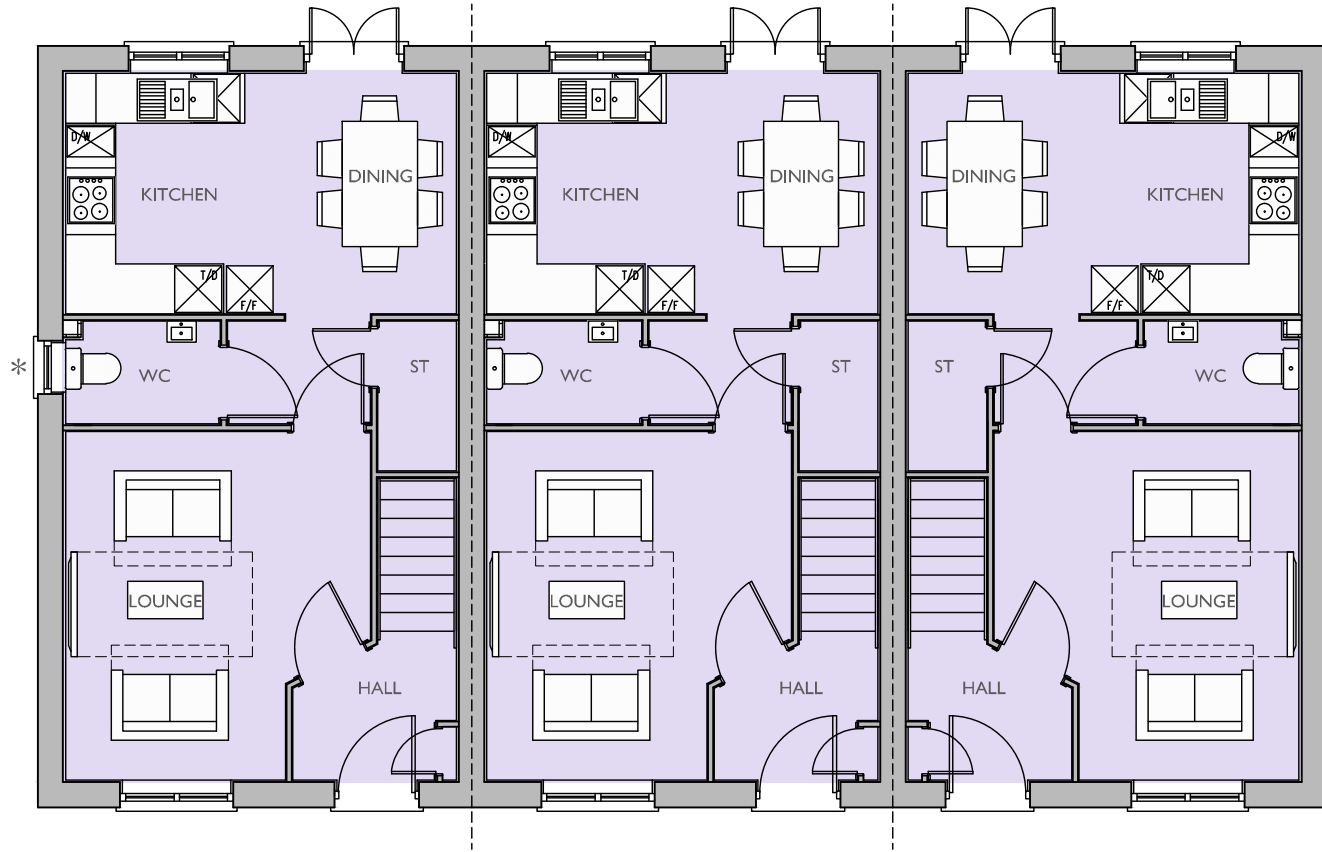

GROUND FLOOR PLAN

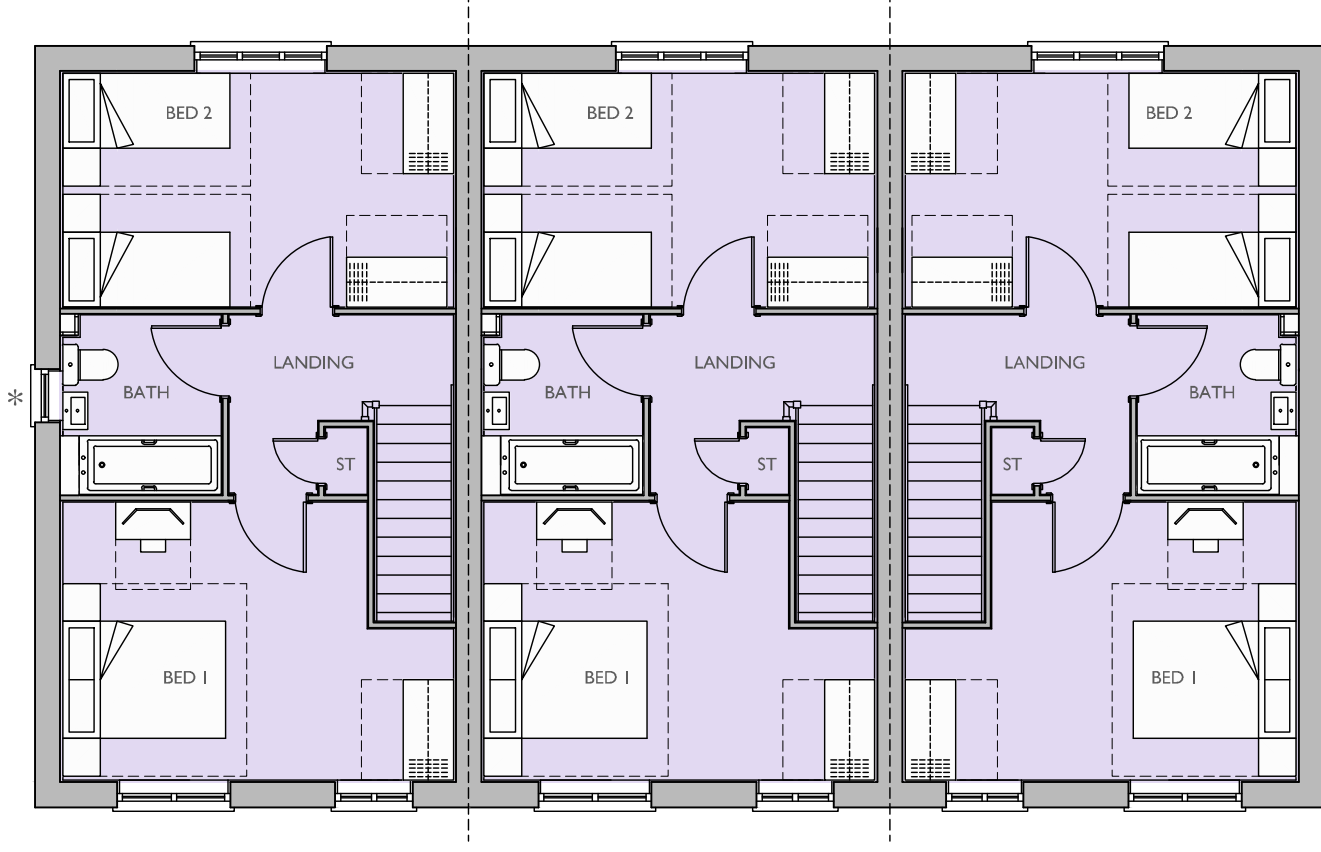

FIRST FLOOR PLAN

Plot No : 110 - 112 (OP) & 113 - 115 (AS)	Plot Description : 2 BED (4 PERSON) 2.0 STOREY HOUSE GROSS AREA 864 FT² (80 M²) NET AREA 850 FT² (79 M²)	Drawn by : KJM Checked by : BB Scale @ A3: 012345m Scale 1:100	Date: JANUARY 2021 <table><tr><td>Rev</td><td>Date</td><td>Drawn</td><td>Checked</td></tr><tr><td colspan="2">Drg No: CB_84_139_NE_NA22_P03</td><td>Rev:</td><td></td></tr></table>	Rev	Date	Drawn	Checked	Drg No: CB_84_139_NE_NA22_P03		Rev:		Project: LAND NORTH OF SEFTER ROAD PAGHAM Title: NORTHERN EDGE NA22 FLOOR PLANS	Client: Taylor Wimpey COOPERBAILLIE
Rev	Date	Drawn	Checked										
Drg No: CB_84_139_NE_NA22_P03		Rev:											