



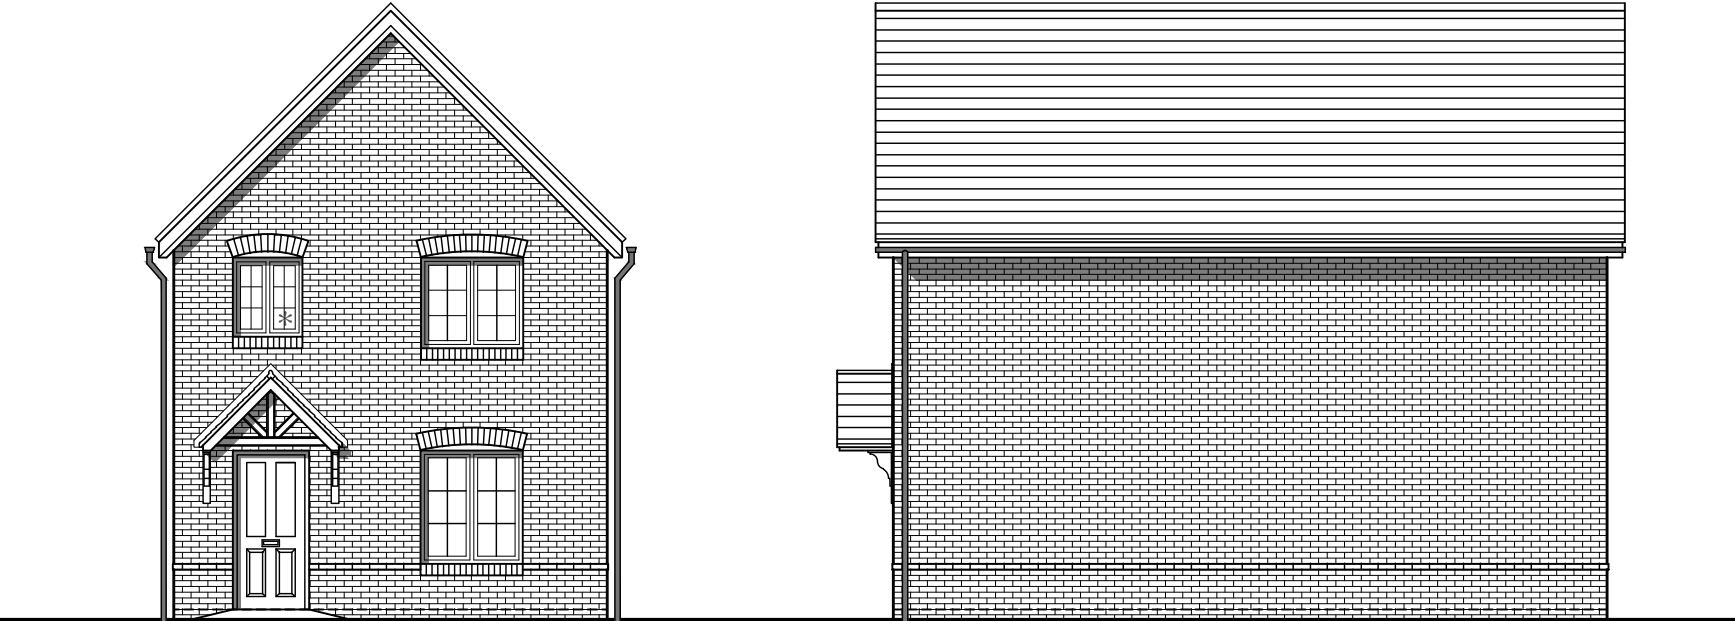

FRONT ELEVATION
* OBSCURE GLAZED WINDOW

SIDE ELEVATION

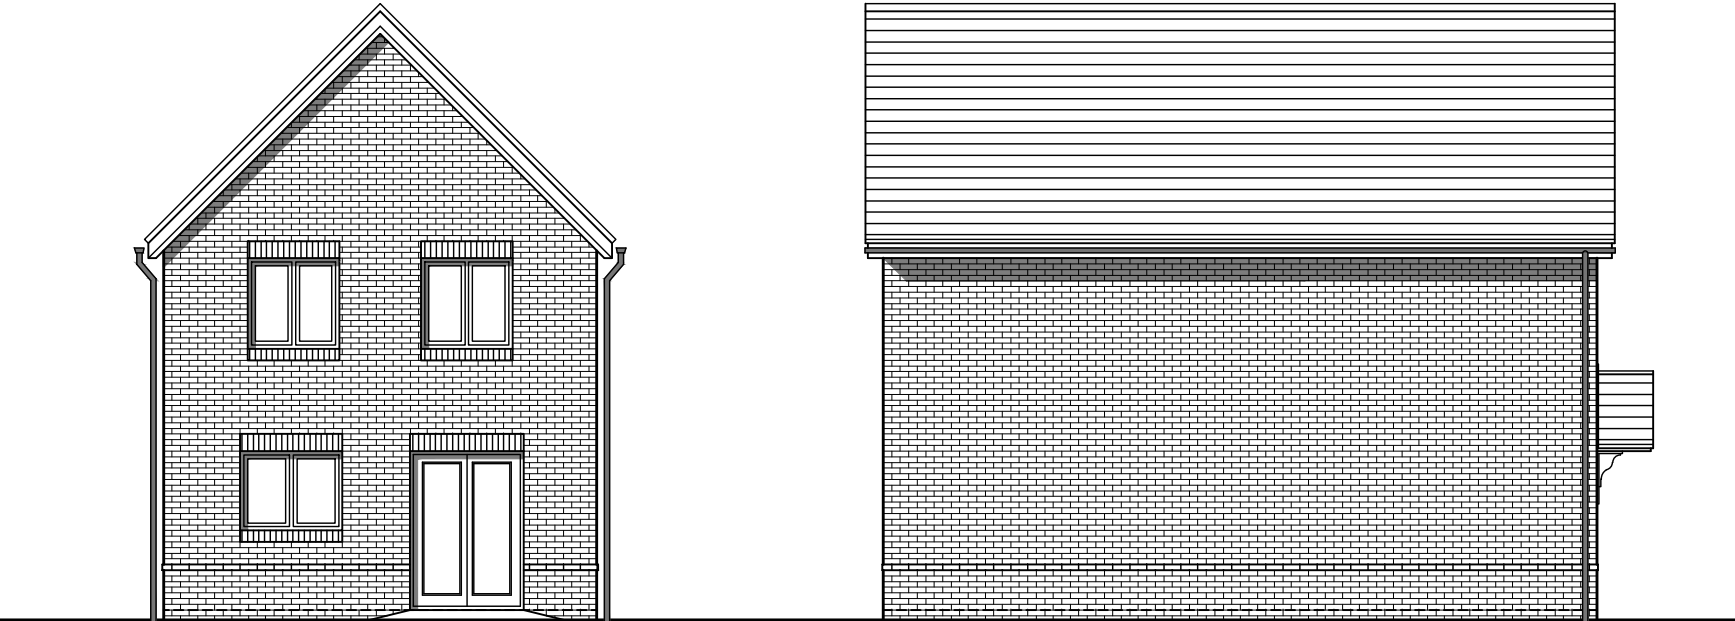

REAR ELEVATION

SIDE ELEVATION

Plot No :
25 (AS), 40 (AS), 63 (OP), 64 (AS), 65 (AS),
66 (AS), 70 (OP), 76 (AS), 92 (OP) & 120
(OP)

Plot Description :
3 BED (4 PERSON)
2.0 STOREY HOUSE
GROSS AREA 976 FT² (90.60 M²)
NET AREA 958 FT² (89.02 M²)

Drawn by : RKDB Checked by : BB

Scale @ A3:
0 1 2 3 4 5m
Scale 1:100

Date: JANUARY 2021

Rev	Date	Drawn	Checked
-----	------	-------	---------

Drg No: CB_84_139_NE_NA32_E01

Rev:

Project:
LAND NORTH OF SEFTER ROAD
PAGHAM

Title:
NORTHERN EDGE
NA32 ELEVATIONS

Client:
Taylor Wimpey



Cooper Baillie Limited - Connaught House, 24 Guildford Road, Bagshot, Surrey GU19 5JN - Telephone 01276 450039 - www.cooperbaillie.co.uk
This drawing and the works depicted are the copyright of Cooper Baillie Ltd, and may not be reproduced or amended except by written permission. No liability will be accepted for amendments made by other persons.