




FRONT ELEVATION  
\* OBSCURE GLAZED WINDOW

SIDE ELEVATION

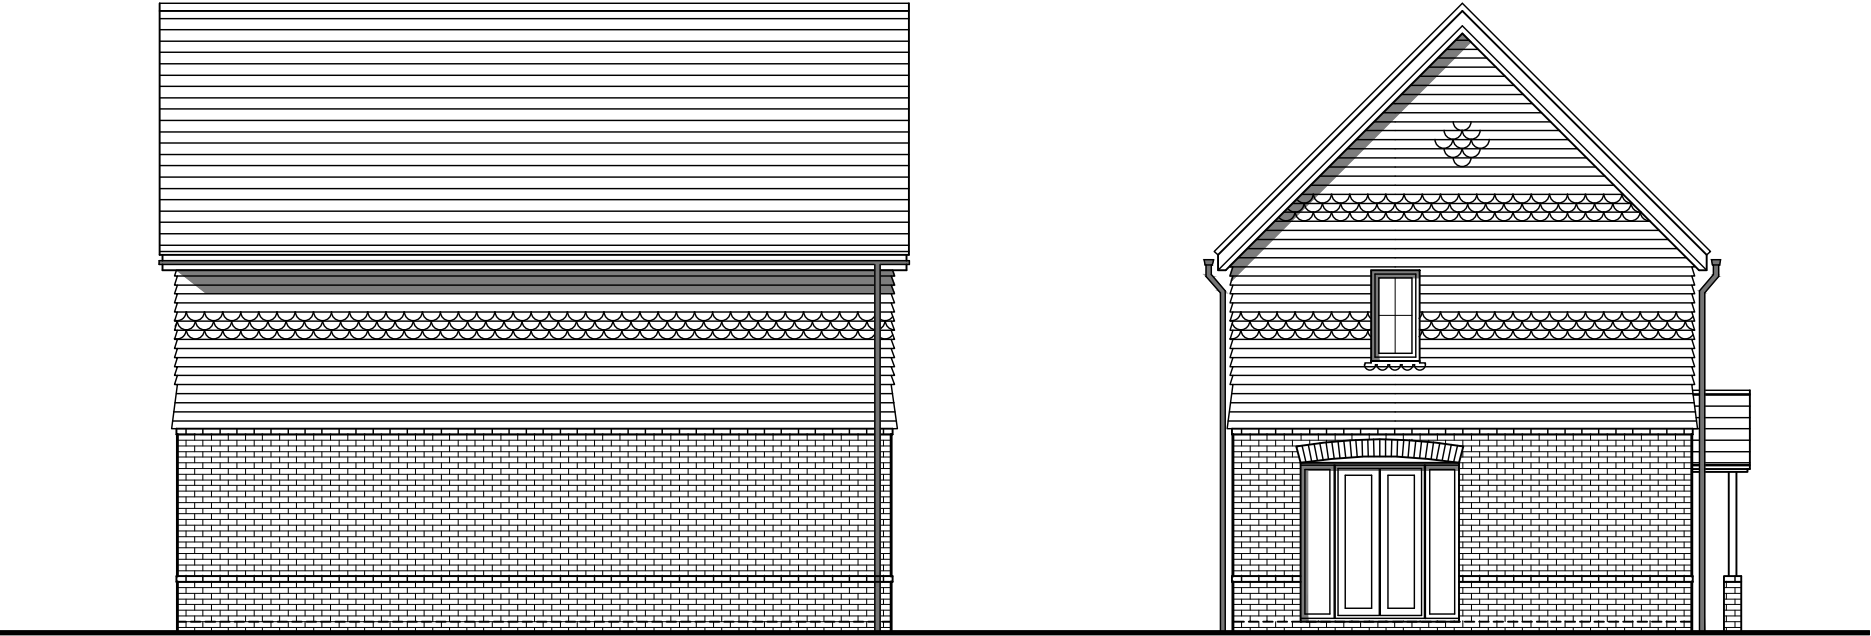

REAR ELEVATION

SIDE ELEVATION

Plot No :  
26 (AS), 77 (OP), 85 (AS)

Plot Description :  
3 BED (4 PERSON)  
2.0 STOREY HOUSE  
GROSS AREA 1040 FT<sup>2</sup> (96.62 M<sup>2</sup>)  
NET AREA 1024 FT<sup>2</sup> (95.18 M<sup>2</sup>)

Drawn by : LAC Checked by : BB

Scale @ A3:  
0 1 2 3 4 5m  
Scale 1:100

Date: JANUARY 2021

| Rev | Date | Drawn | Checked |
|-----|------|-------|---------|
|-----|------|-------|---------|

Drg No: CB\_84\_139\_NE\_NT31\_E01

Rev:

Project:  
LAND NORTH OF SEFTER ROAD  
PAGHAM

Title:  
NORTHERN EDGE  
NT31 ELEVATIONS

Client:  
**Taylor Wimpey**



Cooper Baillie Limited - Connaught House, 24 Guildford Road, Bagshot, Surrey GU19 5JN - Telephone 01276 450039 - [www.cooperbaillie.co.uk](http://www.cooperbaillie.co.uk)  
This drawing and the works depicted are the copyright of Cooper Baillie Ltd, and may not be reproduced or amended except by written permission. No liability will be accepted for amendments made by other persons.