



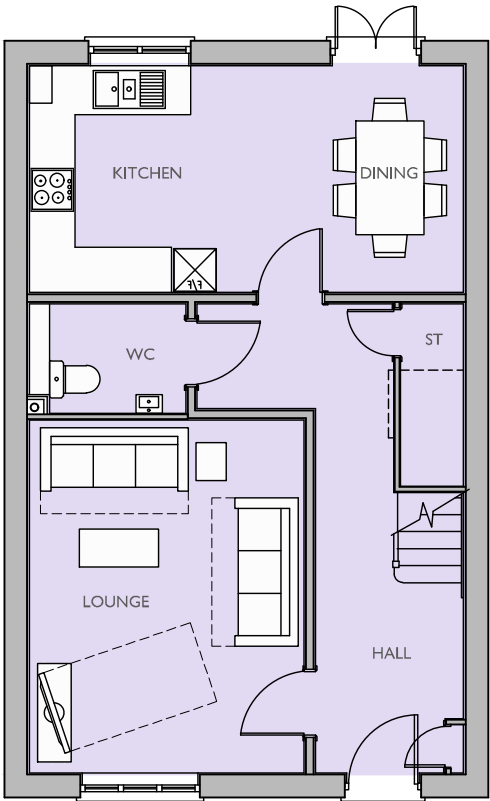

GROUND FLOOR PLAN

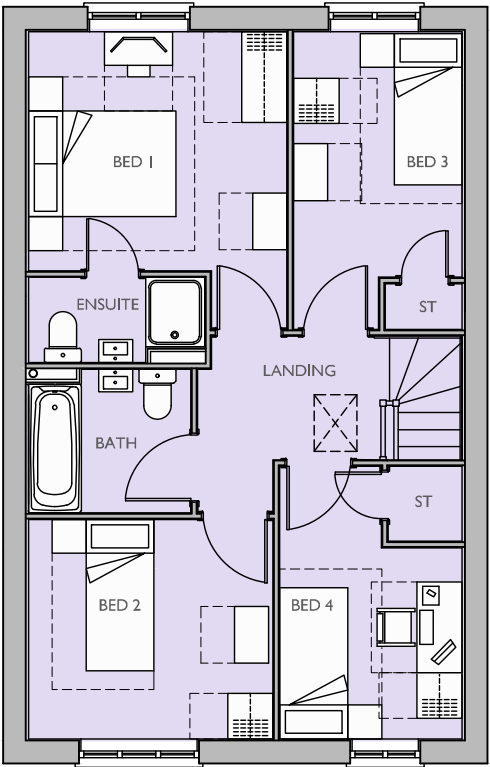

FIRST FLOOR PLAN

Plot No :
69 (OP), 83 (AS), 118 (AS) & 119 (AS)

Plot Description :
4 BED (5 PERSON)
2.0 STOREY HOUSE
GROSS AREA 1175 FT² (109 M²)
NET AREA 1156 FT² (107 M²)

Drawn by : LAC Checked by : BB

Scale @ A3:
0 1 2 3 4 5m
Scale 1:100

Date: JANUARY 2020

Rev	Date	Drawn	Checked
-----	------	-------	---------

Drg No: CB_84_139_NE_NA42_P01

Rev:

Project:
LAND NORTH OF SEFTER ROAD
PAGHAM

Title:
NORTHERN EDGE
NA42 FLOOR PLANS

Client:

Taylor Wimpey



COOPERBAILLIE

Cooper Baillie Limited - Connaught House, 24 Guildford Road, Bagshot, Surrey GU19 5JN - Telephone 01276 450039 - www.cooperbaillie.co.uk
This drawing and the works depicted are the copyright of Cooper Baillie Ltd, and may not be reproduced or amended except by written permission. No liability will be accepted for amendments made by other persons.