



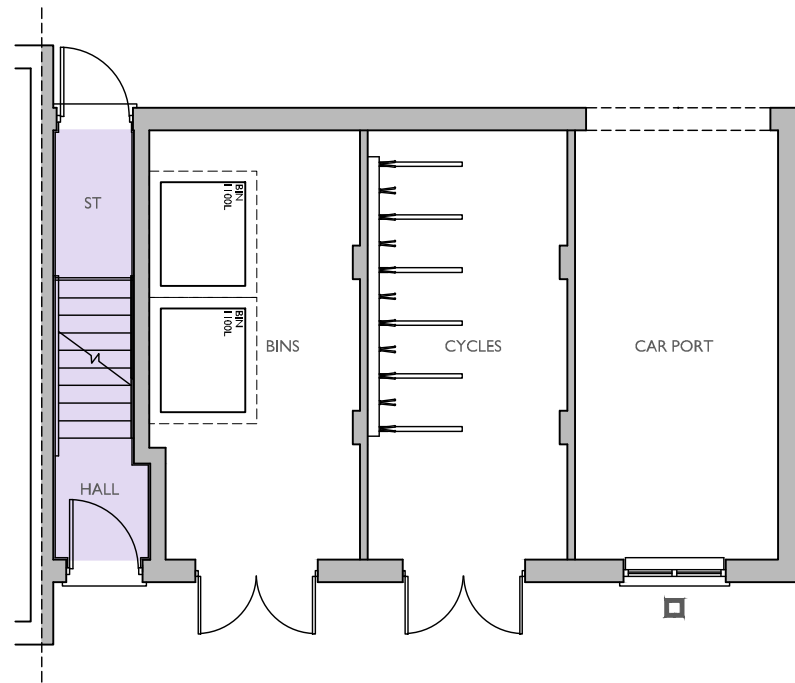

GROUND FLOOR PLAN
 ■ BLACKENED GLASS WINDOW

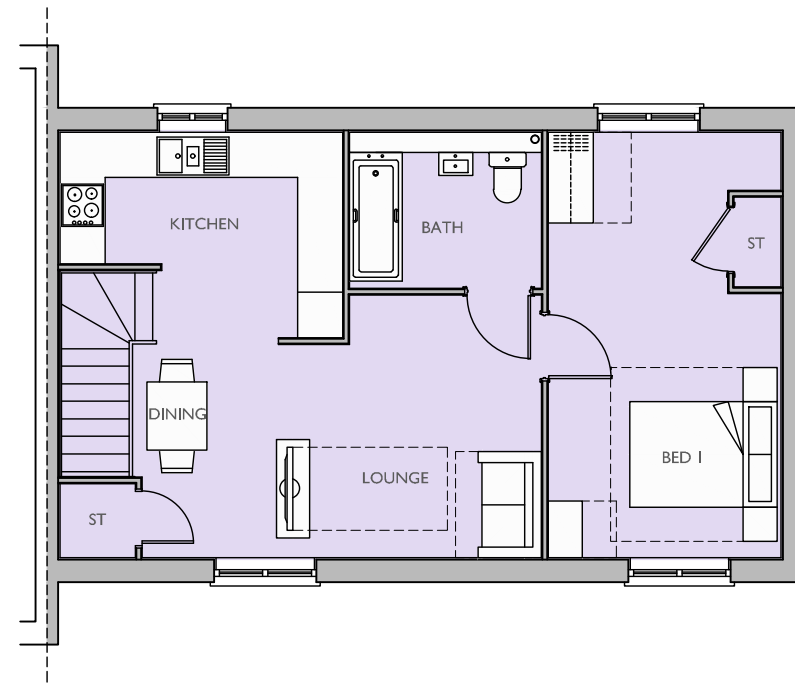

FIRST FLOOR PLAN

Plot No :
 239 (AS)

Plot Description :
 1 BED (2 PERSON)
 2.0 STOREY COACH HOUSE
 GROSS AREA 568 FT² (53 M²)
 NET AREA 560 FT² (52 M²)

Drawn by : **KJM** Checked by : **BB**

Scale @ A3:
 0 1 2 3 4 5m
 Scale 1:100

Date: **OCTOBER 2020**

Rev	Date	Drawn	Checked

Drg No: **CB_84_139_PR_IBCH_P01** Rev:

Project:
**LAND NORTH OF SEFTER ROAD
 PAGHAM**

Title:
**PRINCIPAL ROUTE
 IBCH FLOOR PLANS**

Client:
Taylor Wimpey

