


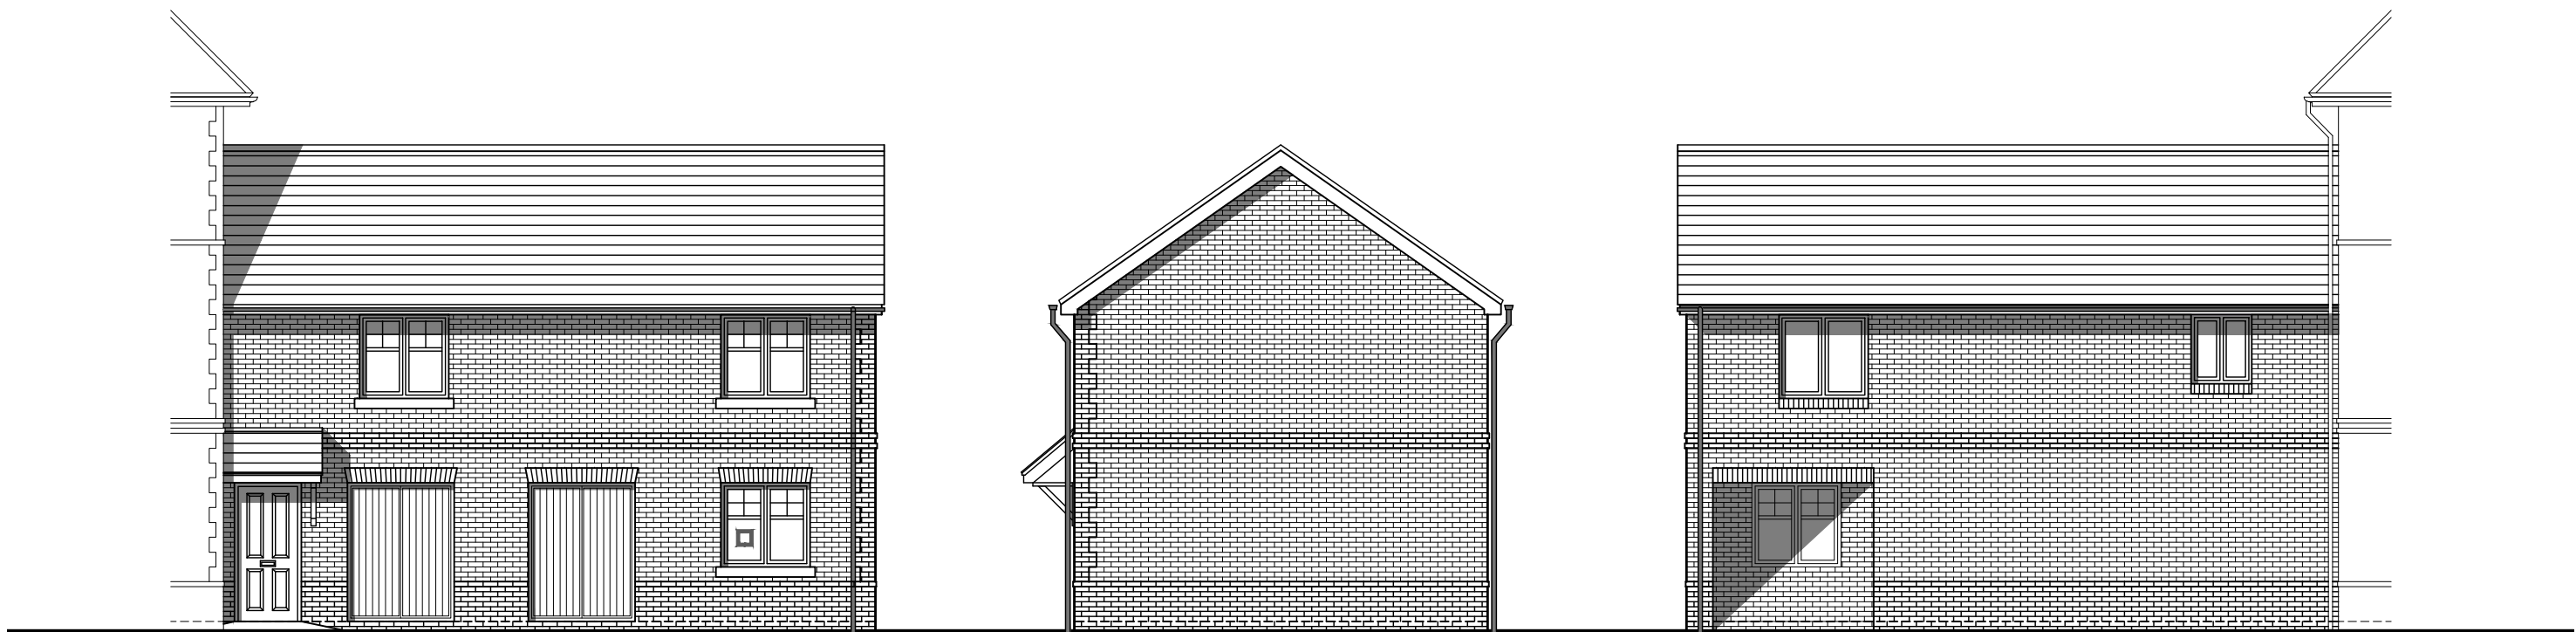

FRONT ELEVATION
■ BLACKENED GLASS WINDOW

SIDE ELEVATION

REAR ELEVATION

Plot No :
239 (AS)

Plot Description :
1 BED (2 PERSON)
2.0 STOREY COACH HOUSE
GROSS AREA 568 FT² (53 M²)
NET AREA 560 FT² (52 M²)

Drawn by : KJM Checked by : BB

Scale @ A3:
0 1 2 3 4 5m
Scale 1:100

Date: OCTOBER 2020

Rev	Date	Drawn	Checked
-----	------	-------	---------

Drg No: CB_84_139_PR_IBCH_E01

Rev:

Project:
LAND NORTH OF SEFTER ROAD
PAGHAM

Title:
PRINCIPAL ROUTE
IBCH ELEVATIONS

Client:
Taylor Wimpey



Cooper Baillie Limited - Connaught House, 24 Guildford Road, Bagshot, Surrey GU19 5JN - Telephone 01276 450039 - www.cooperbaillie.co.uk
This drawing and the works depicted are the copyright of Cooper Baillie Ltd, and may not be reproduced or amended except by written permission. No liability will be accepted for amendments made by other persons.