



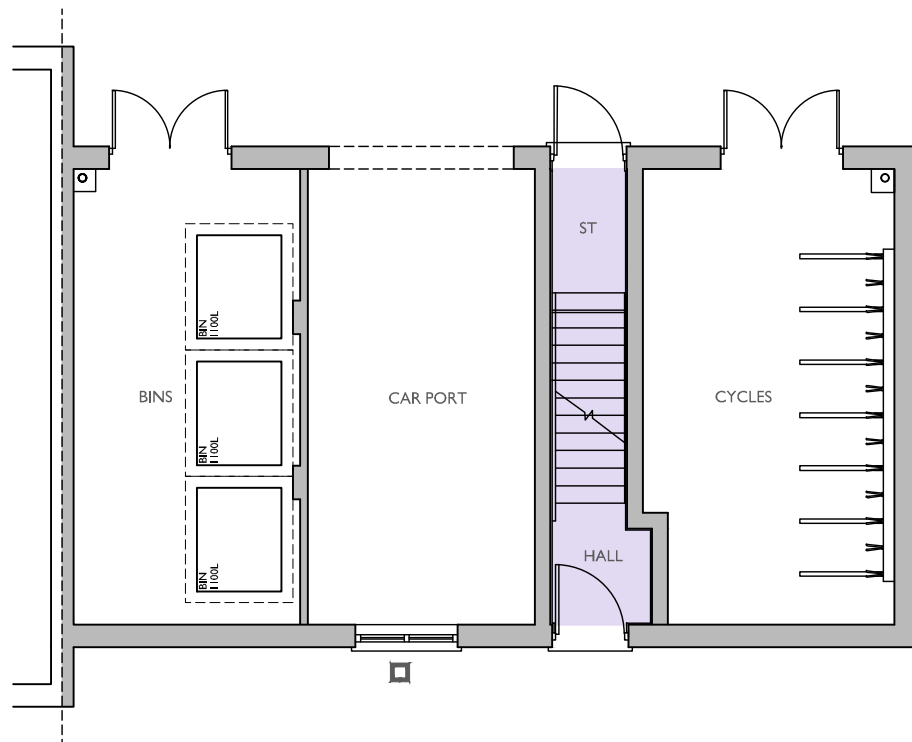

GROUND FLOOR PLAN
 ■ BLACKENED GLASS WINDOW

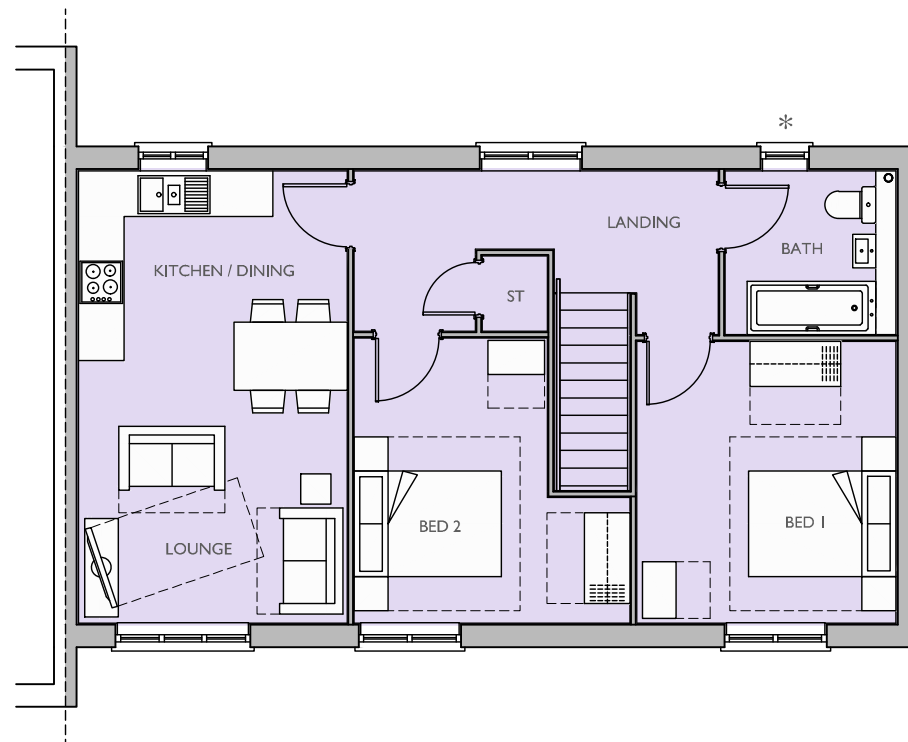

FIRST FLOOR PLAN
 * OBSCURE GLAZED WINDOW

Plot No :
 136 (AS)

Plot Description :
 2 BED (4 PERSON)
 2.0 STOREY COACH HOUSE
 GROSS AREA 775 FT² (72 M²)
 NET AREA 762 FT² (71 M²)

Drawn by : **KJM** Checked by : **BB**

Scale @ A3:
 0 1 2 3 4 5m
 Scale 1:100

Date: **OCTOBER 2020**

Rev	Date	Drawn	Checked

Drg No: **CB_84_139_PR_2BCH_P02**

Rev:

Project:
**LAND NORTH OF SEFTER ROAD
 PAGHAM**

Title:
**PRINCIPAL ROUTE
 2BCH FLOOR PLANS**

Client:

**Taylor
 Wimpey**



COOPERBAILLIE

Cooper Baillie Limited - Connaught House, 24 Guildford Road, Bagshot, Surrey GU19 5JN - Telephone 01276 450039 - www.cooperbaillie.co.uk
 This drawing and the works depicted are the copyright of Cooper Baillie Ltd, and may not be reproduced or amended except by written permission. No liability will be accepted for amendments made by other persons.