


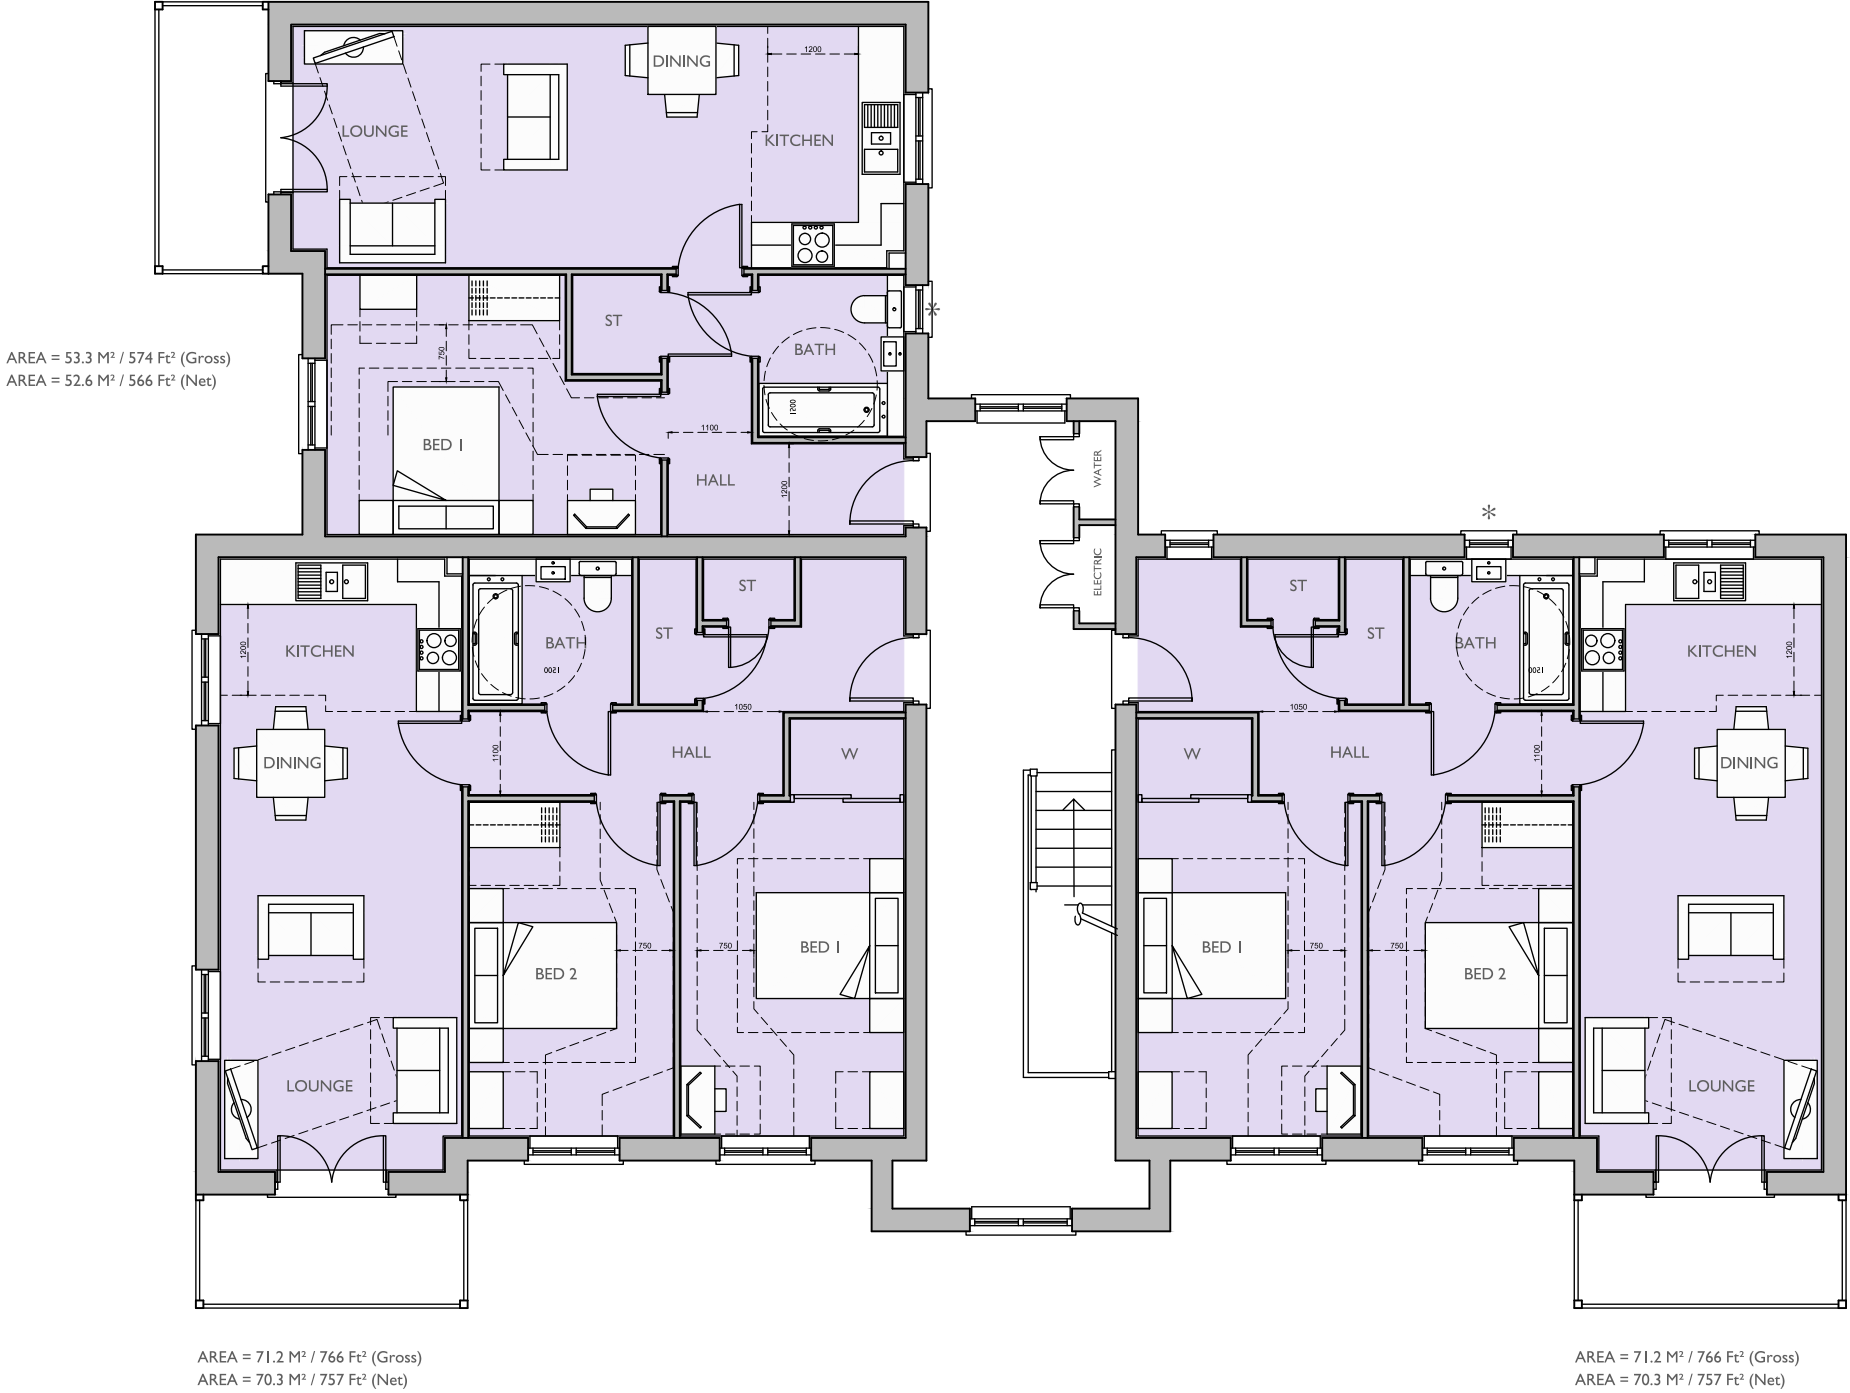

SECOND FLOOR PLAN

Plot No :
96 - 104 (AS)

Plot Description :
1 BED FLAT (2 PERSON)
GROSS AREA 574 FT ² (53.3 M ²)
NET AREA 566 FT ² (52.6 M ²)
2 BED FLAT (4 PERSON)
GROSS AREA 766 FT ² (71.2 M ²)
NET AREA 757 FT ² (70.3 M ²)

Drawn by : KJM	Checked by : BB
Scale @ A3:	
0 1 2 3 4 5m	
Scale 1:100	

Date: DECEMBER 2020				
Rev	Date	Drawn	Checked	
Drg No: CB_84_139_PR_B_P03			Rev: <table><tr><td> </td></tr></table>	

Project:
LAND NORTH OF SEFTER ROAD PAGHAM
Title:
PRINCIPAL ROUTE BLOCK B FLOOR PLANS

Client:
Taylor Wimpey

