


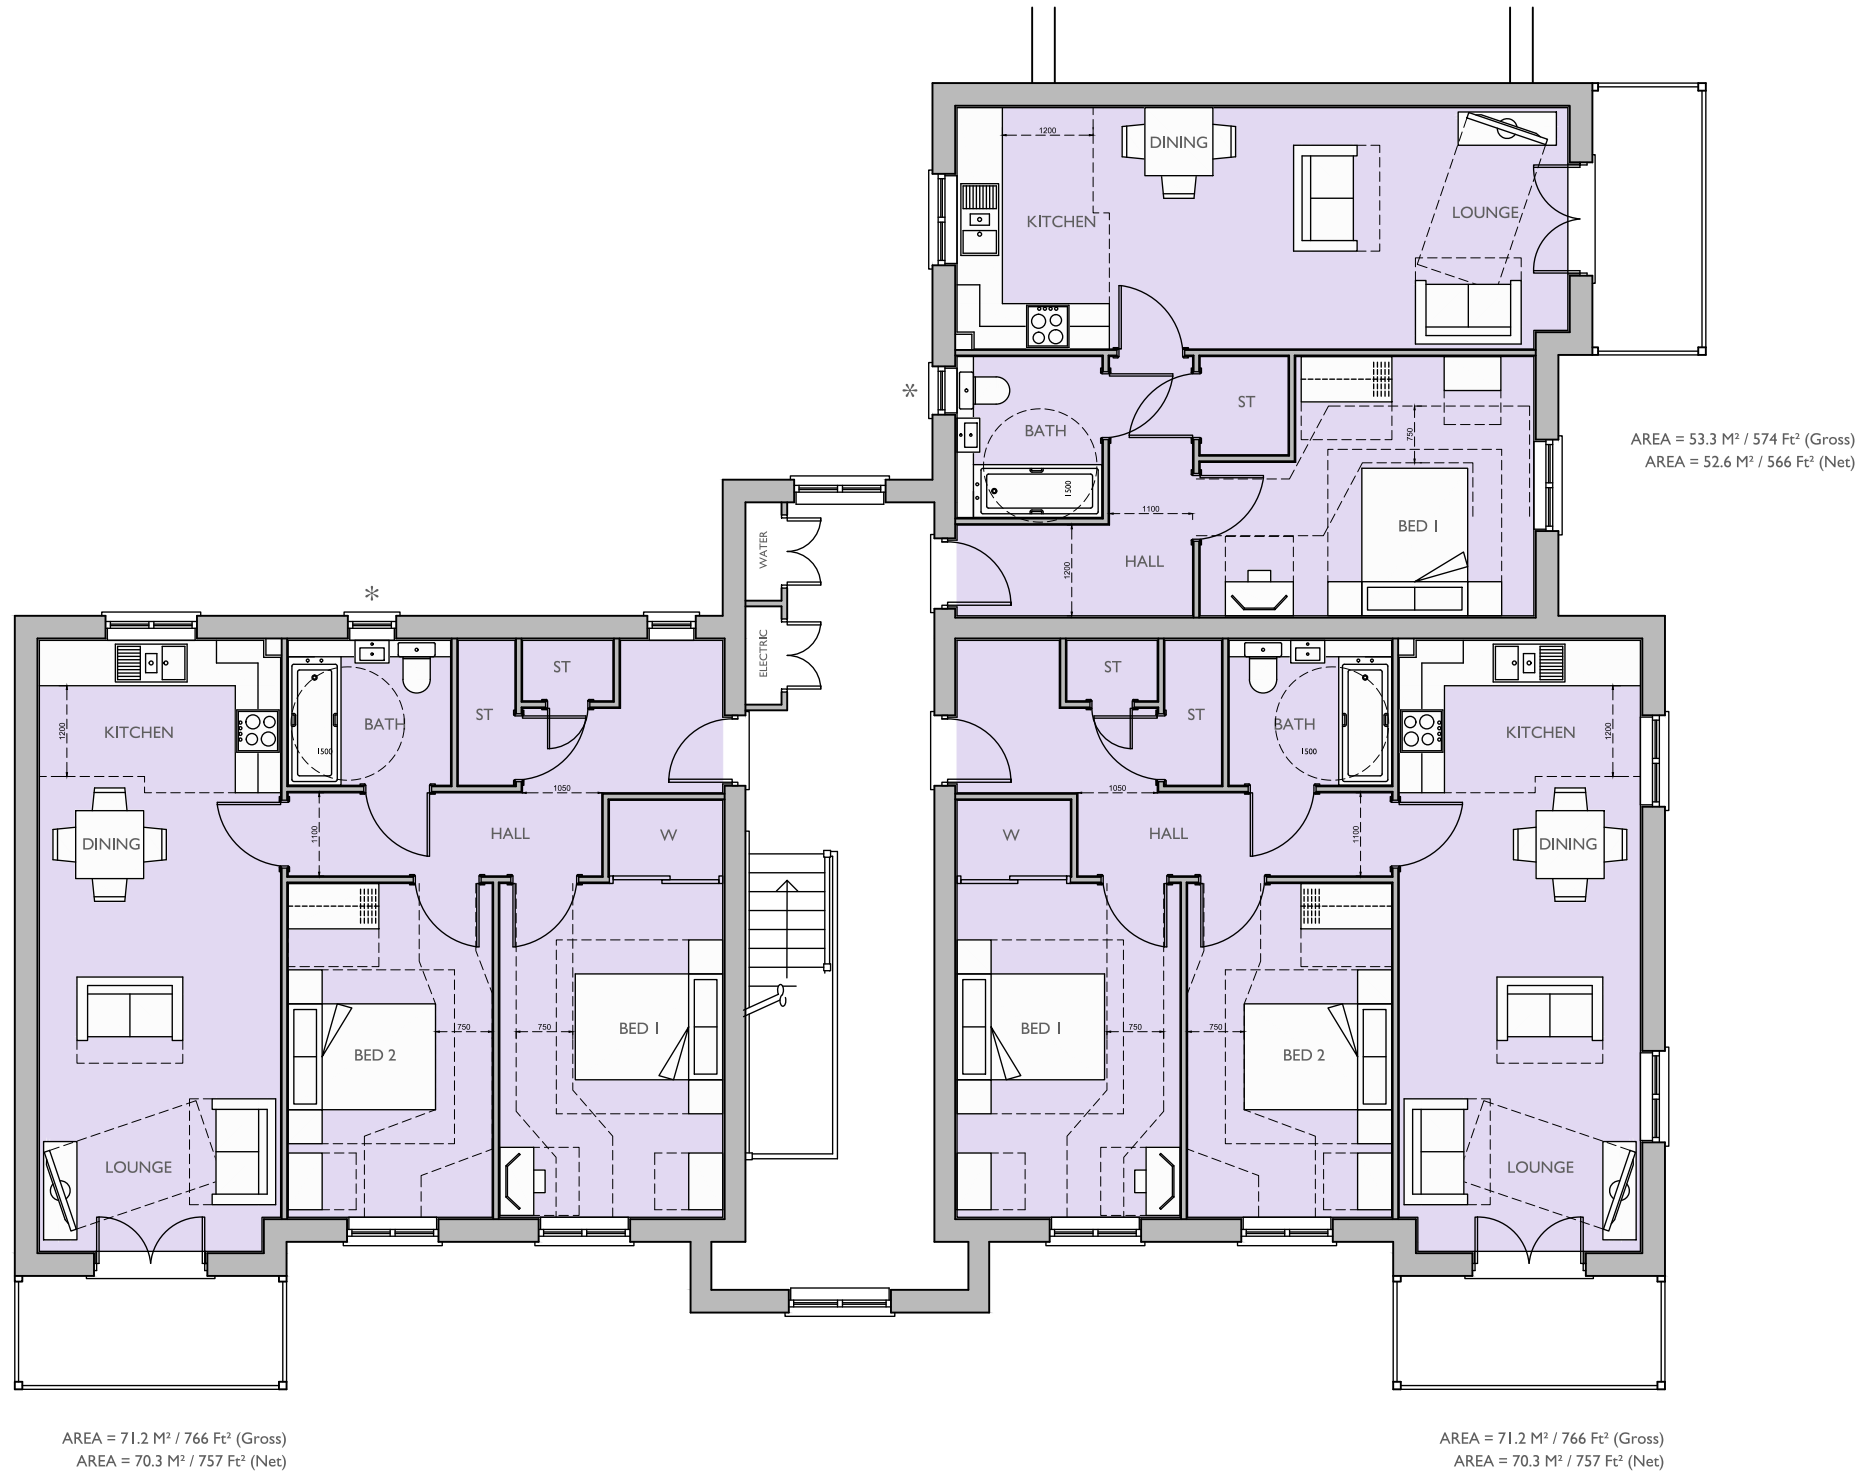

SECOND FLOOR PLAN
* OBSCURED GLAZING

Plot No :
127 - 135 (AS)

Plot Description :
1 BED FLAT (2 PERSON)
GROSS AREA 574 FT² (53.3 M²)
NET AREA 566 FT² (52.6 M²)

2 BED FLAT (4 PERSON)
GROSS AREA 766 FT² (71.2 M²)
NET AREA 757 FT² (70.3 M²)

Drawn by : KJM Checked by : BB

Scale @ A3:
0 1 2 3 4 5m
Scale 1:100

Date: DECEMBER 2020

Rev	Date	Drawn	Checked
A	21.07.21	KJM	BB

PLOT NUMBERS AMENDED TO LATEST LAYOUT

Drg No: CB_84_139_PR_B_P06 Rev: A

Project:
LAND NORTH OF SEFTER ROAD
PAGHAM

Title:
PRINCIPAL ROUTE
BLOCK B FLOOR PLANS

Client:
Taylor Wimpey

